IREDELL COUNTY HEALTH DEPARTMENT *ENVIRONMENTAL HEALTH DIVISION*:

SITE PLAN WORKSHEET

SEE THE "SAMPLE SITE PLAN" BELOW. ***INCOMPLETE SITE PLANS WILL BE RETURNED TO YOU FOR COMPLETION AND MAY RESULT IN A DELAY IN THE ISSUANCE OF YOUR SEPTIC SYSTEM PERMIT!!!***

Place an (X) beside each item as you complete the site plan:


- **____ Property Line measurements are clearly identified…**
- **____ All proposed structures are indicated…**

SHOW: proposed house or business footprint, wells, water lines, patios, pools and decks, and any other item that will occupy space on the site

- **____ Front and side setbacks from property line…**
- **____ Preferred driveway location and configuration, preferred well location…**
- **____ Area you prefer your septic system to be placed…**
- **____ North arrow, or other sufficient indicator of direction…**

Circle N/A on the following if appropriate:

- **____ Location of septic systems and wells within 100' of your property… N/A**
- **____ Location of easements and rights of ways on your property… N/A**
- **____ Location of any designated wetlands on the property… N/A**

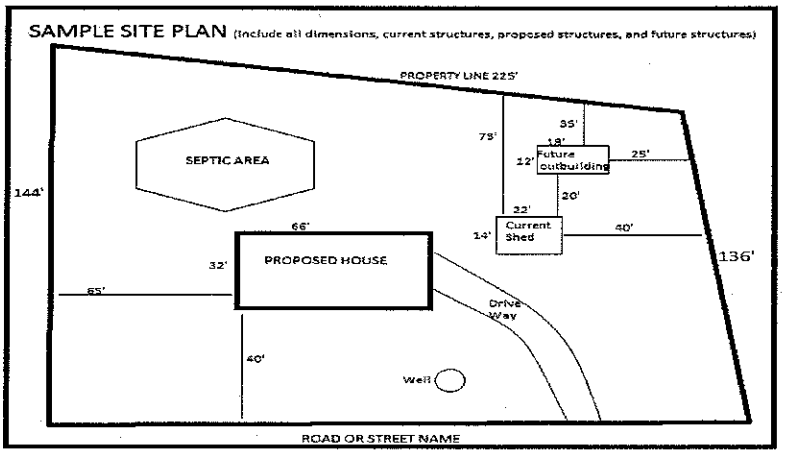

USE THIS SPACE TO DRAW YOUR SITE PLAN


See Attached

Signature: _____

REQUIRED **property owner or owner's legal representative signature.**

6/13/16

DATE

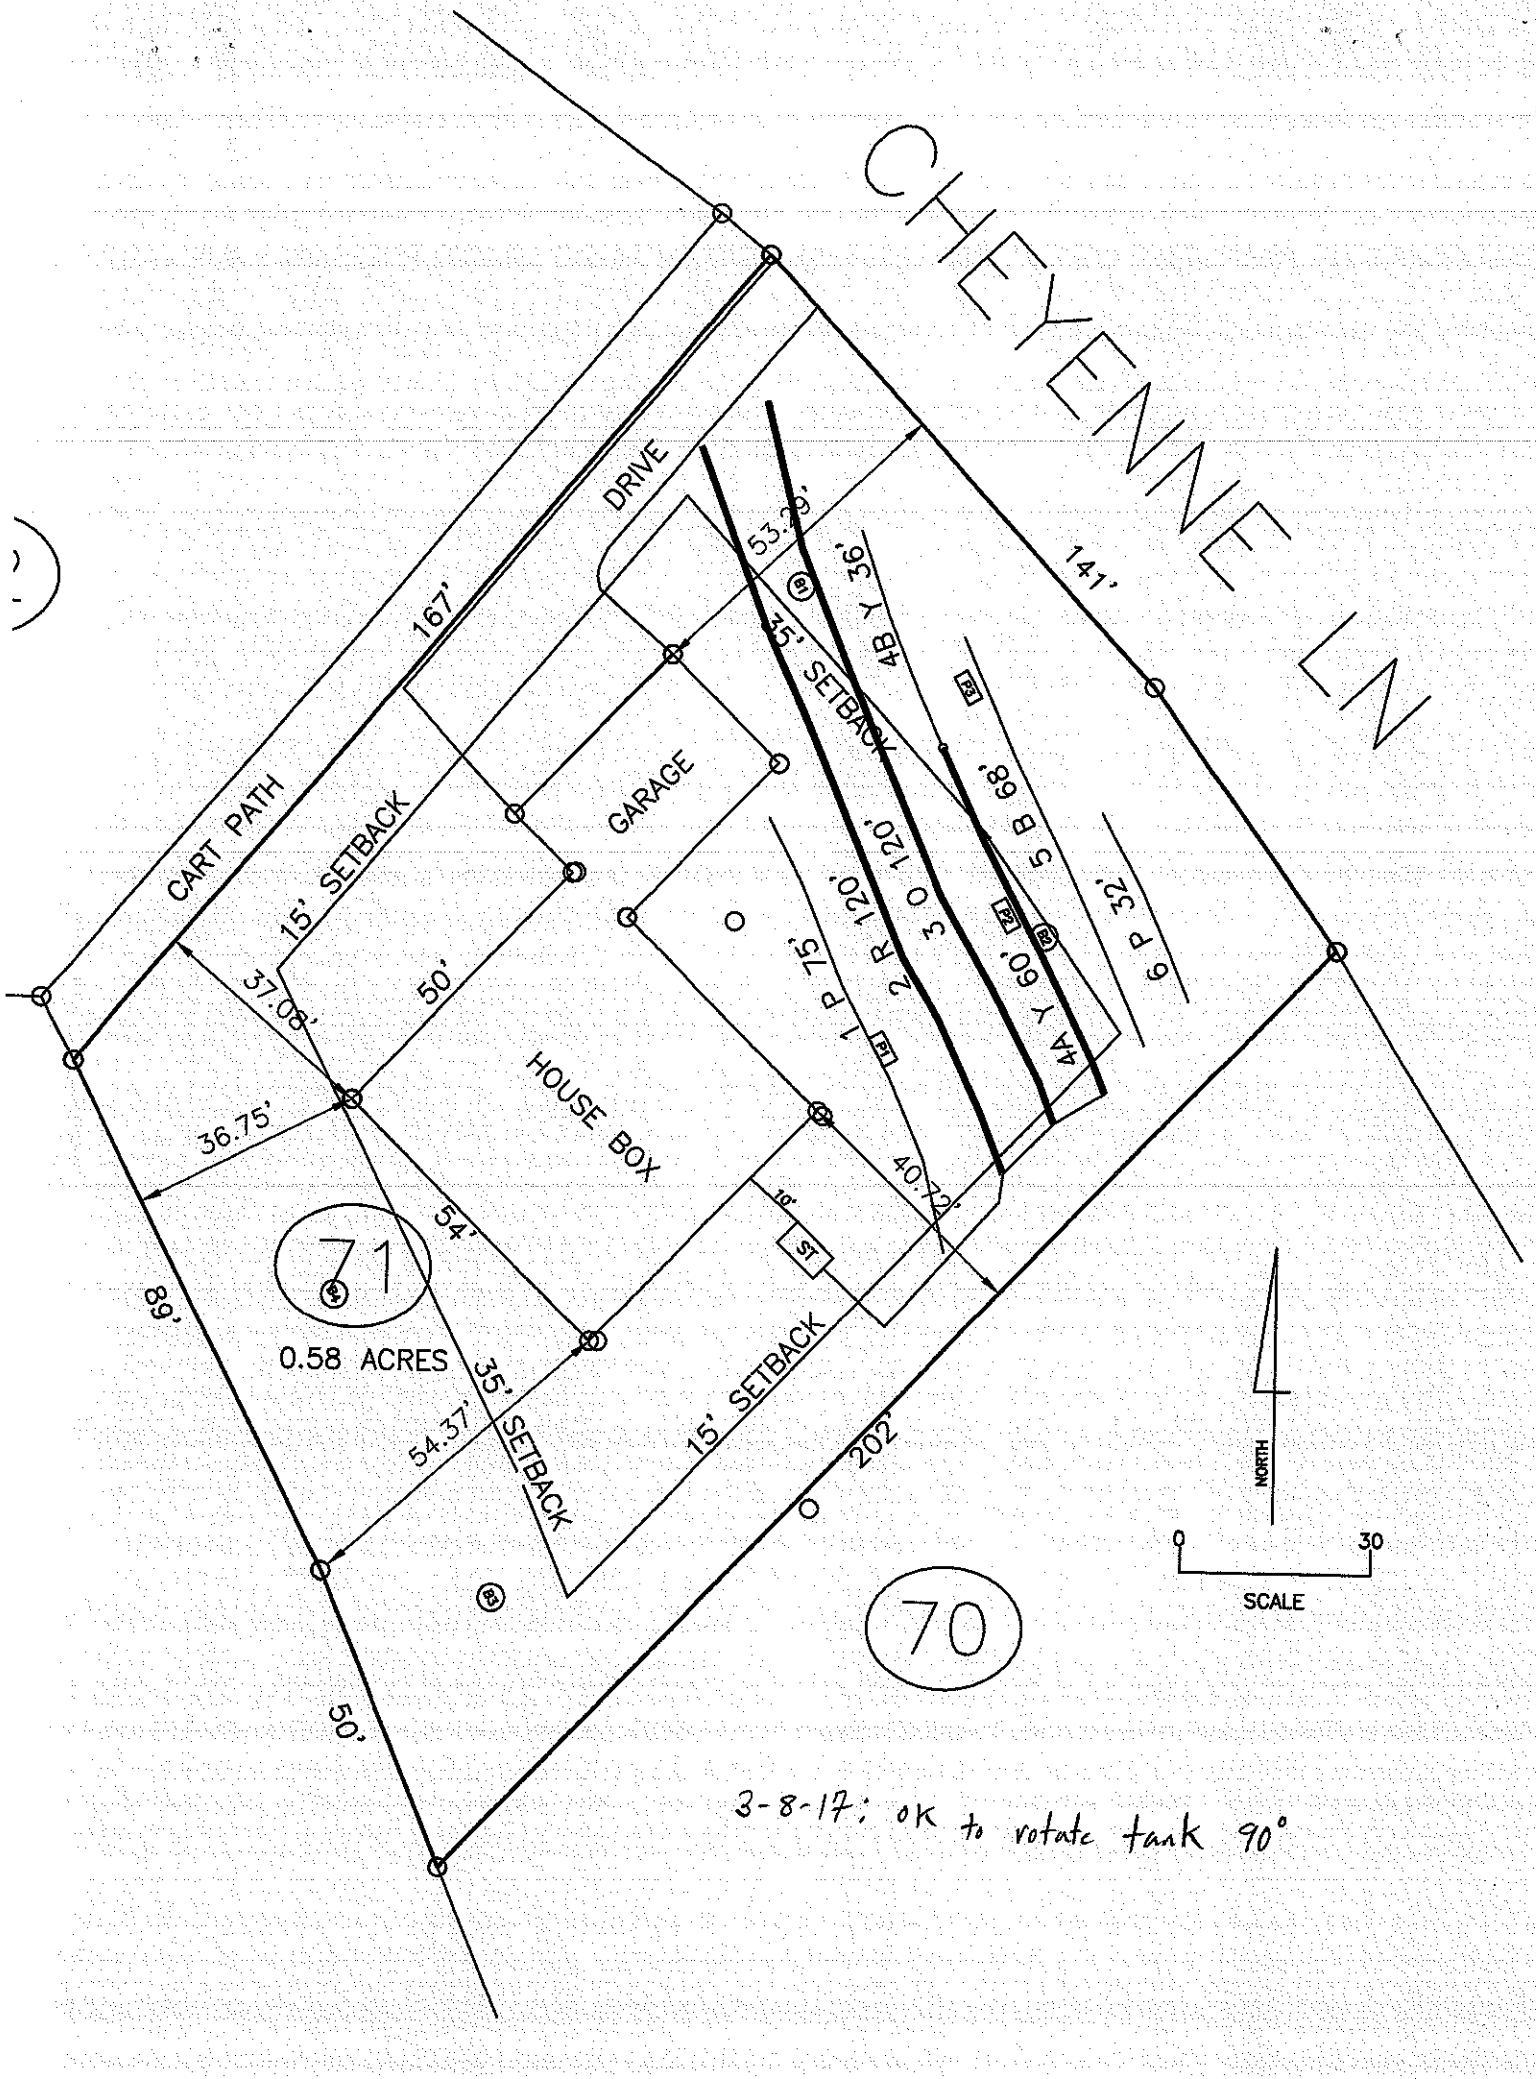

3-8-17: ok to rotate tank 90°