ICHD - ENVIRONMENTAL HEALTH DIVISION

Statesville Office (704) 878-5305 Mooresville Office (704) 660-3625 PERMIT # AP321557

SEPTIC: IMPROVEMENT PERMIT / AUTHORIZATION TO CONSTRUCT / OPERATION PERMIT / EXISTING SYSTEM

PIN # 3793 -- 44 -- 9682.

APPLICANT/OWNER: Cornerstone III Properties APPLICANT ADDRESS: 234 Kingsley Park Dr. Ft. Mill SC

SITE ADDRESS: 130 Big Bertha Drive Statesville NC PHONE: 704-301-3229 ALT. PHONE —

SITE DIRECTIONS: Mocksville Road RT on Tillotson RT on Big Bertha SAP CONTROLLED: ☐ YES ☒ NO

SUBDIVISION: Augusta Greens SECTION: — LOT # 26. LOT AREA: DESIGN FLOW: 360 L.T.A.R.: 30

Septic Tank	1000 (gal)	STB	760	Date	3-12-2023	☒ New System ☐ Repair ☐ Expansion	System Type: I II (III) IV V VI	☒ Residence ☐ Business ☐ Other ☐ Slab ☒ Crawl Space ☐ Basement w/ plumbing	No. Bedrooms 3 No. Persons 6 No. Employees
Pump Tank	1000 (gal)	PT	363	Date	3-20-2023	System Description:	Pump - 25% Reduction		
Pump Make	GOULDS	Model	WE0312MV	Serial #	—	Repair System Description:	Horizontal Panels w/ cover 50% Red		
# Nitrification Fields	1	# Lines	5	Linear Ft	300	Maintenance Agreement Required:	☐ YES ☒ NO		
Trench Width	36 in	Trench Bottom Depth(Low side)	18 in	Gravel Depth		☐ GRAVITY ☒ PRESSURE		☐ Basement w/o plumbing	

Water Supply: ☐ Private ☒ Public ☐ Community

Comments / Conditions: * Contact LSS with Questions *

INITIAL SITE SKETCH

This permit is issued pursuant to Section 11 . (C) of S.L. 2018-114 using the signed and sealed LSS Evaluation by:

Piedmont Environmental Associates, P.A.

LSS # 1229 Dated August 27, 2021

AS BUILT SKETCH

FOR SEPTIC FINAL INSPECTION CALL: 704-664-3703 between 8am-9am

the day the inspection is needed. Be sure to speak with an inspector to confirm your time.

BCW 5-8-2023
- TANKS ✓
- SUPPLY ✓
- SPLASH BOX ✓
- DRAIN LINE

MW 5/9/23
- Alarm
- Floats
- Pump

INSTALLED AS SHOWN

* Needs Electrical SB 6/12/2023

Permit can be suspended or revoked if any false information is supplied toward securing the permit / any unauthorized changes are made to the site / any unauthorized changes are made in the installation of the system. **CONTACT A LOCATOR SERVICE PRIOR TO ANY EXCAVATION**

☐ **IMPROVEMENT PERMIT** *with plat valid without expiration.* ☒ **IMPROVEMENT PERMIT** *with site plan valid for 60 mos.* ☒ **AUTHORIZATION TO CONSTRUCT** *valid for period equal to IMPROVEMENT PERMIT--not to exceed 60 mo.*

Owner / Applicant Signature: Stan Powell Date: 12/2/21 Installed by: LENTZ WASTEWATER

IMPROVEMENT PERMIT by: Benjamin A. Batten Date: 12-2-21 OPERATION PERMIT by: Sarah Barkley Date: 6/12/2023

AUTHORIZATION TO CONSTRUCT by: Benjamin A. Batten Date: 12-2-21 Existing System Inspected by: Date:

FOR SEPTIC FINAL INSPECTION: CALL 704-664-3703 between 8am-9am the day the inspection is needed.

Item	Date	Initials
Drain Lines Checked		
Tanks Checked		
Pressure Manifold or Valve Box Checked		
Pressure Head Set		
Electrical Checked		
Floats Set		
Alarm Checked		
Maintenance Contract Needed? Y / N		
Comments:		

Repairs Only	
	State Code
Failing System Code	
Type of Distribution	G or P
Type of Failure/Malfunction	
Primary Cause of Failure/Malfunction	
Age of System? _____	
Initial or Repair? _____	

PIEDMONT
ENVIRONMENTAL
ASSOCIATES, P.A.

August 27, 2021

Project #2410

Soil Report

SL 114

Client:

Buller River Development Partners

Attn: Stan Pressley

Site:

Lot 26, 130 Big Bertha Dr., 3793449682

Iredell County, NC

Prepared by:

R. Edwin Stott

NC Licensed Soil Scientist #1229

216 S. Swing Rd, Suite 1, Greensboro, NC 27409

Table of Contents:

Document	Page
SL 114 Soils Report	1-3
Setbacks	4
Site/System Summary	5
Landowner/LSS Statement	6
Soil Map/Site Plan	7
Boring Location Map	8
Soil Profile Descriptions	9
System Layout Diagram	10
COI	11

August 27, 2021 Project # 2410

Buller River Development Partners
Attn: Mr. Stan Pressley
259 Textile Way
Suite 102
Fort Mill, SC 29715

RE: SL 114 Soil Report, 130 Big Bertha Dr., Iredell County, NC

Dear Mr. Pressley,

This report details the findings of a detailed site and soil evaluation performed on the property described above. The evaluation was conducted at the clients request in order to determine the site's suitability for the installation of sub-surface wastewater disposal systems to serve domestic strength wastewater for a three-bedroom single family residence using conventional or accepted type wastewater disposal systems.

The evaluation was conducted during moist soil conditions with the use of hand auger. Characteristics that affect the suitability of sub-surface systems include soil depth to expansive clay, seasonal high-water table, rock, and unusable saprolite. Topography and slope also affect the suitability of an area for septic systems. The evaluation of these components was conducted on the site in accordance with 15A NCAC 18A .1900 "Laws and Rules for Sewage Treatment and Disposal Systems". This report is intended to fulfill the requirements for a permitting process described in S.L. 2018-114 section 11(c). Criteria for this application process are given below:

§ 130A 335. Wastewater collection, treatment and disposal; rules
(a1) Any proposed site for a residence, place of business, or a place of public assembly located in an area that is not served by an approved wastewater system for which a new wastewater system is proposed or repair is necessary for compliance may be evaluated for soil conditions and site features by a person licensed pursuant to Chapter 89F of the General Statutes as a licensed soil scientist. For purposes of this subsection, "site features" include topography and landscape position; soil characteristics (morphology); soil wetness; soil depth; restrictive horizons; available space; and other applicable factors that involve accepted public health principles. A person licensed pursuant to Chapter 89E of the General Statutes as a licensed geologist may evaluate the proposed site or repair area, as applicable, for geologic and hydrogeologic conditions.
(a2) Evaluations conducted by a licensed soil scientist or a licensed geologist pursuant to subsection (a1) of this section to produce design and construction features for a new proposed wastewater system or a proposed repair project for an existing wastewater system, including the addressing of any special hydrologic conditions that may be required under the applicable rules for an authorization to construct or for permitting, shall be approved by the applicable permitting authorities under G.S. 130A 336 and G.S. 130A 336.1, provided both of the following conditions are met:
(1) The evaluation of soil conditions, site features, or geologic and hydrogeologic conditions satisfies all requirements of this Article. The evaluation shall not cover areas outside the scope of the applicable license.

(2) The licensed soil scientist or licensed geologist conducting the evaluation maintains an errors and omissions liability insurance policy issued by an insurer licensed under Chapter 58 of the General Statutes in an amount commensurate with the risk.

Findings

Soils were found to be provisionally suitable with a recommended LTAR of .3 gpd/ft^2. A layout was performed on site and yielded enough line for a three-bedroom chamber type wastewater system. This system would need a maximum trench depth of 20 inches. Adequate space exists for a panel type repair system. Installation must maintain a proper setback of 50 feet from any well. Please note that mechanical grading or traffic over the drain field area is strictly prohibited. Traffic over the drain field area could render the site unsuitable. Take every possible precaution to protect and preserve the wastewater disposal area.

Design flow with residential systems utilizes the number of bedrooms and assumes no more than two residents per bedroom at 60 gallons per resident or 120 gallons per bedroom. This is how the design flow of 360 gallons per day is calculated. The wastewater system is designed to handle a *maximum* flow of 360 gallons per day. This flow should not be maintained for any sustained length of time or oversaturation can occur in the trenches. An average daily water usage of 50% is recommended for peak performance. **No garbage disposals should be added to the wastewater stream.** Water softener waste should not be added to the wastewater stream. Fats, oils and greases or FOG should not be added to the wastewater stream and can cause premature failure. Dispose of fats, oils, greases and garbage properly in household waste. There should be no traffic over the wastewater system area. Piedmont Environmental recommends a preconstruction conference prior to any installation to ensure that the system is placed in the correct area once the site is cleared of vegetation. Please note that mechanical clearing that is done in wet conditions or done by someone not following best management practices can render an otherwise usable site unsuitable. Piedmont Environmental Associates, PA highly recommends using a reputable septic system installer that is licensed in North Carolina to perform or oversee any clearing.

This report discusses the general location of potentially usable soils for on-site wastewater disposal and the soil and site limitations on the property that exists at the time of the evaluation. Piedmont Environmental Associates, PA ("Piedmont") provides professional consulting specializing in the practice of soil science and wastewater management. Piedmont is therefore hired for its professional opinion regarding these matters. This report is being prepared as part of a packet to obtain an improvement permit under SL114. Piedmont Environmental Associates provides no warranty either written or implied regarding the lifespan of any type of septic system. Piedmont Environmental Associates utilizes accepted soil science practices and assigns LTAR's and proposes trench depths based on field observation, law, rule, published data and accepted practice of the profession. Piedmont Environmental Associates however cannot guarantee the life span of any type of septic system component, trench media, pretreatment device, distribution device, distribution method, or installation method as there are simply too many variables that are not within the control of Piedmont Environmental Associates.

If you have any further questions, please feel free to call. Thank you for the opportunity to serve.

Sincerely,



R. Edwin Stott, REHS, MSEH
NC Licensed Soil Scientist
Piedmont Environmental Associates

"The LSS Evaluation is being submitted pursuant to and meets the requirements of SL 2018-114 Section 11.(c)."

15A NCAC 18A .1950 LOCATION OF SANITARY SEWAGE SYSTEMS

(a) Every sanitary sewage treatment and disposal system shall be located at least the minimum horizontal distance from the following:

(1) Any private water supply source, including any well or spring 100 feet;
(2) Any public water supply source 100 feet;
(3) Streams classified as WS-I 100 feet;
(4) Waters classified as S.A. 100 feet, from mean high water mark;
(5) Other coastal waters 50 feet, from mean high water mark;
(6) Any other stream, canal, marsh, or other surface waters 50 feet;
(7) Any Class I or Class II reservoir 100 feet, from normal pool elevation;
(8) Any permanent storm water retention pond 50 feet, from flood pool elevation;
(9) Any other lake or pond 50 feet, from normal pool elevation;
(10) Any building foundation 5 feet;
(11) Any basement 15 feet;
(12) Any property line 10 feet;
(13) Top of slope of embankments or cuts of 2 feet or more vertical height 15 feet;
(14) Any water line 10 feet;
(15) Drainage Systems:
    (A) Interceptor drains, foundation drains, and storm water diversions
        (i) upslope 10 feet,
        (ii) sideslope 15 feet, and
        (iii) downslope 25 feet;
    (B) Groundwater lowering ditches and devices 25 feet;
(16) Any swimming pool 15 feet;
(17) Any other nitrification field (except repair area) 20 feet;

(b) Ground absorption sewage treatment and disposal systems may be located closer than 100 feet from a private water supply, except springs and uncased wells located downslope and used as a source of drinking water, for repairs, space limitations, and other site-planning considerations but shall be located the maximum feasible distance and in no case less than 50 feet.

(c) Nitrification fields and repair areas shall not be located under paved areas or areas subject to vehicular traffic. If effluent is to be conveyed under areas subject to vehicular traffic, ductile iron or its equivalent pipe shall be used. However, pipe specified in Rule .1955 (e) may be used if a minimum of 30 inches of compacted cover is provided over the pipe.

(d) In addition to the requirements of Paragraph (a) of this Rule, sites to be used for subsurface disposal for design units with flows over 3,000 gallons per day, will require more stringent setback requirements.

August 27, 2021 Job# 2410

SL 114 - SITE/SYSTEM SUMMARY AND SPECIFICATIONS

"The LSS Evaluation is being submitted pursuant to and meets the requirements of SL 2018-114 Section 11.(c)."

☒ **IMPROVEMENT PERMIT** ☒ **CONSTRUCTION AUTHORIZATION**

Applicant: Stan Pressley **Lot Number:** 26 **Subdivsion:** Augusta Greene

County: Iredell **Pin or Tax Map Number:** 3793449682.000

Site Address: 130 Big Bertha Dr **Directions:** Continue on I-40 W to Iredell County. Take exit 144 from I-40 W. Take Beulah Rd and Mock Mill Rd to Big Bertha Dr. Property is on the right.

Number Bedrooms (residence): 3 **Daily Design Flow:** 360

INITIAL SYSTEM: 25% RED. **LTAR:** .3 **LINEAR FOOTAGE:** 300'

TRENCH DEPTH: MIN 18" **MAX** 20"

REPAIR SYSTEM: 50% RED **LTAR:** .3 **LINEAR FOOTAGE:** 200'

TRENCH DEPTH: MIN 18" **MAX** 20"

SEPTIC TANK: 1000 gal **PUMP TANK:** 1000 gal

DISTRIBUTION: D-box or serial distribution at distal ends **LAST 2 INCHES OF STEPDOWNS MUST BE DUG BY HAND USE QUICK 4 INFILTRATOR PRODUCT**

Square Footage: 5500 **Distance to property line:** 10 ft

Distance to house: 5 ft min **Distance to wells:** 50 ft min

Permit Conditions: Install on contour. Do not install during wet soil conditions. Do not clear septic area in wet conditions, keep disturbance to minimum when clearing septic area. Variation from design must be approved by LSS and Iredell County. Stepdowns must be correct height and on distal ends

Disclaimer: No warranty written or implied on any septic system. SEE REPORT.

PIEDMONT
ENVIRONMENTAL
ASSOCIATES, P.A.

July 29, 2021 Project # 2410

Iredell County Department of Public Health
Attn: Director or County Manager
318 Turnersburg Highway, Statesville, NC 28625

To whom it may concern,

In accordance with Regulatory Reform Act of 2018; Session Law 2018-114 Sections 9 through 12, this statement is submitted respectfully to satisfy signed and dated statement requirement from the property owner or owner's legal representative:

"The LSS Evaluation attached to this application is to be used to produce design and construction features for permitting in accordance with SL 2018-114 Section 11. (c)."

Sincerely,

Mr. Stan Pressley
Buller River Development Partners
Cornerstone III

216 S. Swing Rd., Suite 1 Greensboro, NC 27409 (336) 344-4008

PIEDMONT ENVIRONMENTAL ASSOCIATES, P.A.


Lot 26 layout map

216 S. Swing Rd. Suite 1
Greensboro, NC 27409
piedmontsoil.com

Job# 2410
Date: 11/18/21
Client: Buller River Development Partners
County: Iredell

Initial
Color
- blue
- orange
- pink
- red
- white
- yellow

Repair
Color
- blue
- green
- orange
- pink
- red
- yellow
- white
- Tank
- Driveway
- Property Line
- House

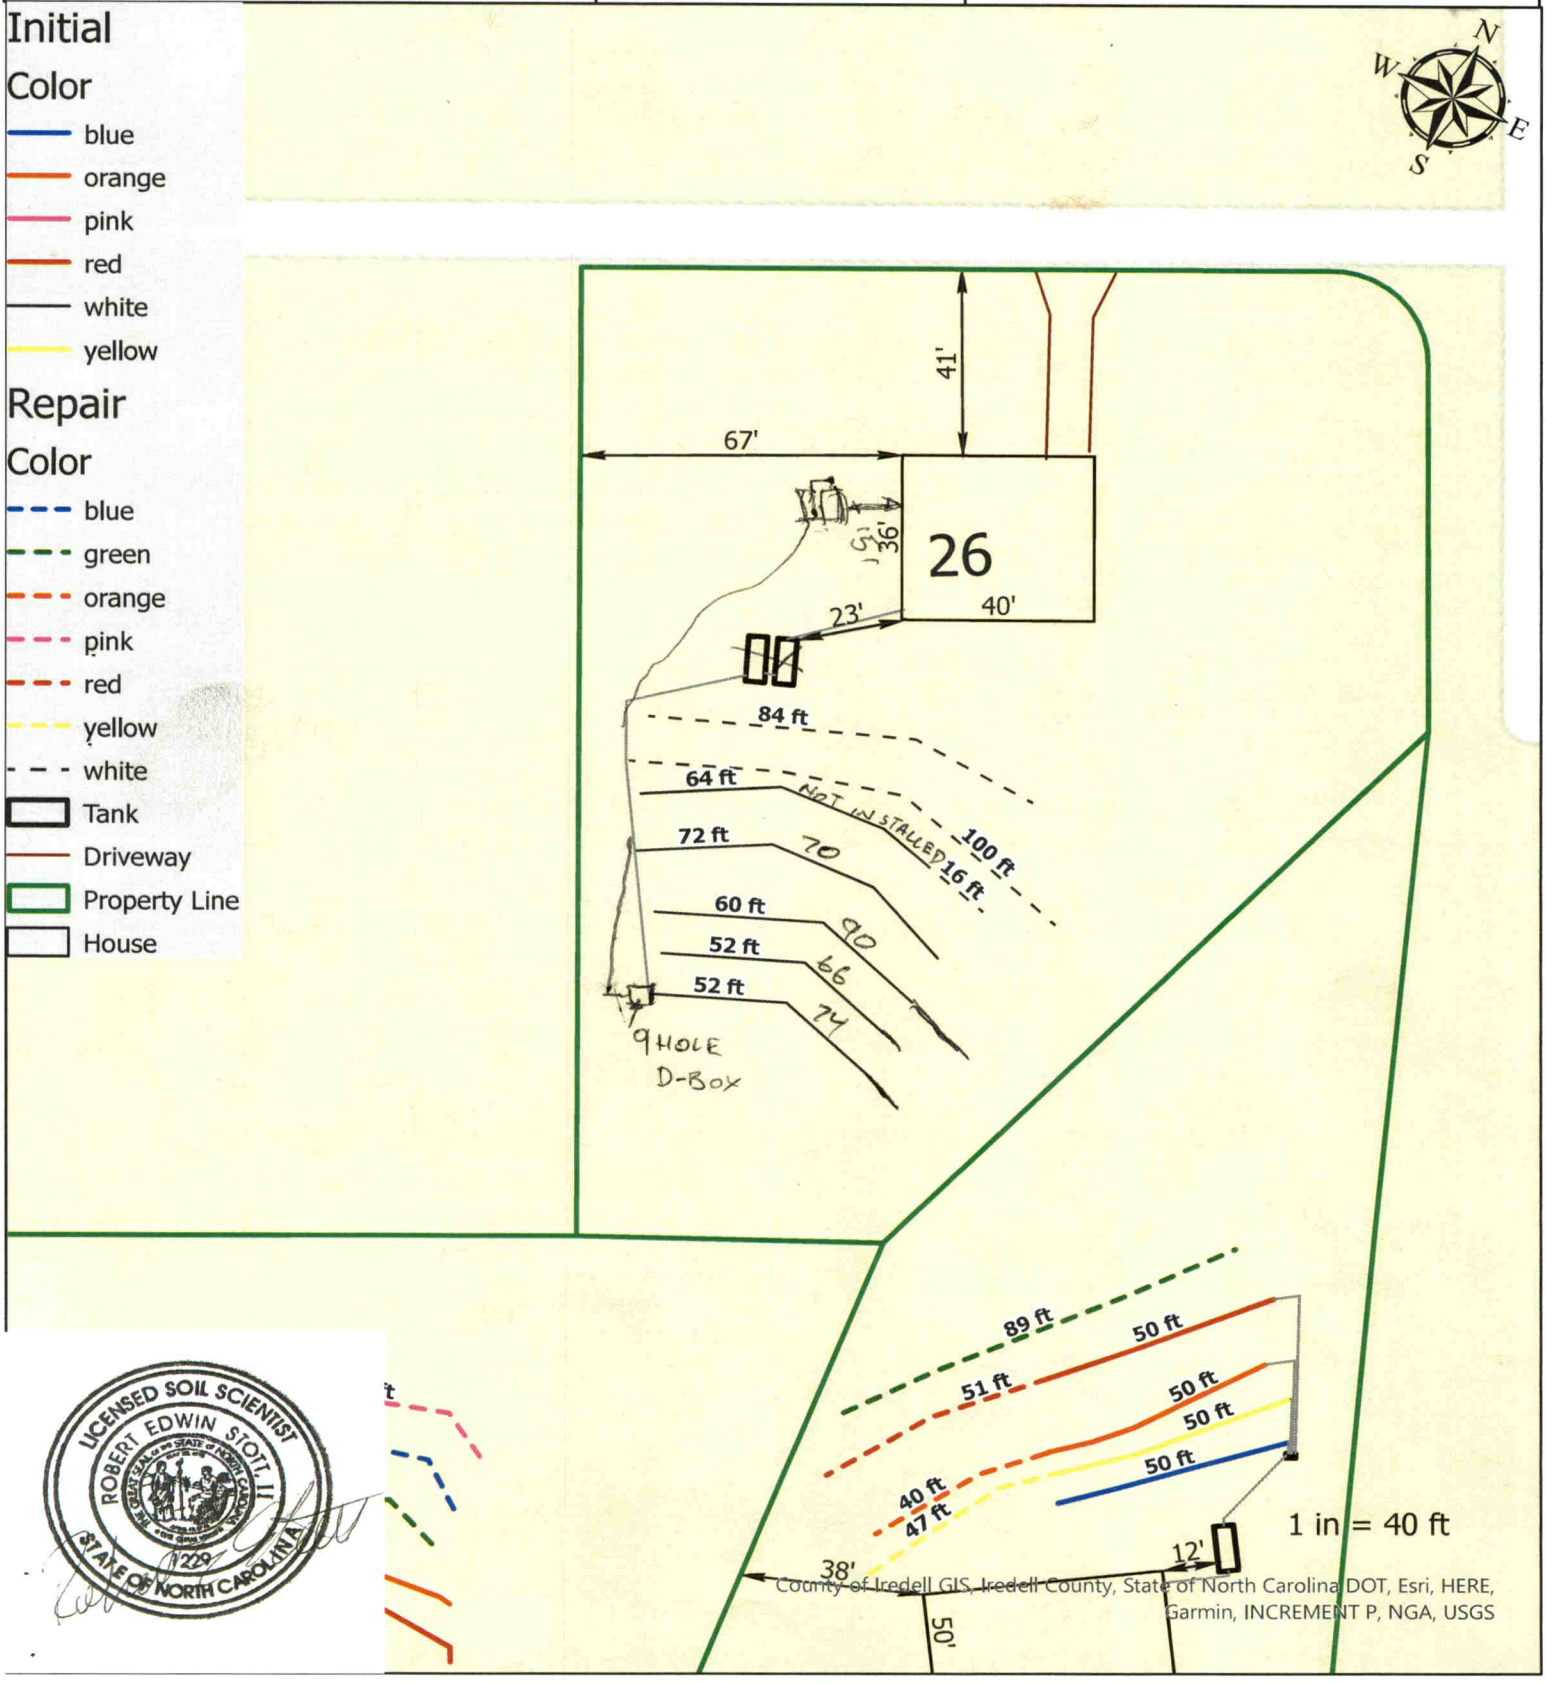

LICENSED SOIL SCIENTIST
ROBERT EDWIN STOTT, II
1229
STATE OF NORTH CAROLINA

PIEDMONT ENVIRONMENTAL ASSOCIATES, P.A.

Lot 26 soil map


216 S. Swing Rd. Suite 1
Greensboro, NC 27409
piedmontsoil.com

Job# 2410
Date: 11/18/21
Client: Buller River Development Partners
County: Iredell

Tank
Driveway
RepairArea
InitialArea

PEA Detailed Boring
D 20"-24"
D 24"-30"
D Conv

Property Line
House

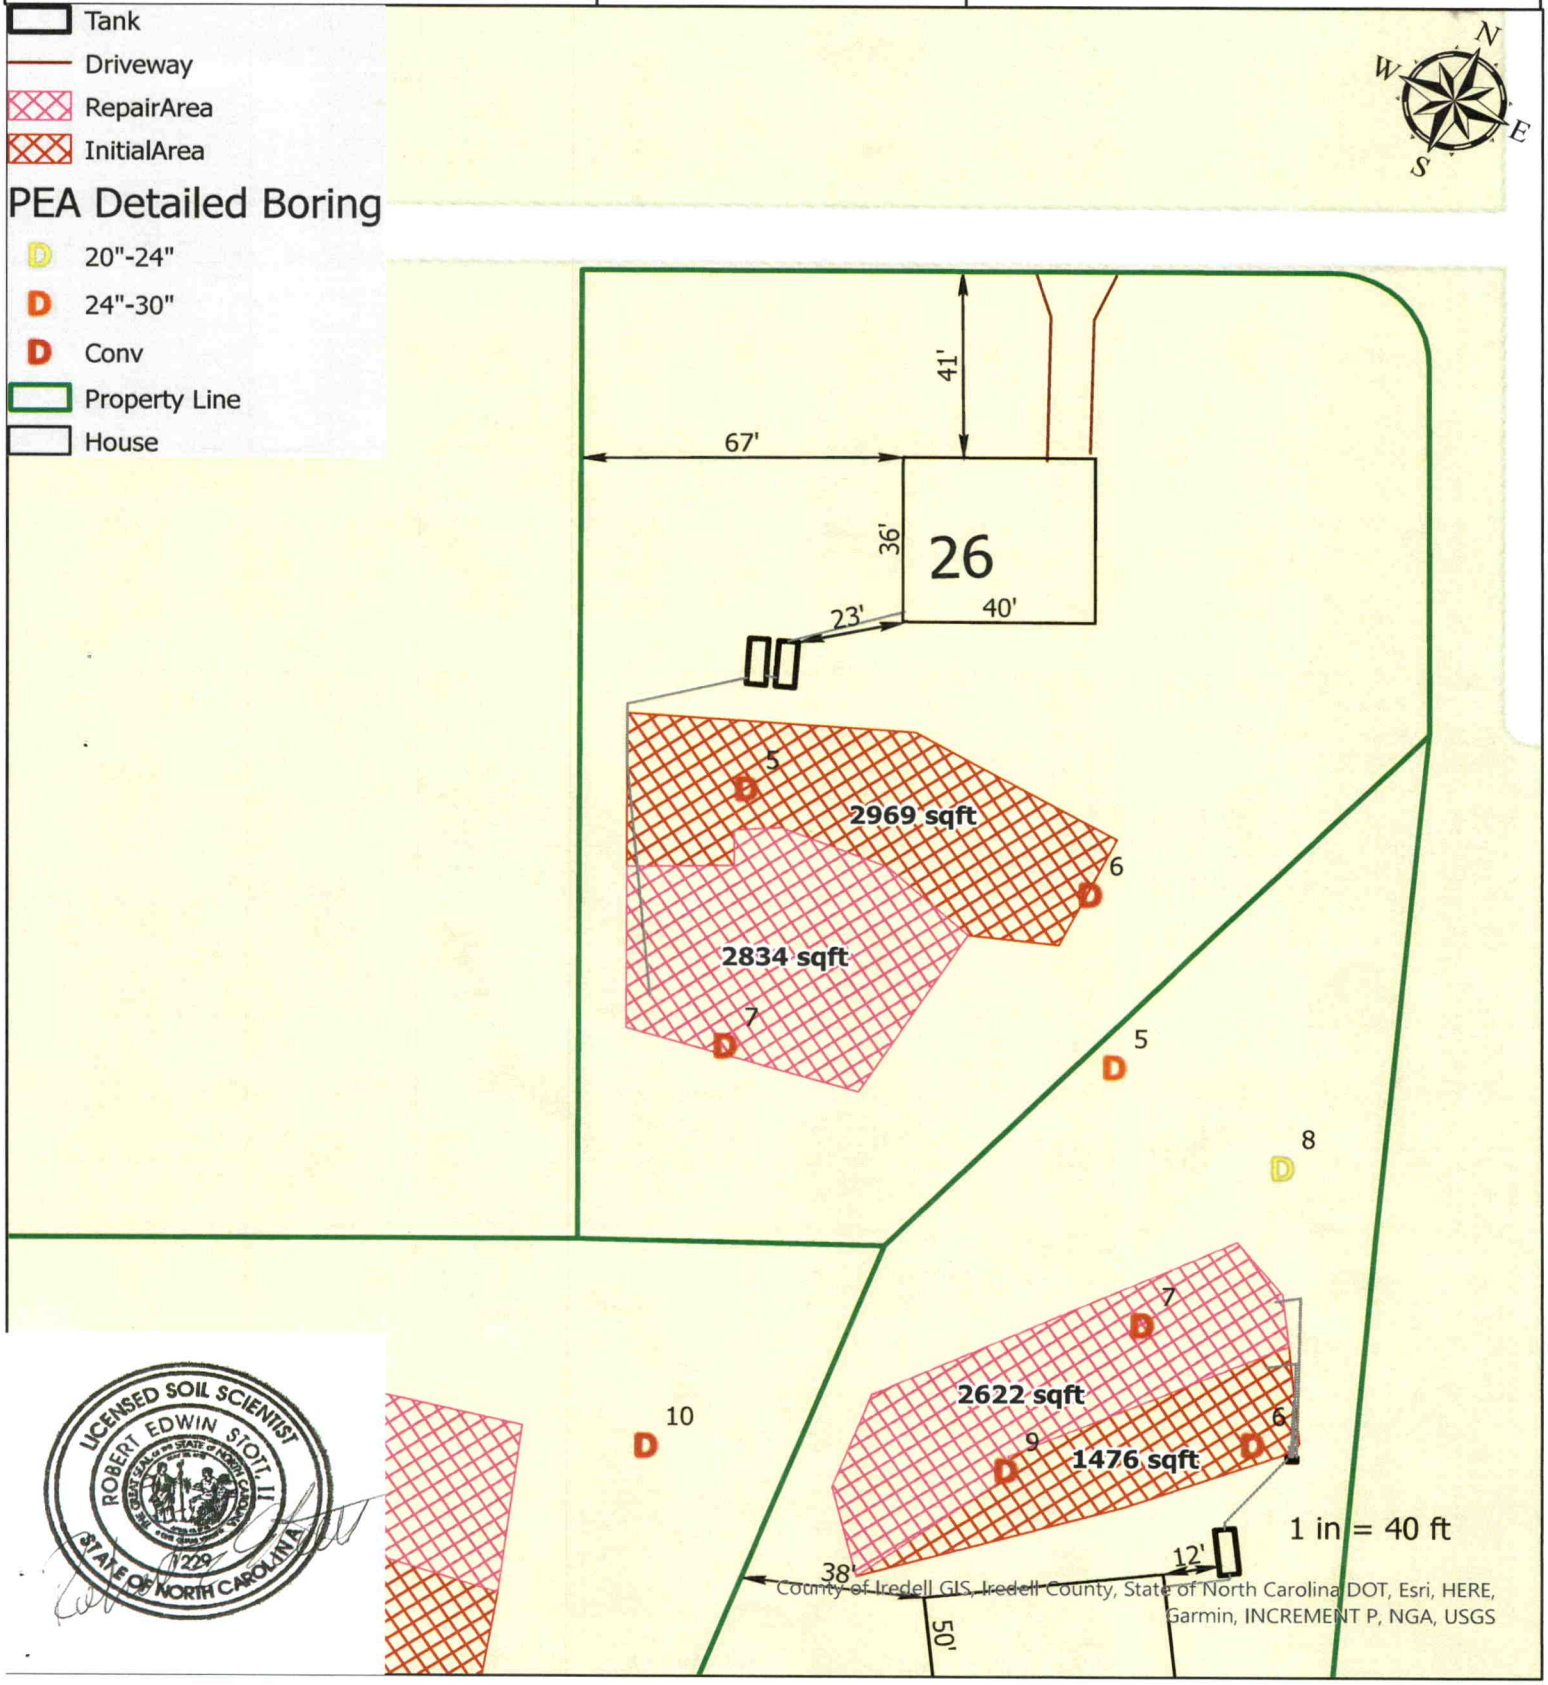

LICENSED SOIL SCIENTIST
ROBERT EDWIN STOTT, II
1229
STATE OF NORTH CAROLINA

0 10 20 40 60 80
Feet

Client: Buller River Development
Lot Number: Lot 26
Parcel#: 3793449682
DATE: 8/27/2021
LSS: Edwin Stott
Eval Method: Auger
Facility/Flow: 3 BR/360 GPD

Site Classification: S
Initial System: Chamber
Initial System LTAR: 0.3
Repair System: Panel
Repair System LTAR: 0.3
Others Present: -
Water Supply: Public

PIEDMONT ENVIRONMENTAL ASSOCIATES, P.A.

Number	UsableDep	LTAR	Boring Type	Horizon1	Horizon2	Horizon3	Horizon4	Landscape	Slope	Comments
5	36	0.3	Conv	A 0-2 l,fr,gr,ns,np,ne	Bt 2-30 c,f,s,sp,bcky,se	30-36 cl,fr,ss,sp,bcky,se		r	10	
6	36	0.3	Conv	A 0-2 l,fr,gr,ns,np,ne	Bt 2-28 c,f,s,sp,bcky,se	28-36 cl,fr,ss,sp,bcky,se		r	4	
7	36	0.3	Conv	A 0-2 l,fr,gr,ns,np,ne	Bt 2-30 c,f,s,sp,bcky,se	30-36 cl,fr,ss,sp,bcky,se		r	10	

Notes: Soil Wetness - Inches from land surface to free water or inches from land surface to soil colors with chroma 2 or less - Record Munsell color chip designation.
Classification - S - Suitable, PS - Provisionally Suitable, U - Unsuitable
LTAR - Long Term Acceptance Rate
Landscape Position: SU - summit, SH - shoulder, BS - backslope, FS - footslope, TS - toeslope, SS - sideslope, HS - headslope
Mineralogy: SE - slightly expansive, EXP - expansive

Lot 26 Big Bertha Dr., Iredell County, NC

Piedmont Environmental Associates Job # 2410

Layout for a 3-BR home

LINE #	FLAG COLOR		FLAGGED LINE LENGTH (ft)	DESIGN LINE LENGTH (ft)
TBM INSTR. 1				
1	**white**		**52**	**52**
2	**white**		**52**	**52**
3	**white**		**60**	**60**
4	**white**		**72**	**72**
5	**white**		**64**	**64**
6	white		16	16
7	white		100	100
8	white		84	84
		Total:	**500**	**500**

	DESIGN LINE LENGTH (ft)	SOIL LTAR GPD/FT^2	SYSTEM TYPE	DESIGN LTAR GPD/FT^2	DISTRIBUTION MEDIA	DISTRIBUTION METHOD	DESIGN FLOW (GPD)
System	**300**	**0.3**	**Accepted**	**0.3**	Q4 Chamber	**Pump to serial**	**360**
Repair	200	0.3	**Graveless**	0.3	PPBPS	**Pump**	360

Notes: **All measures in feet.

**Nitrification lines are demonstrated on contour via colored pin flags.

CERTIFICATE OF LIABILITY INSURANCE

DATE (MM/DD/YYYY): 6/10/2021

THIS CERTIFICATE IS ISSUED AS A MATTER OF INFORMATION ONLY AND CONFERS NO RIGHTS UPON THE CERTIFICATE HOLDER. THIS CERTIFICATE DOES NOT AFFIRMATIVELY OR NEGATIVELY AMEND, EXTEND OR ALTER THE COVERAGE AFFORDED BY THE POLICIES BELOW. THIS CERTIFICATE OF INSURANCE DOES NOT CONSTITUTE A CONTRACT BETWEEN THE ISSUING INSURER(S), AUTHORIZED REPRESENTATIVE OR PRODUCER, AND THE CERTIFICATE HOLDER.

IMPORTANT: If the certificate holder is an ADDITIONAL INSURED, the policy(ies) must have ADDITIONAL INSURED provisions or be endorsed. If SUBROGATION IS WAIVED, subject to the terms and conditions of the policy, certain policies may require an endorsement. A statement on this certificate does not confer rights to the certificate holder in lieu of such endorsement(s).

PRODUCER
Younts Insurance Agency Inc
121 N Talbert Blvd
Lexington NC 27292

CONTACT NAME: Valerie Leonard
PHONE (A/C, No, Ext): 336-238-1053 **FAX (A/C, No):** 336-238-1054
E-MAIL ADDRESS: valerie@yountsinsurance.com

INSURER(S) AFFORDING COVERAGE	NAIC #
INSURER A : Continental Casualty Company	2186
INSURER B : Penn National Mutual Casualty Insurance Company	14990
INSURER C : Ohio Casualty Insurance Company	24074
INSURER D :	
INSURER E :	
INSURER F :	

INSURED PIEDENV-02
Piedmont Environmental Associates, PA
216-1 S. Swing Road
Greensboro NC 27409

COVERAGES **CERTIFICATE NUMBER:** 1456259960 **REVISION NUMBER:**

THIS IS TO CERTIFY THAT THE POLICIES OF INSURANCE LISTED BELOW HAVE BEEN ISSUED TO THE INSURED NAMED ABOVE FOR THE POLICY PERIOD INDICATED. NOTWITHSTANDING ANY REQUIREMENT, TERM OR CONDITION OF ANY CONTRACT OR OTHER DOCUMENT WITH RESPECT TO WHICH THIS CERTIFICATE MAY BE ISSUED OR MAY PERTAIN, THE INSURANCE AFFORDED BY THE POLICIES DESCRIBED HEREIN IS SUBJECT TO ALL THE TERMS, EXCLUSIONS AND CONDITIONS OF SUCH POLICIES. LIMITS SHOWN MAY HAVE BEEN REDUCED BY PAID CLAIMS.

INSR LTR	TYPE OF INSURANCE	ADDL INSD	SUBR WVD	POLICY NUMBER	POLICY EFF (MM/DD/YYYY)	POLICY EXP (MM/DD/YYYY)	LIMITS	
B	**COMMERCIAL GENERAL LIABILITY** CLAIMS-MADE / OCCUR GEN'L AGGREGATE LIMIT APPLIES PER: POLICY / PRO-JECT / LOC OTHER:			BP9 0741038	6/1/2021	6/1/2022	EACH OCCURRENCE DAMAGE TO RENTED PREMISES (Ea occurrence) MED EXP (Any one person) PERSONAL & ADV INJURY GENERAL AGGREGATE PRODUCTS - COMP/OP AGG 	$ 2,000,000 $ 300,000 $ 10,000 $ 2,000,000 $ 4,000,000 $ 4,000,000 $
B	**AUTOMOBILE LIABILITY** X ANY AUTO OWNED AUTOS ONLY / SCHEDULED AUTOS X HIRED AUTOS ONLY / X NON-OWNED AUTOS ONLY X 19			AU90741038	6/1/2021	6/1/2022	COMBINED SINGLE LIMIT (Ea accident) BODILY INJURY (Per person) BODILY INJURY (Per accident) PROPERTY DAMAGE (Per accident) Medical Payments	$ 1,000,000 $ $ $ $ 2,000
B	X **UMBRELLA LIAB** / OCCUR **EXCESS LIAB** / CLAIMS-MADE DED X RETENTION $ 0			UL9 0741038	6/1/2021	6/1/2022	EACH OCCURRENCE AGGREGATE 	$ 1,000,000 $ 1,000,000 $
C	**WORKERS COMPENSATION AND EMPLOYERS' LIABILITY** Y / N ANYPROPRIETOR/PARTNER/EXECUTIVE OFFICER/MEMBER EXCLUDED? **(Mandatory in NH)** If yes, describe under DESCRIPTION OF OPERATIONS below	N / A		XWO55203240	6/1/2021	6/1/2022	X PER STATUTE / OTH-ER E.L. EACH ACCIDENT E.L. DISEASE - EA EMPLOYEE E.L. DISEASE - POLICY LIMIT	 $ 1,000,000 $ 1,000,000 $ 1,000,000
A	Professional Liability			EEH288330253	6/1/2021	6/1/2022	Each Claim Aggregate Deductible	2,000,000 2,000,000 3,000

DESCRIPTION OF OPERATIONS / LOCATIONS / VEHICLES (ACORD 101, Additional Remarks Schedule, may be attached if more space is required)

CERTIFICATE HOLDER

Piedmont Environmental Associates, PA
216-1 S. Swing Road
Greensboro NC 27409

CANCELLATION

SHOULD ANY OF THE ABOVE DESCRIBED POLICIES BE CANCELLED BEFORE THE EXPIRATION DATE THEREOF, NOTICE WILL BE DELIVERED IN ACCORDANCE WITH THE POLICY PROVISIONS.

AUTHORIZED REPRESENTATIVE
Diana Evans

© 1988-2015 ACORD CORPORATION. All rights reserved.

BB

RECEIVED SEP 2 0 2021

APPLICATION MUST BE FILLED OUT COMPLETELY & BE LEGIBLE OR IT WILL NOT BE PROCESSED

AP-321557

Iredell County Health Department – Environmental Health Division

PAGE 1: *APPLICATION FORM*

Session Law - Pd $500.00

SEPTIC

Application For:
(✓) Septic Improvement Permit ( ) New Well Permit ( ) Authorization to Construct ( ) Well Repair Permit ( ) Existing System Inspection ( ) Well Abandonment ( ) Septic System Repair

THE ABOVE PERMIT DOCUMENTS WILL BECOME INVALID IF INFORMATION PROVIDED ON THIS APPLICATION IS FALSIFIED OR CHANGED, OR IF THE SITE IS ALTERED. THE IMPROVEMENT PERMIT IS VALID FOR EITHER 60 MONTHS OR WITHOUT EXPIRATION DEPENDING UPON DOCUMENTATION SUBMITTED. APPLICATION WITH SITE PLAN 60 MONTHS, APPLICATION WITH COMPLETE, SCALED PLAT WITHOUT EXPIRATION. SEE 15A NCAC 18A .1937(f) FOR DETAILS.

Page 2: *Site Plan Worksheet* form MUST accompany this application

The following optional attachments may also be submitted: ( ) Survey Plat, scaled no more than 1 inch = 60 feet ( ) Custom Site Plan, scaled no more than 1 inch = 60 feet

Place an (X) beside whichever is submitted if applicable

Applicant Information: (PRINT CLEARLY)

Applicant Name: CORNERSTONE III PROPERTIES Address: 234 KINGSLEY PARK DR. FT. MILL SC Zip: 29715

Applicant Email: STAN@CORNERSTONE3P.COM Phone: 704 301 3229 Alt. Phone: X

Owner Name: BUTLER RIVER DEVELOPMENT Address: 234 KINGSLEY PARK DR. FT MILL SC Zip: 29715

Owner Email: N/A Phone: N/A Alt. Phone: N/A

Property Information:

Street Address: 130 BIG BERTHA DRIVE PIN# 3793-44-9682

Subdivision Name: AUGUSTA GREENS Section/Phase: _____ Lot Number: 26

Driving Directions: MOCK MILL ROAD EAST / RT. ON TITLEIST DR. / RT ON BIG BERTHA

Site Development Information: *(check or complete ALL that apply*

(✓) New Single Family Residence
( ) New Multi-Family Residence
( ) Accessory Building
( ) Bedroom(s) Addition
( ) Repair to failing septic system ___ Tank ___ Drain lines Describe Problem: _____

Maximum Number of Bedrooms: 3
Maximum Number of Occupants: 3
( ) Swimming Pool
( ) Other Addition/Structure: _____

CHECK FOUNDATION TYPE
(✓) Crawl Space Foundation
( ) Concrete Slab Foundation
( ) Basement with Plumbing
( ) Basement without Plumbing

Non-Residential Site Development: Type of Business: _____
Square Footage of Building: _____ Max. Number of Employees: _____ Max. Number of Seats/Beds/Other: _____

Water Supply: ( ) Replacement Well – Reason: _____
( ) Multi-connection Well Number of Houses: 1 Number of Persons: _____
( ) New Well ( ) Existing Well ( ) Community Well ( ) City Water ( ) Other Public Water

Desired Septic System Type: *(you may rank in order of preference)* Year existing system installed: _____
(✓) No Preference ( ) Alternative (✓) Conventional ( ) Innovative ( ) Modified Conventional ( ) Other: _____


Please answer the following to the best of your ability:
( ) Yes (✓) No Does the site contain any jurisdictional wetlands?
( ) Yes (✓) No Is any non-domestic sewage (i.e. industrial) to be generated?
( ) Yes (✓) No Is the site subject to approval by any other public agency?

I have read this application and certify that the information provided herein is true, complete, and correct. Authorized county and state officials are granted right of entry to conduct necessary inspections to determine compliance with applicable laws and rules. I understand that I am solely responsible for the proper identification and labeling of all property lines and corners and making the site accessible so that a complete site evaluation can be performed.

9/16/21

IREDELL COUNTY HEALTH DEPARTMENT
ENVIRONMENTAL HEALTH DIVISION
PAGE 2: *SITE PLAN WORKSHEET*

SEE THE "SAMPLE SITE PLAN" BELOW. INCOMPLETE SITE PLANS WILL BE RETURNED TO YOU FOR COMPLETION AND MAY RESULT IN A DELAY IN THE ISSUANCE OF YOUR SEPTIC SYSTEM PERMIT!!!

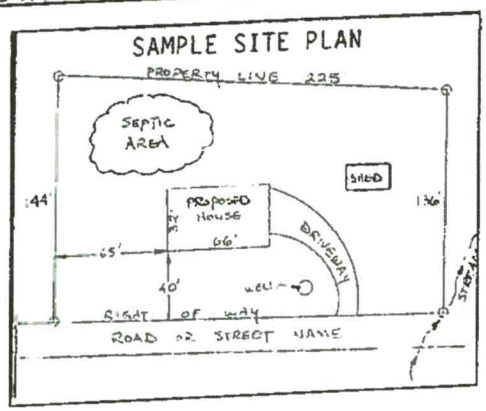

Place an (X) beside each item as you complete the site plan:


- X Property Line measurements are clearly identified
- X All proposed structures are indicated
- X Front and side setbacks from property line
- X Preferred driveway location and well location
- X Area you prefer your septic system to be placed
- X North arrow, or other sufficient indicator of direction

Circle N/A on the following if appropriate:

Location of septic systems and wells within 100' of your property (N/A)
Location of easements and rights of ways on your property (N/A)
Location of any designated wetlands on the property (N/A)

USE THIS SPACE TO DRAW YOUR SITE PLAN

Show: proposed house or business footprint, wells, water lines, patios, pools and decks, and any other item that will occupy space on the site

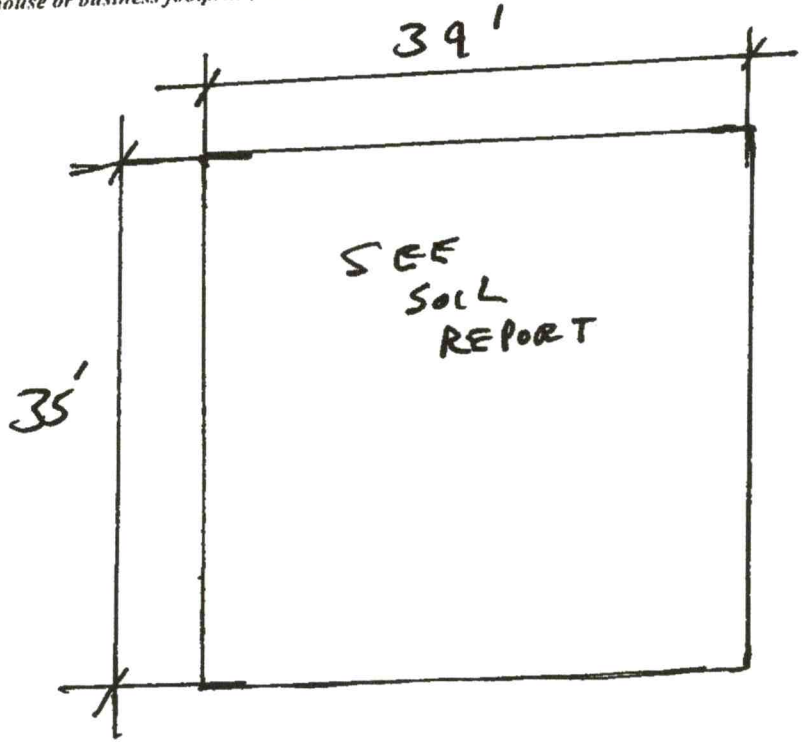


Signature: Tom Pressley
Property owner or owner's legal representative signature (SIGNATURE REQUIRED)

9/16/21
DATE


FIRST FLOOR NOTES:

- FULL 4" OR 6" EXTERIOR WALL WERE USED IN DETERMINING DIMENSIONS ON PLANS.
- FRAMERS SHALL START ALL WALL LAYOUTS FROM THE REAR OF THE HOUSE
- ALL ANGLED WALLS ARE 45 DEGREES OR 90 DEGREES (UNLESS NOTED OTHERWISE)
- ALL OVERALL DIMENSIONS SHALL BE FROM OUT TO OUT OF FRAMING, INTERIOR DIMENSIONS SHALL BE FROM ONE SIDE OF STUD
- ALL INTERIOR DOORS ARE 4" FROM WALL (UNLESS NOTED OTHERWISE)
- WHEN HOUSE IS REVERSED, WASHER AND DRYER HOOKUPS TO REMAIN ORIENTED WITH WASHER ON LEFT AND DRYER ON RIGHT
- MASTER MOUNTS SHALL BE PLACED ON ALL EXTERIOR LIGHTS AND HOSE BIBBS
- FRAMED CAVITY WALLS (IE. TUBS, SHOWERS, STAIRS & FIREPLACES) SHALL BE INSULATED WITH AIR BARRIER PER ENERGY CODE
- ANY WINDOW W/ A SILL OF LESS THAN 24" AFF OR EQUAL TO OR GREATER THAN 72" SFF. MUST HAVE WOOD & MAY BE SUBJECT TO FALL PROTECT RULE.
- ALL SHEETROCK OPENING SHALL BE 12" BELOW CEILING TYP., U.N.O.
- ALL PANTRY/LINEN SHALL HAVE (5) 12" SHELVES TYP., U.N.O.

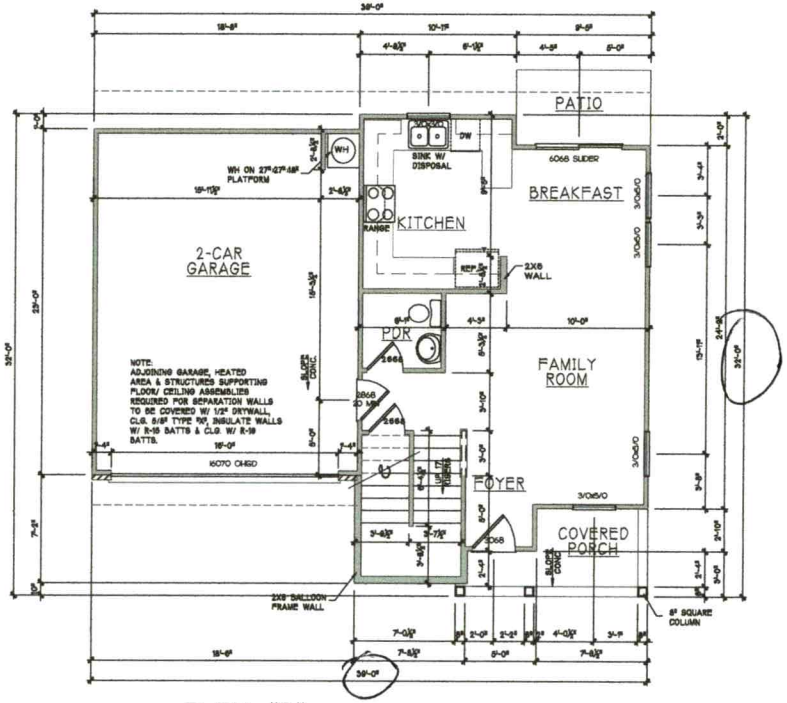

1 40B ELEV. "B" FIRST FLOOR PLAN

SCALE: 1/8"=1'-0" (11"X17" SHEET SIZE)
SCALE: 1/4"=1'-0" (22"X34" SHEET SIZE)

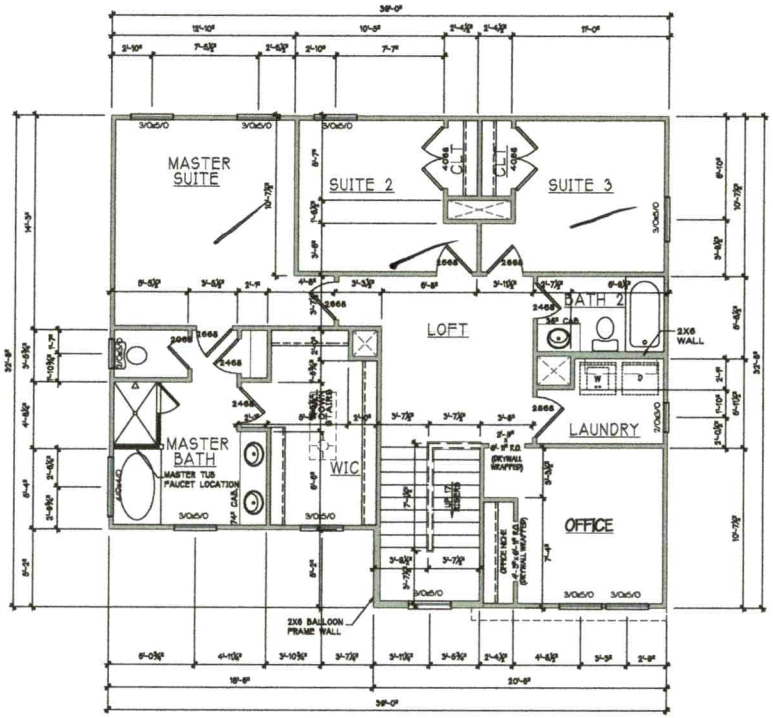

2 40B ELEV. "B" SECOND FLOOR PLAN

SCALE: 1/8"=1'-0" (11"X17" SHEET SIZE)
SCALE: 1/4"=1'-0" (22"X34" SHEET SIZE)

SQUARE FOOTAGE:

1ST FLR.	667 SQ. FT.
2ND FLR.	1178 SQ. FT.
TOTAL HEATED:	1745 SQ. FT.
FRONT PORCH:	52 SQ. FT.
REAR PATIO:	47 SQ. FT.
2-CAR GARAGE:	429 SQ. FT.
TOTAL UNHEATED:	528 SQ. FT.
TOTAL UNDER ROOF:	2273 SQ. FT.

Acknowledgement Of
Plans Submittal ONLY!

Date 12-1-21

Stan Pruitt Date 12/2/21

CORNERSTONE III PROPERTIES
4509 FAITH CHURCH RD
INDIAN TRAIL, NC 28079
(704) 577 - 4002

PROJECT TITLE
BEDFORD PLAN

PROJECT NUMBER
ISSUE DATE

DRAWING DATA
DRAWN BY:
CHECKED BY:
FILE NUMBER:

SHEET TITLE
FLOOR PLAN

SHEET NUMBER
4.0B

C:\2021 PROJECTS\21-16 BEDFORD II HOUSE - Cornerstone III\Sheets\ Floor Electrical.dwg, 6/9/2021 10:44:13 AM, AutoCAD PDF (General Documentation).pc3

Public Health

IREDELL COUNTY DEPARTMENT OF ENVIRONMENTAL HEALTH

Public Health

DOCUMENTATION TO AUTHORIZE AN OWNER'S LEGAL REPRESENTATIVE

(Check and sign only ONE of the options below)

1. *** APPLICANT AND OWNER ARE THE SAME. *** (*Sign here*) _____

Applications for permits require the "signature of the owner or owner's legal representative" (15A NCAC 18A .1937). If the owner does not sign the application himself or herself, they can submit any one of the following documents to designate their legal representative: *Power of Attorney; Real Estate Contract; Estate executor; Bankruptcy trustee; Court ordered guardianship*
In the absence of the above documentation, the property owner may provide the local health department with documentation that designates a legal representative. A property owner may:
Complete this form to document his or her legal representative, or provide his or her own form that contains the information in this form. If there are multiple property owners, then all property owners must sign the form that designates a legal representative.
By signing a form that designates a legal representative for purposes of 15A NCAC 18A .1937, the property owner authorizes that representative to act on their behalf in matters pertaining to the application and permitting process, including signing or receiving any application, document or permit. The owner retains full responsibility to meet all permit conditions specified by the local health department.

2. I, Pam Harding/Buller River, am the legal owner(s) of the property located at 130 Big Bertha Drive, identified as PIN (Parcel Identification Number) 3793-44-9682, located in Iredell County, North Carolina.

I do hereby authorize (**print legal representative/company name**) Stan Pressley/Cornerstone III, to act as an agent on my behalf in applying for/signing/obtaining any of the documents described below.

- Application for Improvement Permit (IP) / Authorization to Construct (AC)
- Improvement Permit (IP) / Authorization to Construct (AC)
- Application for soil-site evaluation (new/repair)
- Application/permit for private drinking water well/well abandonment
- Application for Compliance Inspection

I agree to abide by all decisions and/or conditions between the legal representative acting on my behalf and the Iredell County Department of Public Health, Environmental Health Division.

Pam Harding/Buller River Development
Signature of Owner(s)

9/16/21
Date

Mooresville - Environmental Health

Fax: 704-662-3239
610 E. Center Avenue, Mooresville, NC 28115

Statesville - Environmental Health
ronda.hart@co.iredell.nc.us
Fax: 704-871-3483
349 N. Center Street, Statesville, NC 28677

ENVIRONMENTAL HEALTH REQUIREMENTS for SEPTIC and WELL PERMITS

The following items must be completed *PRIOR* to the *SUBMITTAL* of any Environmental Health Application
Incomplete applications will be returned to the applicant and cannot be processed or placed on the work list

*** Initial all lines below to indicate you have submitted each form and completed every site requirement ****

SWP **Complete all Environmental Health forms:**

_____ Application
_____ Site Plan including the dimensions of proposed structure, addition, pool etc.
_____ Documentation to Authorize Owner Agent (even if the property owner is the applicant – complete section 1 or 2)
_____ Copy of Zoning Permit when applicable
_____ Sign this sheet after you have completed all items

SWP **Lot must be cleared of heavy undergrowth**. In order to evaluate the lot, the footprint of the proposed structure must be visible. Adequate area for the septic drain field and repair area must be sufficiently cleared of heavy undergrowth, with 50 feet of visibility in all directions. Inspectors must be able to evaluate the property, shoot laser level elevations, layout the drain field, do soils work, etc. **If the lot is not cleared sufficiently, then a $100 site revisit fee will be charged and the evaluation will be put on HOLD until the requirement is met.**

SWP **Clearly mark all property corners by locating existing iron or concrete markers.** Flag all property lines every 25 feet if adjacent corners are not visible when standing on any given corner. Property lines must be flagged by a licensed NC surveyor & easily identified **prior to application submittal** (exception may apply for septic repair evaluations only). 'Mow lines' and/or fence lines do NOT constitute marked lines. **If the property lines are not properly marked when the lot is ready to be evaluated, then the application will be put on HOLD and a $100 site re-visit fee charged.**

SWP **Stake or flag the footprint of the proposed structure, addition, pool etc. to match the site plan submitted**. The proposed structure, etc. must be staked out on the property as per the site plan.

SWP **If an Authorization to Construct (AC) is desired,** submit a recorded copy of the plat for newly created or subdivided lot(s) and a LEGIBLE copy of the basic floor plan no larger than 8 ½" x 14" for each floor of the structure including decks, porches, etc. **The overall dimensions must be clearly noted & the rooms labeled.**

Any site not meeting the above requirements when staff arrives for the evaluation will result in a $100 site revisit fee being charged and the request being placed on HOLD. This will delay the processing of the application. *Once work by Environmental Health staff begins, the up-front fees paid toward securing any health department permit are nonrefundable. Refunds for work not started, due to a customer changing their mind or plans, are subject to an administrative fee of $50 to defray a portion of the costs of processing the refund.*

Backhoe pits are required for all applications that require a soils evaluation.
DO NOT DIG PITS UNTIL THE EH SPECIALIST HAS AUTHORIZED AND SCHEDULED YOUR EVALUATION TIME.

- All utilities shall be marked before pits are dug. Call NC 811 for this service
- The applicant/agent is responsible for securing these services
- Backhoe pits are to be dug at the locations and depths determined by the Environmental Health Specialist or a NC Licensed Soil Scientist. A minimum of four pits must be dug.
- The EH specialist will contact you when your application is ready to be processed for pit scheduling.
- Your backhoe operator must be on site during the EH Specialist's evaluation to prevent your operator from having to return to the property for additional work.

By signing below, I am acknowledging the above specifications have been met and the site is READY to be evaluated AND I understand the backhoe pit requirement and will secure those services (if applicable).

Signature Stan W. Presley **Date** 9/16/21

Questions? Contact the Environmental Health Offices below:

Statesville Office
349 North Center Street (2nd Floor Building Standards)
Statesville, NC 28677-4063
Phone: (704)878-5305 ext. 3456

Mooresville Office
610 East Center Avenue (2nd Floor Govt. Center South)
Mooresville, NC 28115-2548
Phone: (704)660-3625

IREDELL COUNTY · NC

IREDELL COUNTY
PO Box 788
349 North Center St.
Statesville, NC 28677

APPLICATION NUMBER
321557 Issue Date:

Permit Type: ZONING

Parcel Number	Street Address	Jurisdiction
3793449682.000	130 BIG BERTHA DR	Iredell County

Owner Information	Applicant Information
Name: SWAIN DAVID J ETAL	Name: CORNERSTONE III PROPERTIES INC use this one
Address:	Address: 4509 FAITH CHURCH INDAIN TRAIL, 28 28203
Phone:	Phone: (704)906-6212

Use Requested	Zone Code
Single Family Dwelling	RA

Lot Acreage	F Setback	B Setback	L Setback	R Setback	Watershed	Flood Zone
0.701	35	35	25	15	WSIV-PA Catawba/Lake Norman	NO

Remarks
sfd

The applicant certifies that there are no deed restrictions, contractual agreements or governmental regulations of any kind that interfere with or prohibit the use of the property or the use for which this permit is requested. The applicant further acknowledges that enforcement of deed restrictions, plat conditions and other contractual agreements will not be undertaken by Iredell County and is the sole responsibility of the affected parties.

Date: 09/17/2021

Signature of Owner/Contractor

Permit Number	321557	TOTAL FEES:	$77.25

DEPARTMENT OF PLANNING & DEVELOPMENT
PO BOX 788, STATESVILLE NC 28687-0788
349 N. Center Street / Building Standards Center
(704) 878-3118 / FAX 928-2025

Residential Zoning Permit Application

What are you building? (Please check)

Stick built ✓ Modular___ Duplex___ Singlewide___ Doublewide___ Pier___ Addition___ Bedroom addition___

Accessory dwelling (ie. M-I-L Suite, guest house)___ Accessory building (ie garage, shed)___ Swimming pool___

Are there any other structures currently on the property such as dwellings, sheds, garages? (Please list type below)

Is there a septic tank on the property? Yes No If residence how many bedrooms? 3 and stories? 2

If an addition, please describe project: NEW SNGL FAMILY

Please list square footage of project (Pier, Addition, Accessory Dwelling, Accessory Building only):

Does the property have community water? (Yes) No If yes, please list who provides it: IREDELL

Does the property have community sewer? Yes (No) If yes, please list who provides it: SEPTIC

Owner Information

Property Owner's Name BULLER RIVER DEVELOPMENT Phone # 704 301 3229

Owner's Current Address 234 KINGSLEY PARK DR. FT. MILL, SC 29715

Property Information

Property Address 130 BIG BERTHA Parcel # 3793-44-9682

Subdivision AUGUSTA GREENS Lot 26 Zoning R Watershed Y or (N) Flood Plain. Y or (N) Township ___

Directions to property (from a MAIN ROAD) MOCK MILL ROAD EAST / RT. ON TITLEIST DRIVE / RT. ON BIG BERTHA

Application Information

Applicant's Name or Company STAN PRESSLEY / CORNERSTONE III PROPERTIES Applicant's Phone # 704 301 3229

Applicant's Address 234 KINGSLEY PARK DR. FT MILL, SC 29715

If Company, Representative's Name and Title STAN W. PRESSLEY / CONTRACTOR

IN APPLYING FOR A ZONING PERMIT I CERTIFY THAT ALL INFORMATION ON THIS APPLICATION IS CORRECT AND THAT ALL WORK WILL COMPLY WITH IREDELL COUNTY ZONING REGULATIONS THE IREDELL COUNTY ZONING DEPARTMENT WILL BE NOTIFIED OF ANY CHANGES THAT ARE MADE TO THIS PROJECT I AM AWARE THAT THIS IS AN APPLICATION ONLY - NOT A PERMIT - AND DOES NOT CONSTITUTE APPROVAL OF THIS PROJECT. HOWEVER, IF THIS PROJECT IS APPROVED, THIS SIGNATURE IS VALID FOR MY PERMIT

SIGNATURE OF APPLICANT Stan W. Pressley DATE 9/16/21

IREDELL COUNTY · NC

Cash Register Receipt

Iredell County

Receipt Number
WEB15227

DESCRIPTION	ACCOUNT	QTY	PAID
PermitTRAK			**$577.25**
AP-321557 Address: 130 BIG BERTHA DR APN: 3793449682.000			**$577.25**
EH NEW SYSTEM PERMITS			$500.00
GRAVITY SYSTEM	10492751-447004	0	$500.00
ZONING			$77.25
TECH FEE ZONING	104563-460450	0	$2.25
ZONING PERMIT	104563-472223	0	$75.00
TOTAL FEES PAID BY RECEIPT: WEB15227			**$577.25**

Date Paid: Monday, September 20, 2021

Paid By: CORNERSTONE III PROPERTIES INC use this one

Cashier: ECON

Pay Method: CREDIT 000794

IREDELL COUNTY · NC

Cash Register Receipt

Iredell County

Receipt Number
R13831

DESCRIPTION	ACCOUNT	QTY	PAID
PermitTRAK			**$700.00**
AP-321557 Address: 130 BIG BERTHA DR APN: 3793449682.000			**$700.00**
EH NEW SYSTEM PERMITS			$700.00
PUMP BALANCE NEW SYSTEM	10492751-447004	0	$700.00
TOTAL FEES PAID BY RECEIPT: R13831			**$700.00**

Date Paid: Thursday, December 02, 2021

Paid By: CORNERSTONE III PROPERTIES INC use this one

Cashier: MJH

Pay Method: CHECK 2595