DEPARTMENT OF ENVIRONMENT AND NATURAL RESOURCES
DIVISION OF ENVIRONMENTAL HEALTH
ON-SITE WASTEWATER SECTION

Sheet ____ *of* ____
PROPERTY ID #: _____
COUNTY: _____

SOIL/SITE EVALUATION
for ON-SITE WASTEWATER SYSTEM

OWNER: Clayton Mobile Homes
ADDRESS: _____
PROPOSED FACILITY: SFR Home
LOCATION OF SITE: Augusta Grove Lot # 31

APPLICATION DATE _____
DATE EVALUATED: _____
PROPOSED DESIGN FLOW (.1949): 360gpd
PROPERTY SIZE: _____
PROPERTY RECORDED: _____

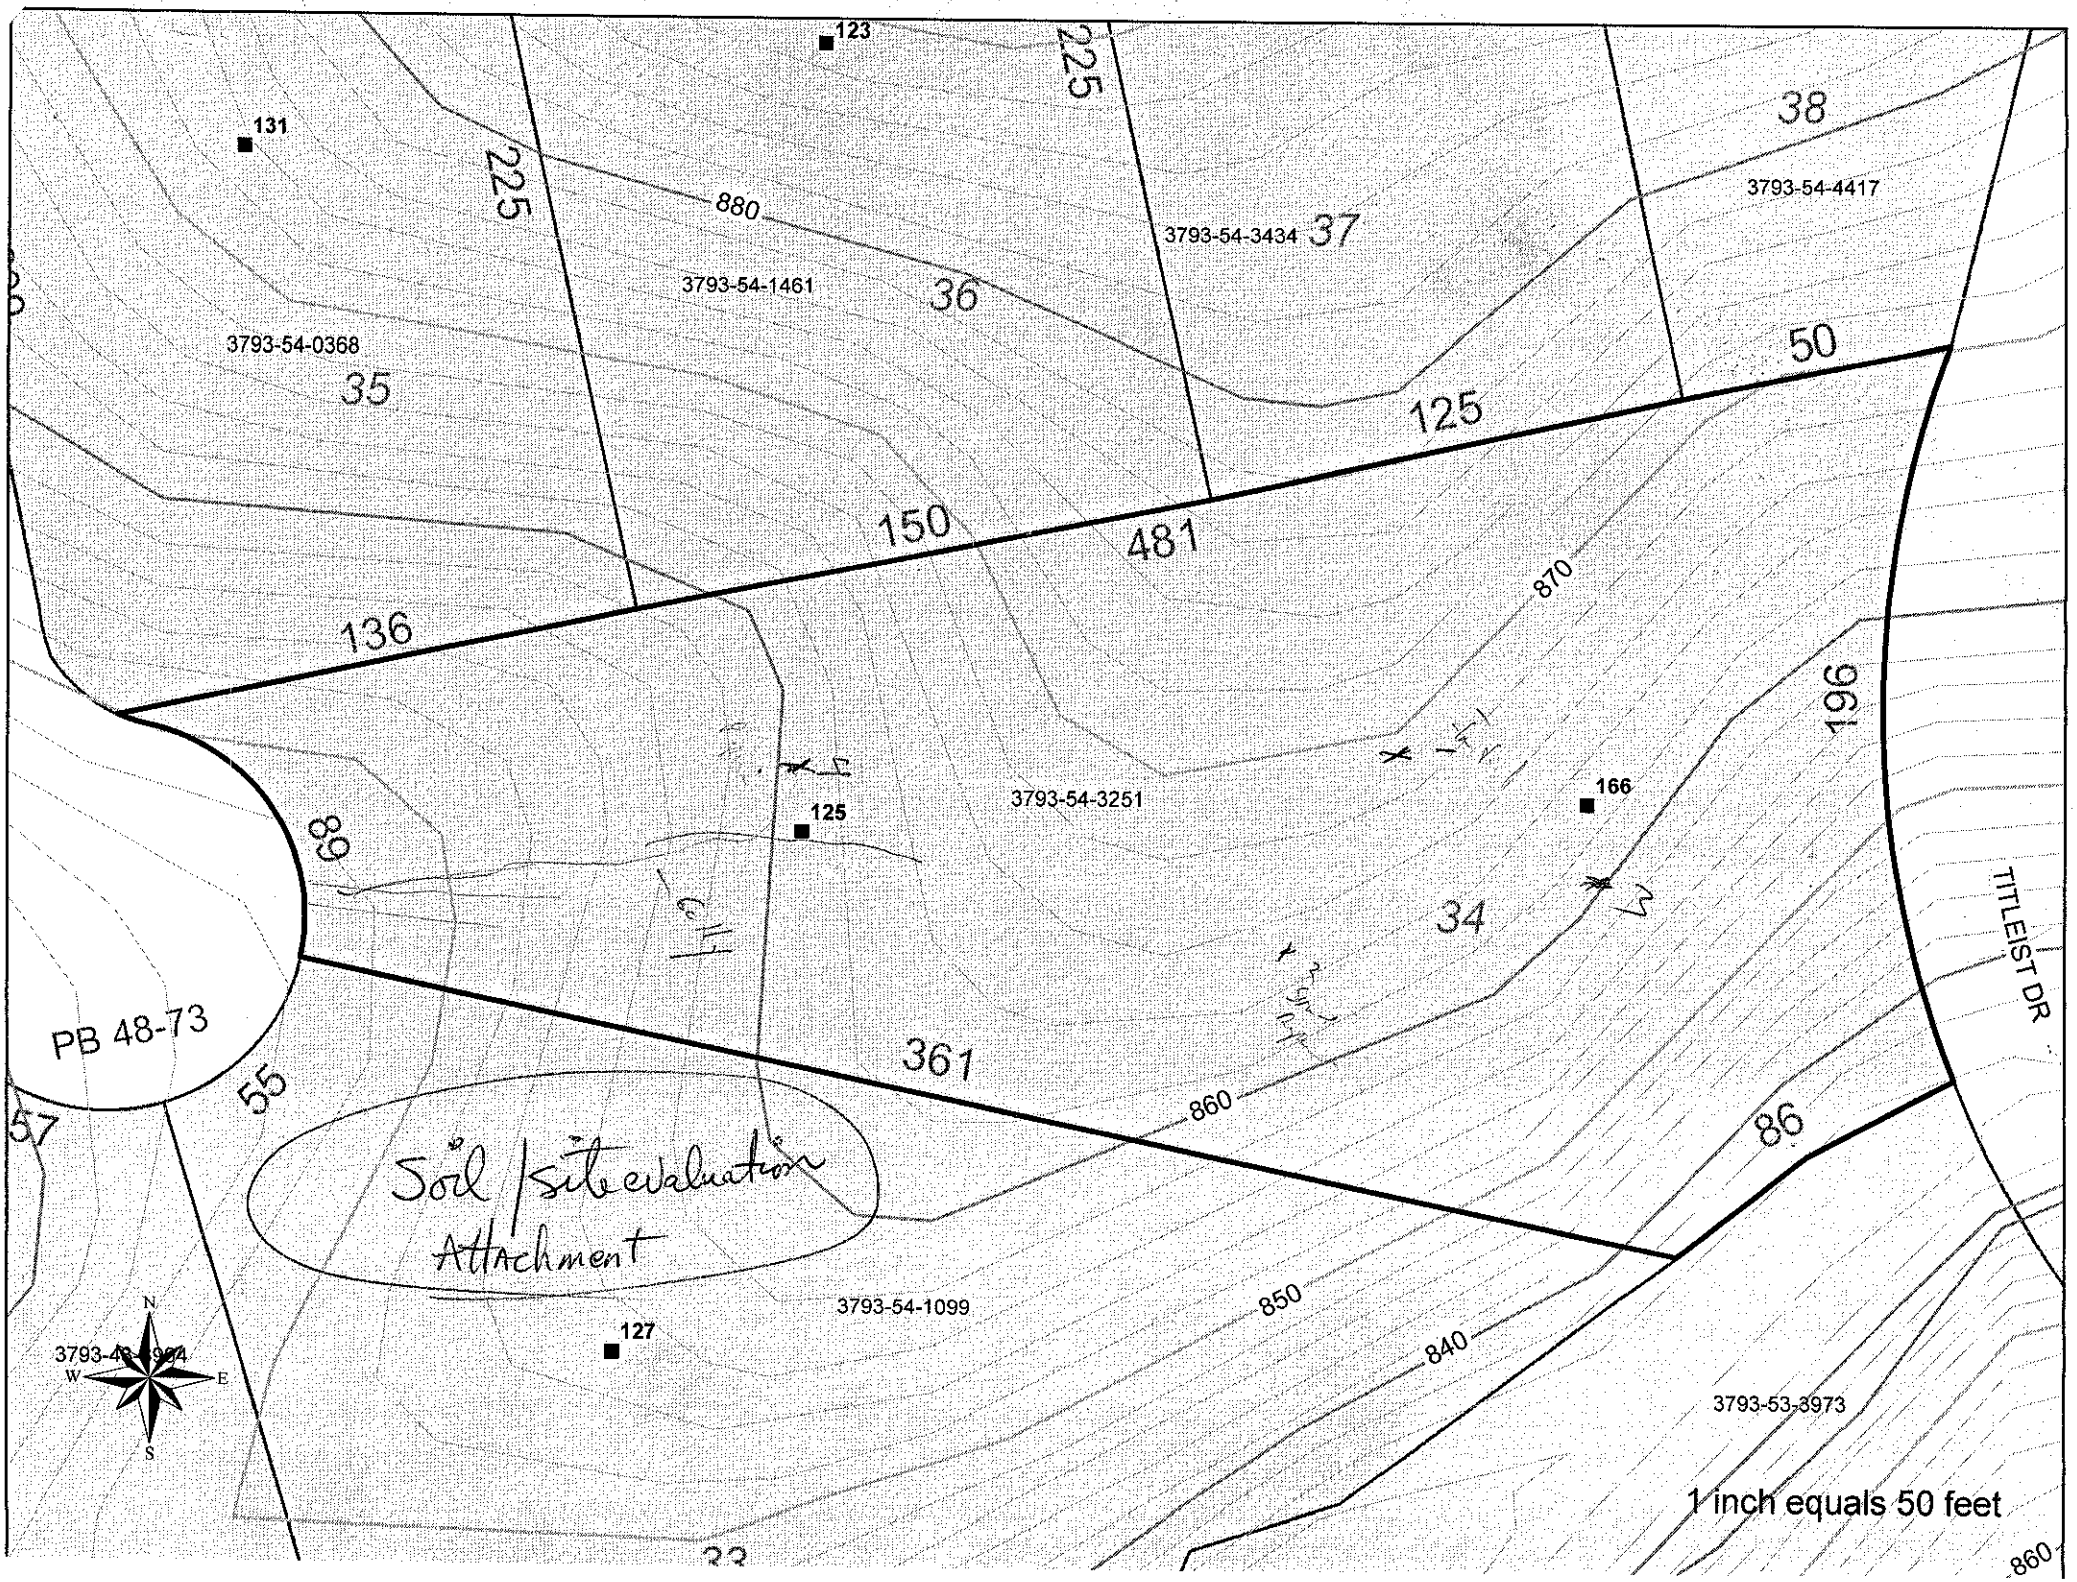
WATER SUPPLY: ☐ Private ☑ Public ☐ Well ☐ Spring ☐ Other _____
EVALUATION METHOD: ☐ Auger Boring ☑ Pit ☐ Cut
TYPE OF WASTEWATER: ☑ Sewage ☐ Industrial Process ☐ Mixed

PROFILE #	.1940 LANDSCAPE POSITION/ SLOPE %	HORIZON DEPTH (IN.)	SOIL MORPHOLOGY (.1941) .1941 STRUCTURE/ TEXTURE	SOIL MORPHOLOGY (.1941) .1941 CONSISTENCE/ MINERALOGY	OTHER PROFILE FACTORS .1942 SOIL WETNESS/ COLOR	.1943 SOIL DEPTH	.1956 SAPRO CLASS	.1944 RESTR HORIZ	PROFILE CLASS & LTAR
1	L ISh	0-16	wssk/scl	fr/sap?	750	>50	–	–	PS 0.3
		16-50"	ssk/cl	fr/sap?					
2	L	0-13	wssk/scl	vfr/sap?	>50	>50	–	–	PS 0.3
		13-16	ssk/c	fr-fi/sap?					
		16-53"	wssk/cl	fr/sap					
3	L	0-16	wssk/cl	fr/sap?	>60	>60	–	–	PS 0.3
		16-48	ssk/c	fi/sap					
		48-60	wssk/cl	fr fi/sap					
4	L	0-38	ssk/c	fr-fi/sap?	Redox >60	42"	SL SAP vfr	–	PS 0.3
		38-42	wssk/sicl/sap	fr/sap					
		42"	sap						

DESCRIPTION	INITIAL SYSTEM	REPAIR SYSTEM
Available Space (.1945)	PS	PS
System Type(s)	III	III
Site LTAR	0.3	0.3

OTHER FACTORS (.1946): PS
SITE CLASSIFICATION (.1948): PS
EVALUATED BY: Todd
OTHER(S) PRESENT: David Hinson / Tim Alley

COMMENTS: _____


123
131
225
880
3793-54-1461
36
3793-54-3434
37
38
3793-54-4417
3793-54-0368
35
50
125
150
481
136
870
196
125
3793-54-3251
166
68
34
TITLEIST DR
PB 48-73
361
860
55
57
Soil / site evaluation
Attachment
86
127
3793-54-1099
850
840
3793-53-3973
N
W
E
S
1 inch equals 50 feet