IREDELL COUNTY HEALTH DEPARTMENT

(SEPTIC TANK) IMPROVEMENTS PERMIT AND CERTIFICATE OF COMPLETION
(Ground Absorption Sewage Disposal System -- G. S. Chapter 130-Article 13C)

OWNER OR CONTRACTOR BETTY ASBURY DATE 2-11-88 PERMIT NO. ______

PHONE: Business ______ Home ______

LOCATION Beulah Church Rd. off Alton Pl. - Take Mack Mill Rd. - White House across from Brenfield Road. S. R. No. ______

SUBDIVISION NAME ______ LOT NO. ______ SECTION OR BLOCK NO. ______

House (✓) Mobile Home ( ) Business ( ) Other Replacement of old S.T. system.

No. Bedrooms 4 No. Bathrooms 2

Garbage Disposal Unit Yes (✓) No ( )

Auto. Dishwasher Yes (✓) No ( )

Auto. Wash. Machine Yes (✓) No ( )

Site Suitable Yes (✓) No ( )

Lot Area Ample

Character & Porosity of Soil Prov. Suitable.


Percolation Rate .4 gal/sq.ft.

Topography 2-6%

Depth to Water Table 4'+

Rock or other impervious formations saprolite at 32"-36"

✓ Basement with Plumbing ______ Basement without Plumbing ______ No Basement

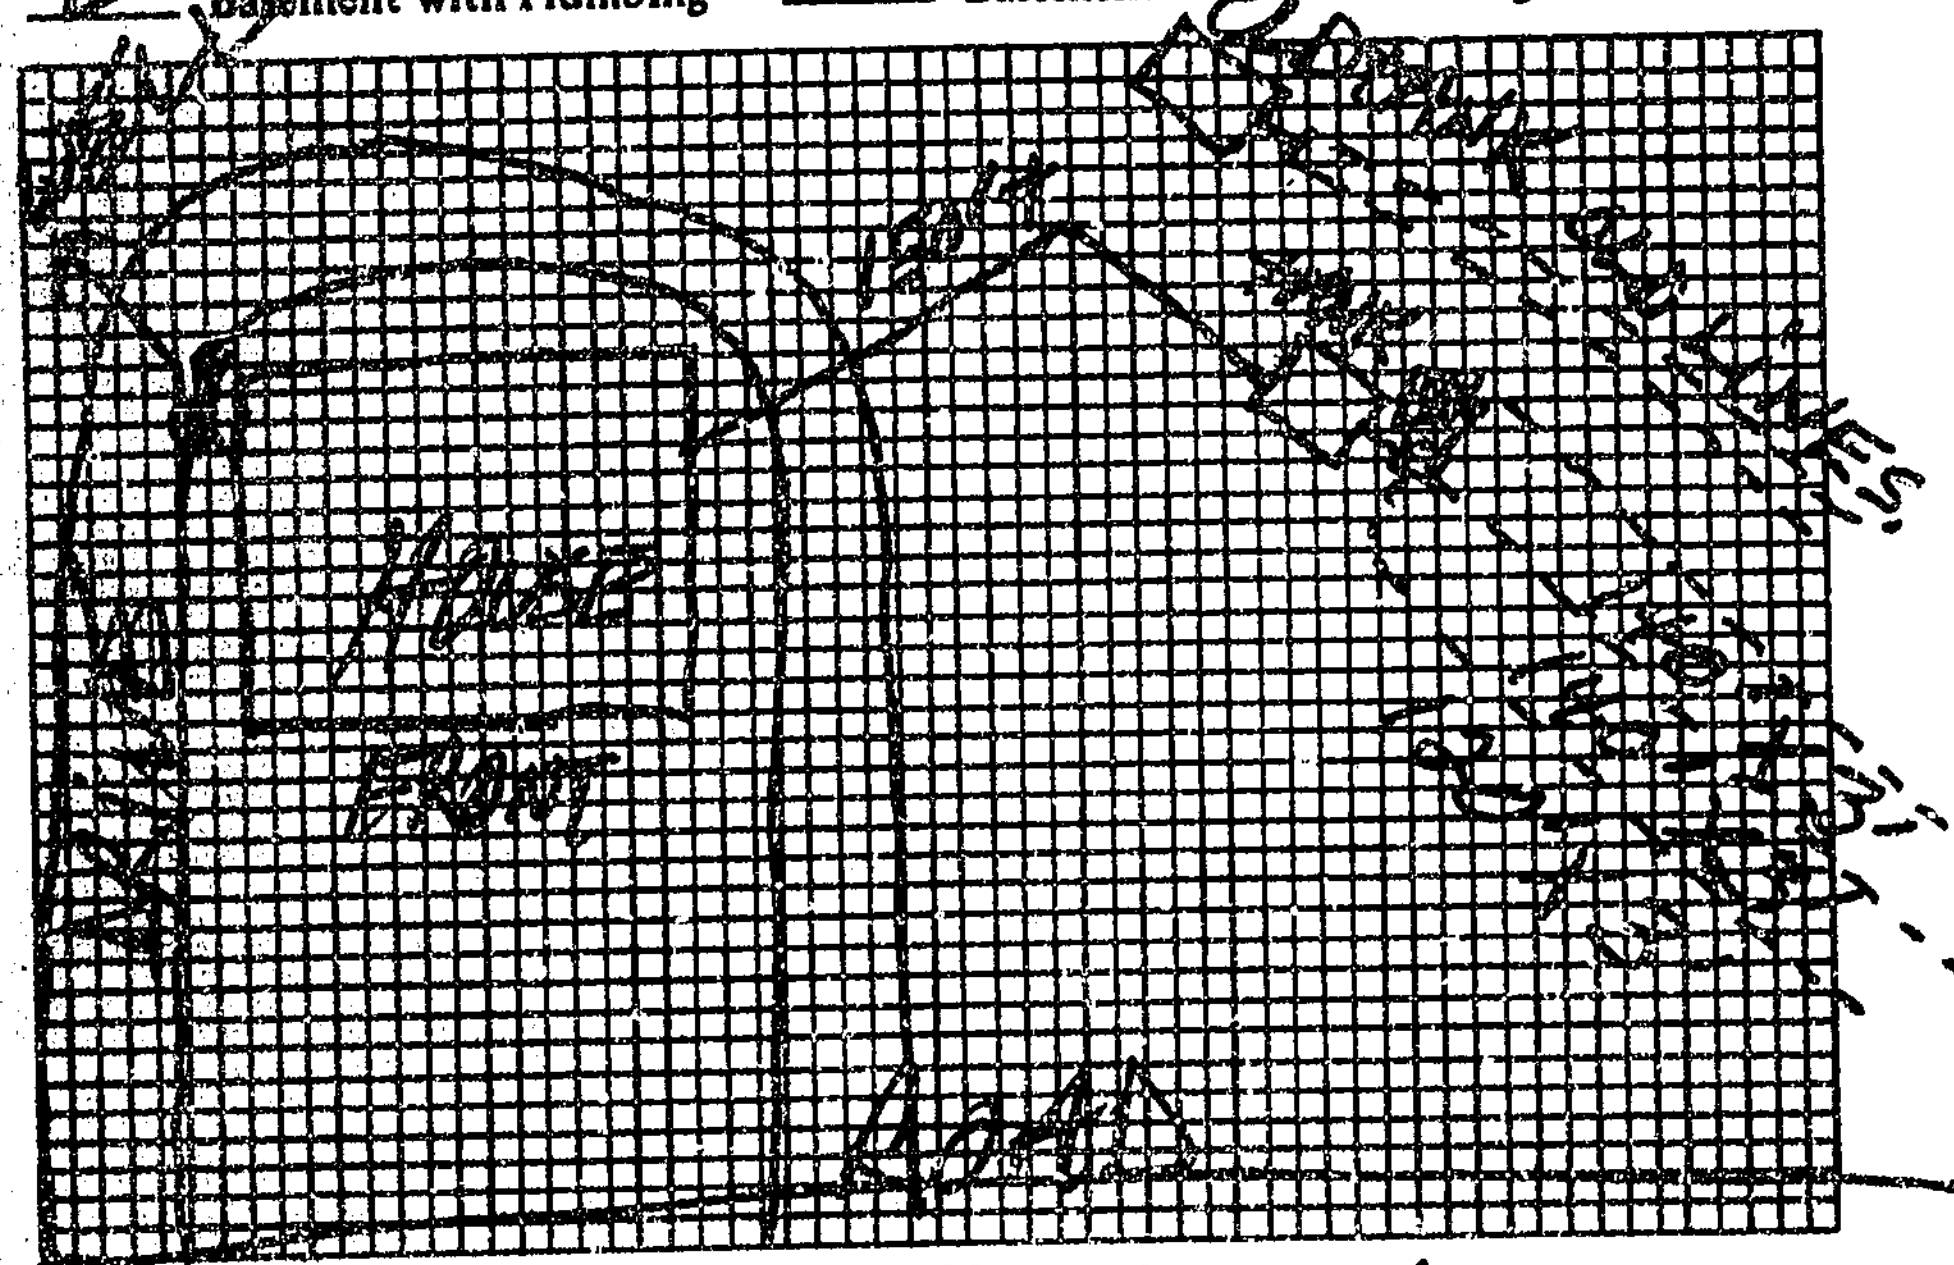

Plot of System

Size of Tank 1250 Gals.

Nitrification Field: 3

No. of Lines 3

Sq. Ft. 1200 Linear Ft. 400

Depth of Stone in Lines 12"

Water Supply: Individual (✓)

Public ( )

Installed by Dennis Galliher

I understand and agree to install septic tank system as specified on this Improvements Permit.

Signed: ______

IMPROVEMENTS PERMIT BY Kelly Sleeks R.S.

COMMENTS: Sink drain may be tied into old system.

CERTIFICATE OF COMPLETION BY Steve Brown DATE 2-11-88

EXISTING SYSTEM CHECKED BY: ______ DATE ______

CONSTRUCTION MUST COMPLY WITH ALL OTHER APPLICABLE STATE AND LOCAL REGULATIONS.

Permit is VOID if any unauthorized changes are made in installation of system and/or if any false information is supplied in making Improvements Permit.

Health Dept. Copy: White Inspection Dept. Copy: Yellow Sanitarian's Copy: Pink Owner's Copy: Gold