
Approved 3 Bedroom PLAN

Acknowledgement Of
Plans Submittal ONLY!

_____ Date_____

_____ Date 05-06-05

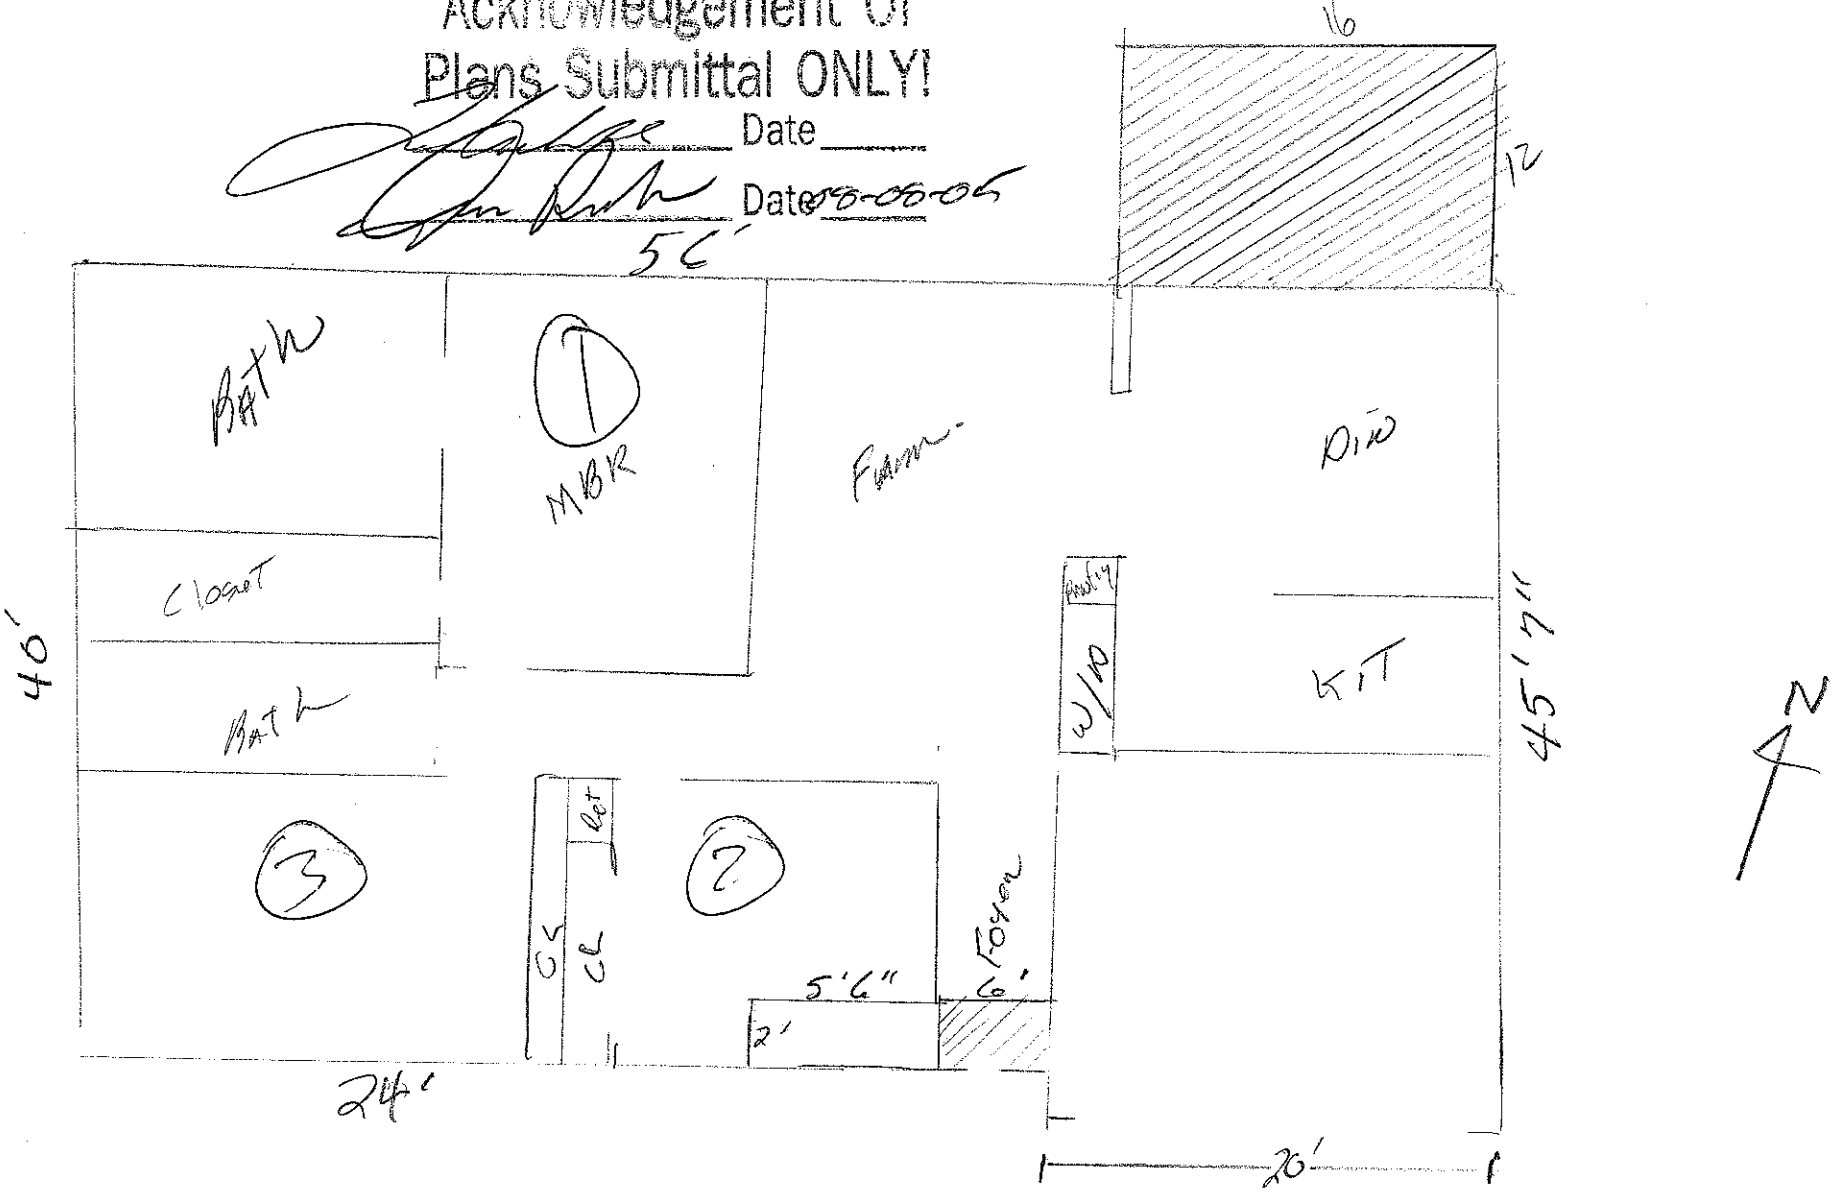

1700 Sq Ft
Southern Legend Log Home Plan
432 Mock Mill Rd
Statesville, NC 28677

Mock Mill Rd