IREDELL COUNTY HEALTH DEPARTMENT *ENVIRONMENTAL HEALTH DIVISION*:

SITE PLAN WORKSHEET

SEE THE "SAMPLE SITE PLAN" BELOW. ***INCOMPLETE SITE PLANS WILL BE RETURNED TO YOU FOR COMPLETION AND MAY RESULT IN A DELAY IN THE ISSUANCE OF YOUR SEPTIC SYSTEM PERMIT!!!***

Place an (X) beside each item as you complete the site plan:

_____ **Property Line measurements are clearly identified…** _____ **All proposed structures are indicated…**

SHOW: proposed house or business footprint, wells, water lines, patios, pools and decks, and any other item that will occupy space on the site


_____ **Front and side setbacks from property line…** _____ **Preferred driveway location and configuration, preferred well location…**

_____ **Area you prefer your septic system to be placed…** _____ **North arrow, or other sufficient indicator of direction…**


Circle N/A on the following if appropriate:

_____ **Location of septic systems and wells within 100' of your property… N/A**

_____ **Location of easements and rights of ways on your property… N/A** _____ **Location of any designated wetlands on the property… N/A**

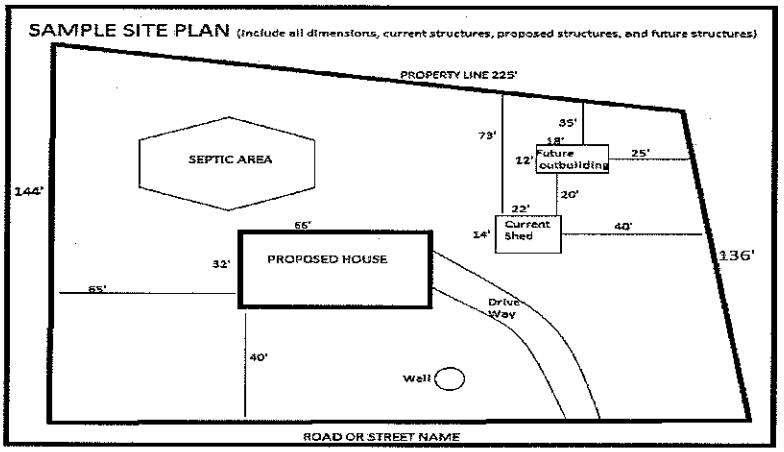

USE THIS SPACE TO DRAW YOUR SITE PLAN

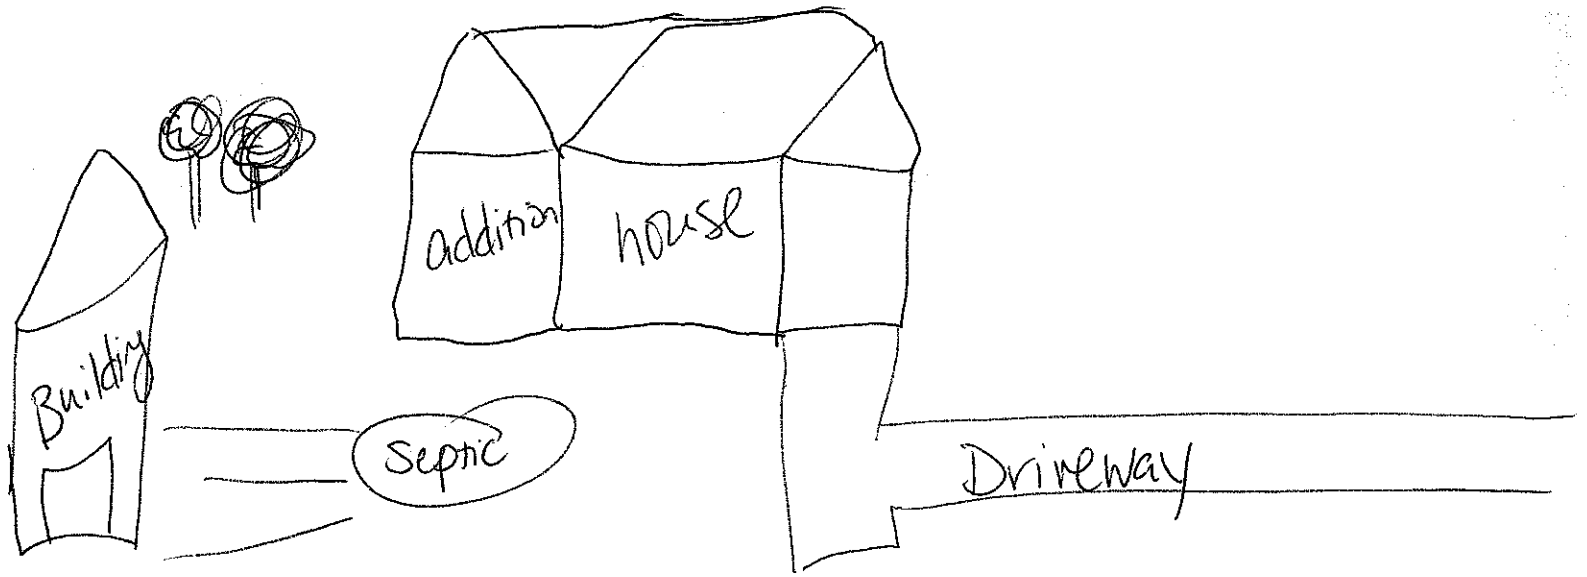

Signature: Jerry Miller

REQUIRED **property owner or owner's legal representative signature.**

Oct. 15, 15

DATE