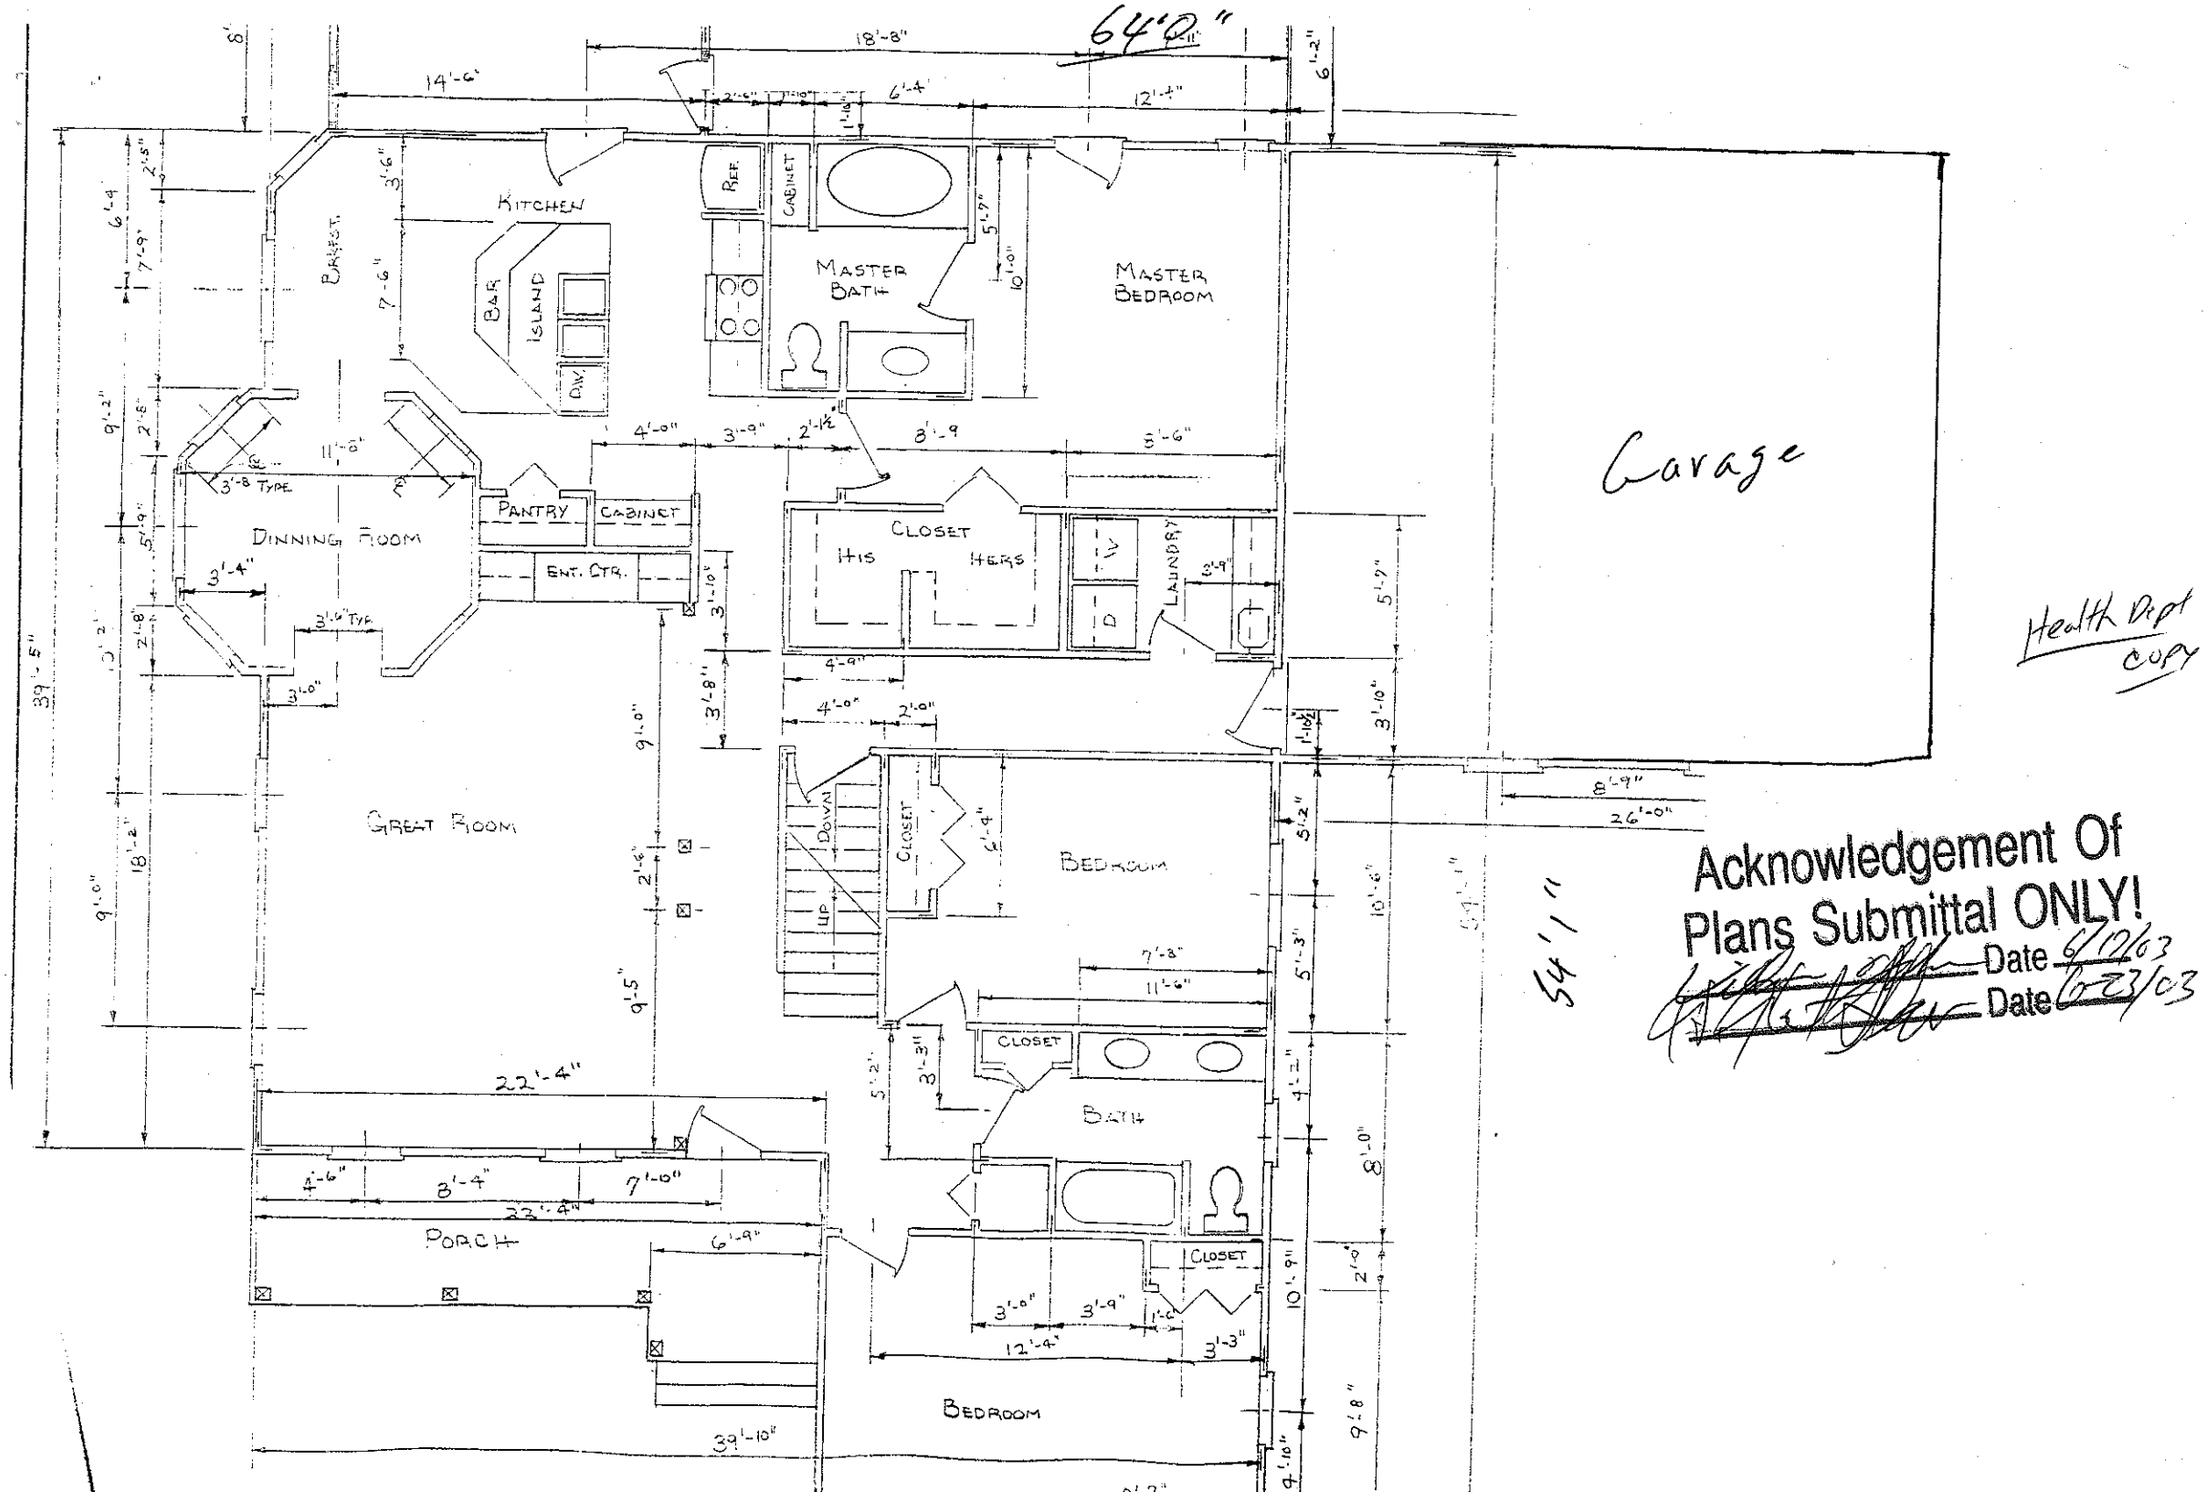
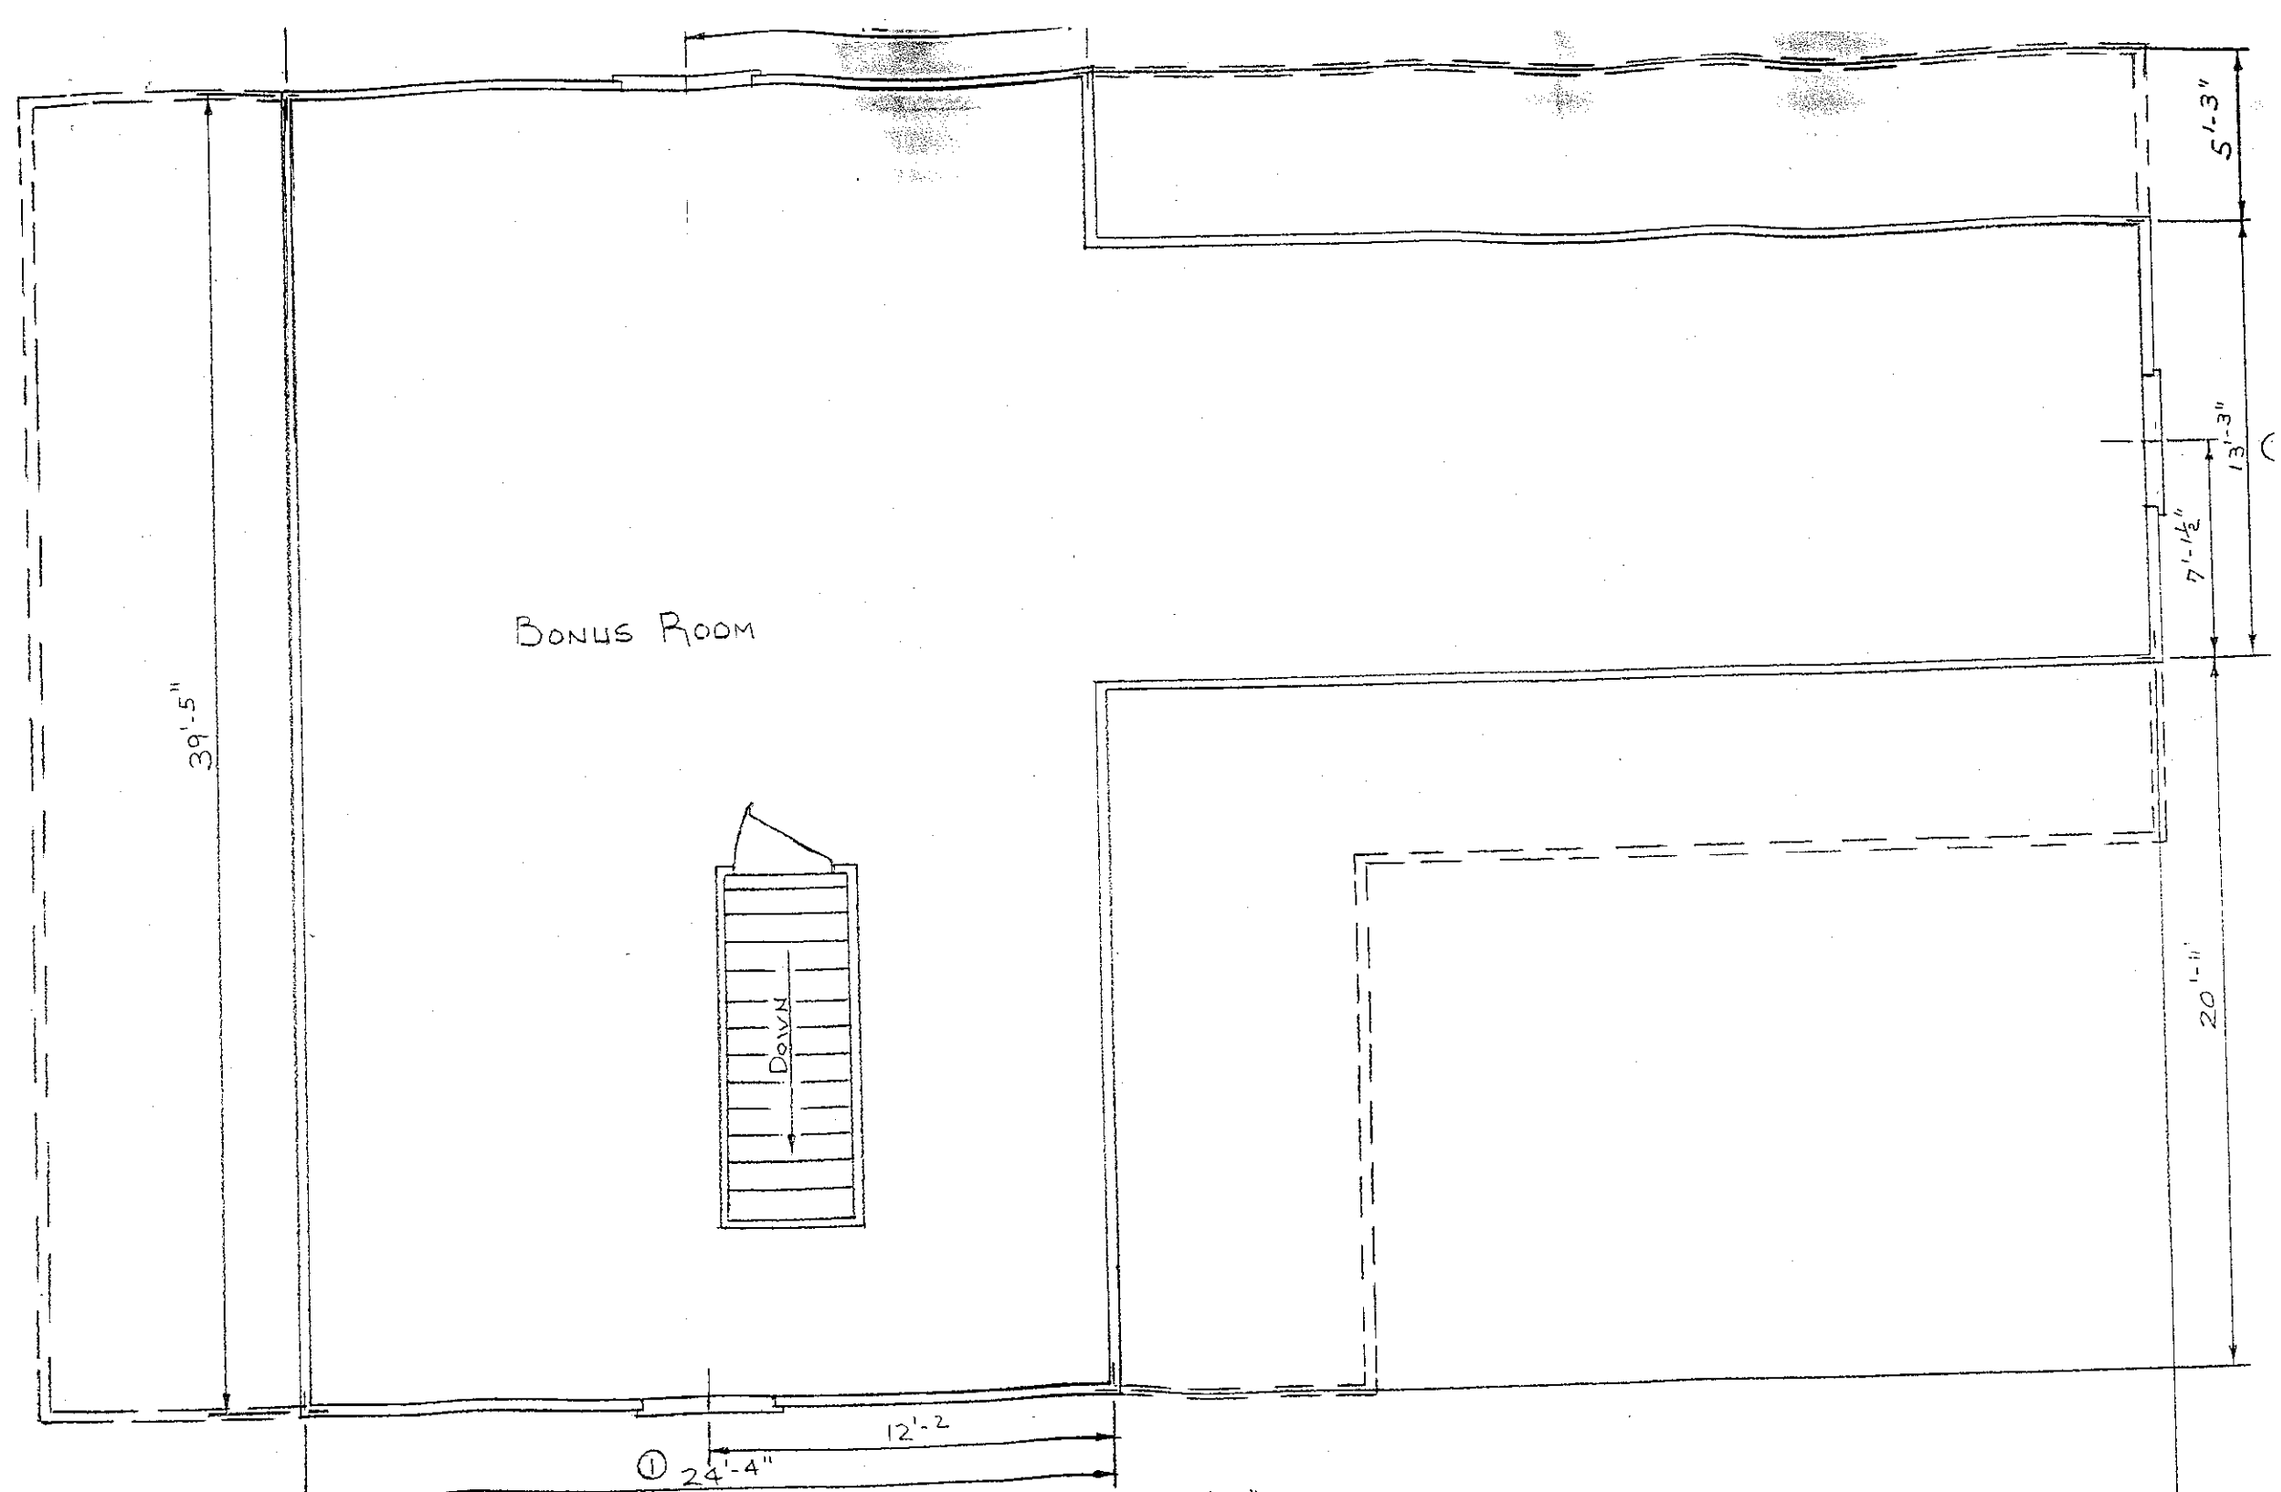

64'0"
KITCHEN
BAR
ISLAND
DW.
REF.
CABINET
MASTER BATH
MASTER BEDROOM
BARREST.
DINNING ROOM
3'-8 TYPE
PANTRY
CABINET
ENT. CTR.
CLOSET
HIS
HERS
LAUNDRY
W
D
Garage
GREAT ROOM
DOWN
UP
CLOSET
BEDROOM
CLOSET
BATH
CLOSET
BEDROOM
PORCH
22'-4"
33'-4"
39'-10"
39'-5"
54'-1"
26'-0"
Health Dept
copy
Acknowledgement Of
Plans Submittal ONLY!
Date 6/12/03
Date 6/23/03


BONUS ROOM
DOWN
39'-5"
5'-3"
13'-3"
7'-1½"
20'-11"
12'-2
① 24'-4"

Basement