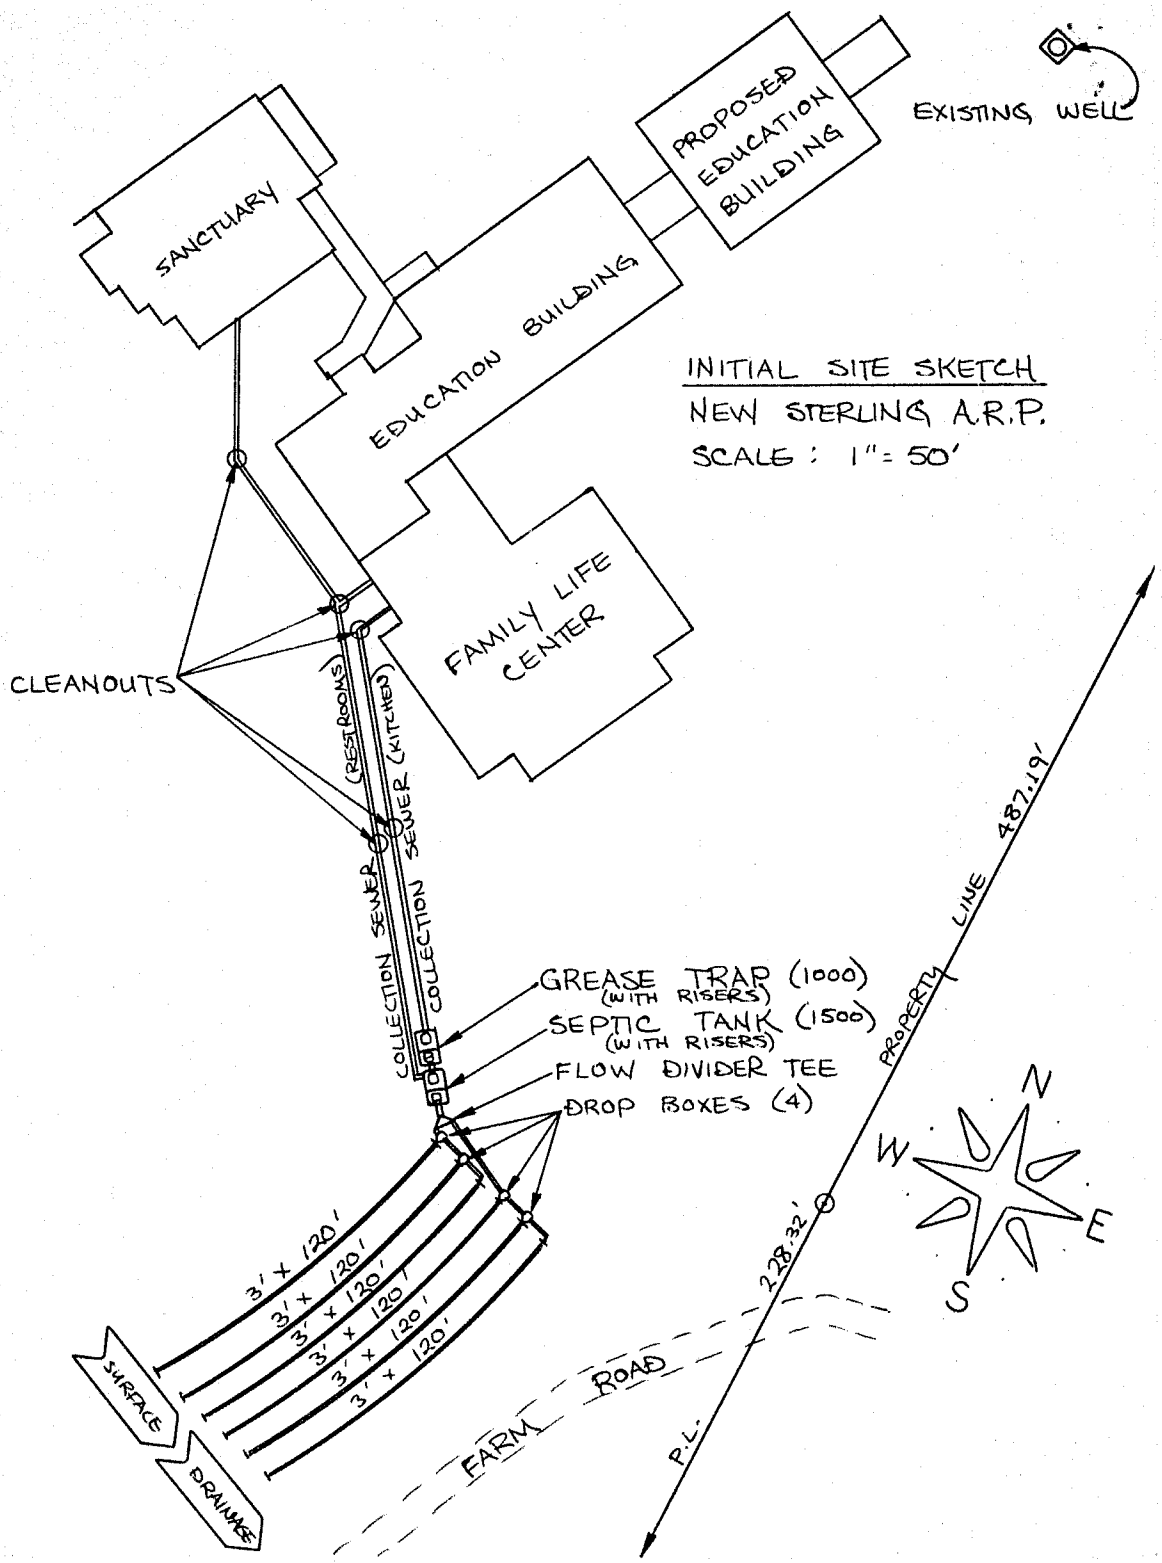


INITIAL SITE SKETCH
NEW STERLING A.R.P.
SCALE : 1" = 50'