
Approved 3 Bedroom Plan

60X27

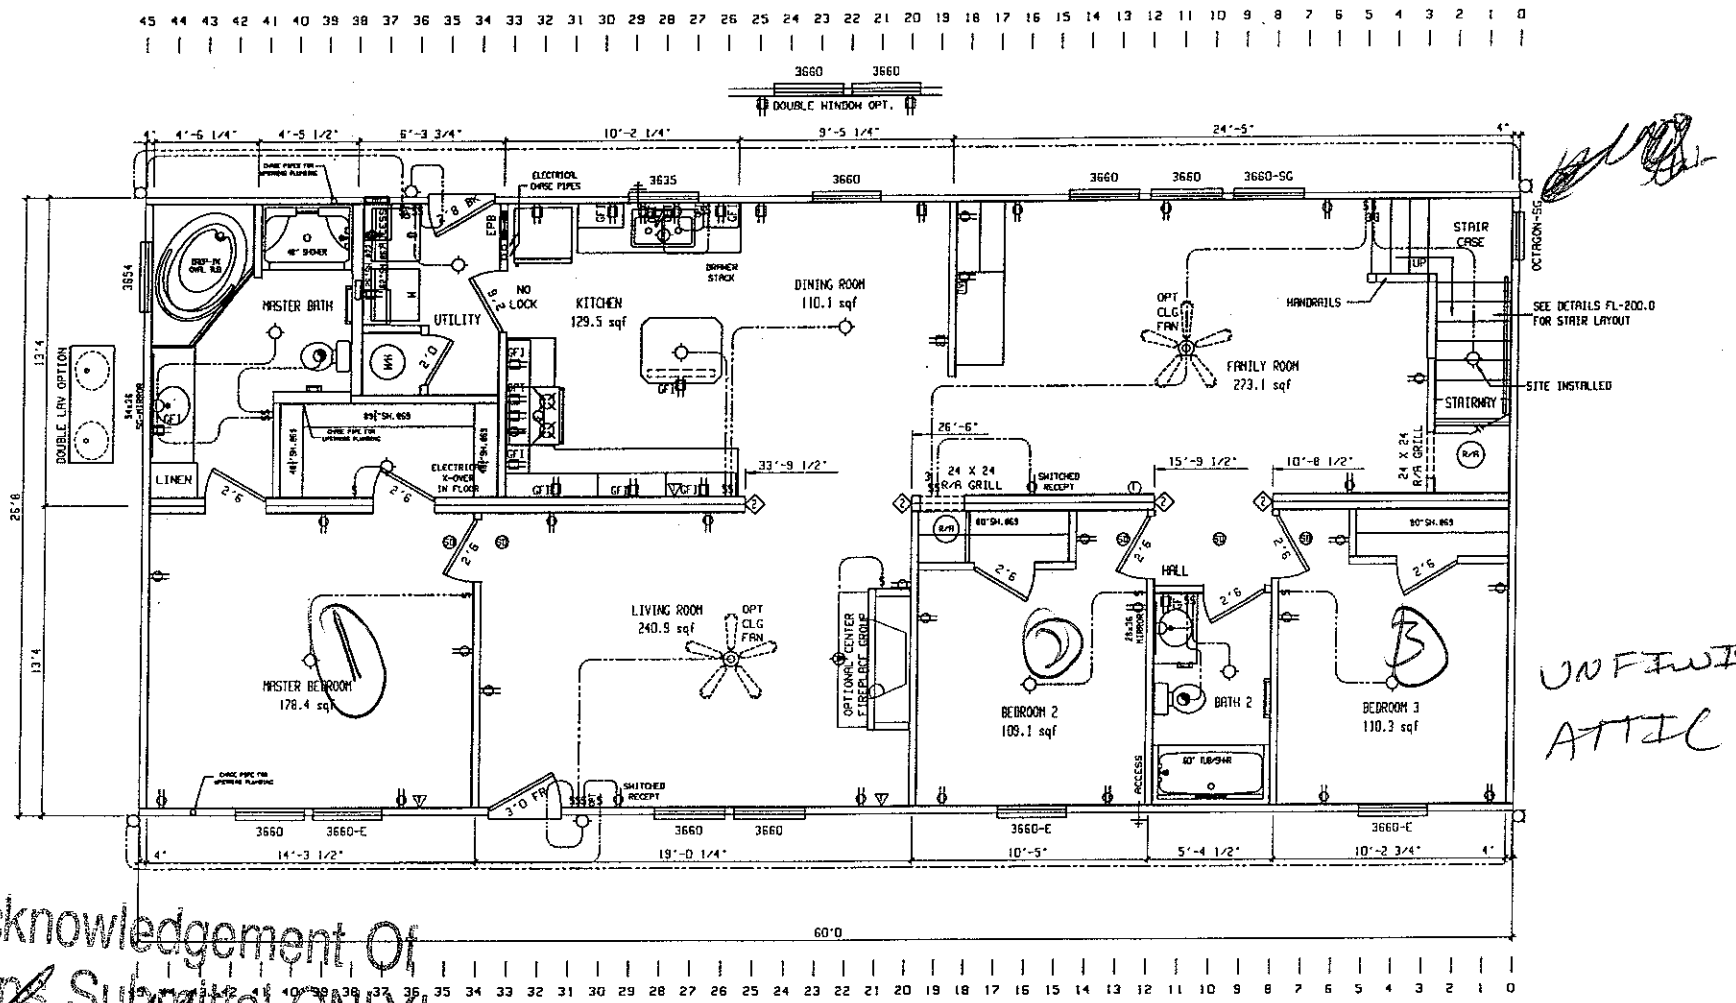

UNFINISHED ATTIC

Acknowledgement Of Plans Submittal ONLY

Date 5-10-05

Date 8/11/05

BRAND: SCHULT	SERIES: LGMOD28		
CMH			

REVISIONS	BY	DATE

GENERAL NOTES

CEILING HEIGHT = 108"

FLOOR FRAMING SPACING = 16"

TOTAL WINDOW SQFT = 143

APPROVED BY NTA INC. 06/02/05 Michael Feller

DRAWING TITLE: MASTER PLAN

RETURN AIR REQUIREMENTS

1. 20"x16" GRILL REQUIRED
2. 4"x10" GRILL W/ 2 1/2" DOOR UNDERCUT
3. DOOR(S) MUST BE UNDERCUT 2 1/2" MIN.
4. 4"x24" OR 6"x14" GRILL REQUIRED

X INDICATES REQUIRED NUMBER OF STUDS IN COLUMN

N THE # SPECIFIES THAT THERE CAN BE NO HOLES IN STUDS IN COLUMNS

MODEL NAME			SQ. FT.
			1600
PLANT: 958	DESCRIPTION: 28X60 3BR-2BA		MODEL NO.: 2772-CAPE
DRAWN BY: MPS	ORIG. DATE: 04/18/2005	DATE PRINTED: 05/25/2005	SHEET NO.: 1-1