
John Perry Floor Plan for 149 Old Lackey farm rd

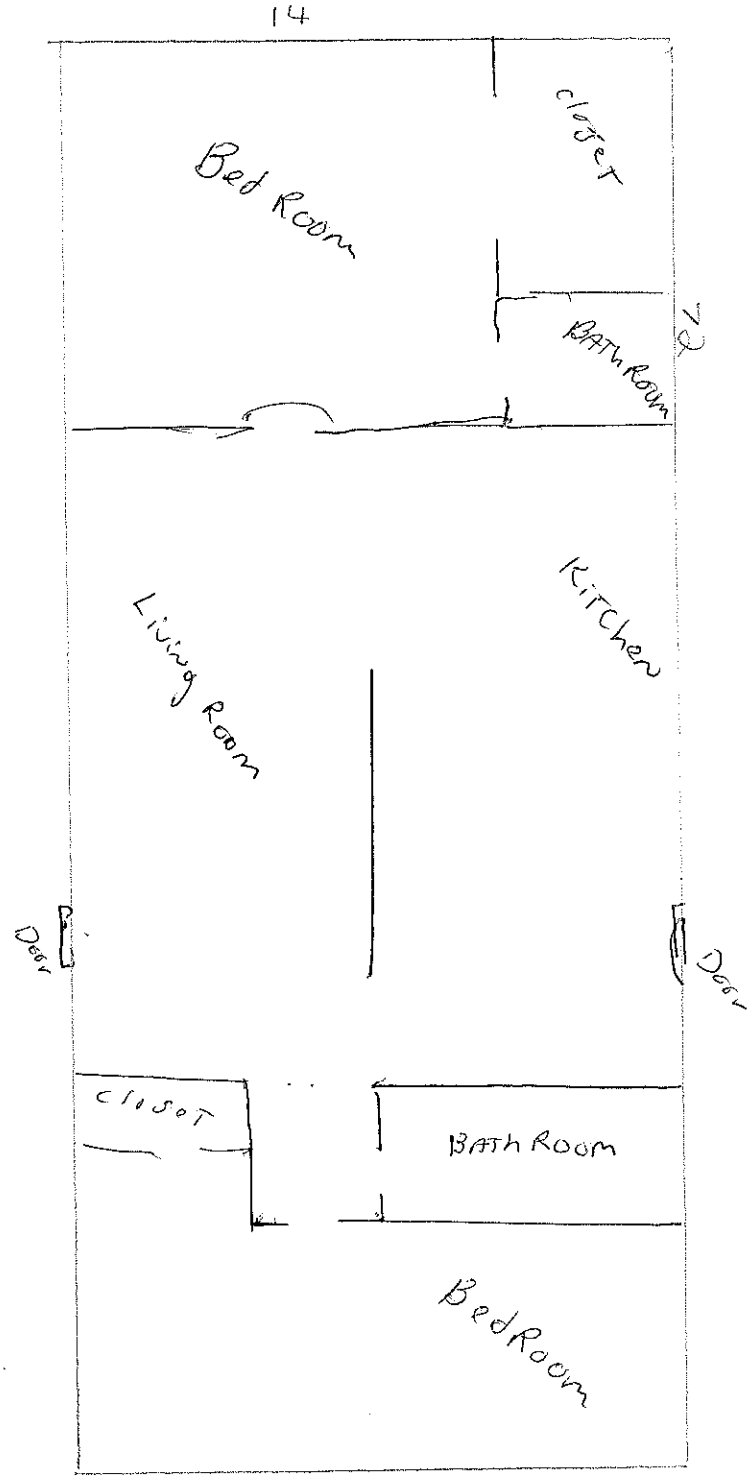

Acknowledgement Of
Plans Submitted ONLY
Signed [signature] Date 1-21-06
[signature] Date 2-7-06