
HAYNES

Architect Shingles
5/12 Roof
8' Sidewalls
AC Ladder

#72 (Haynes)
HUD
E/Star: Region ?

OSB Wrap
22-11-28
Housewrap STD

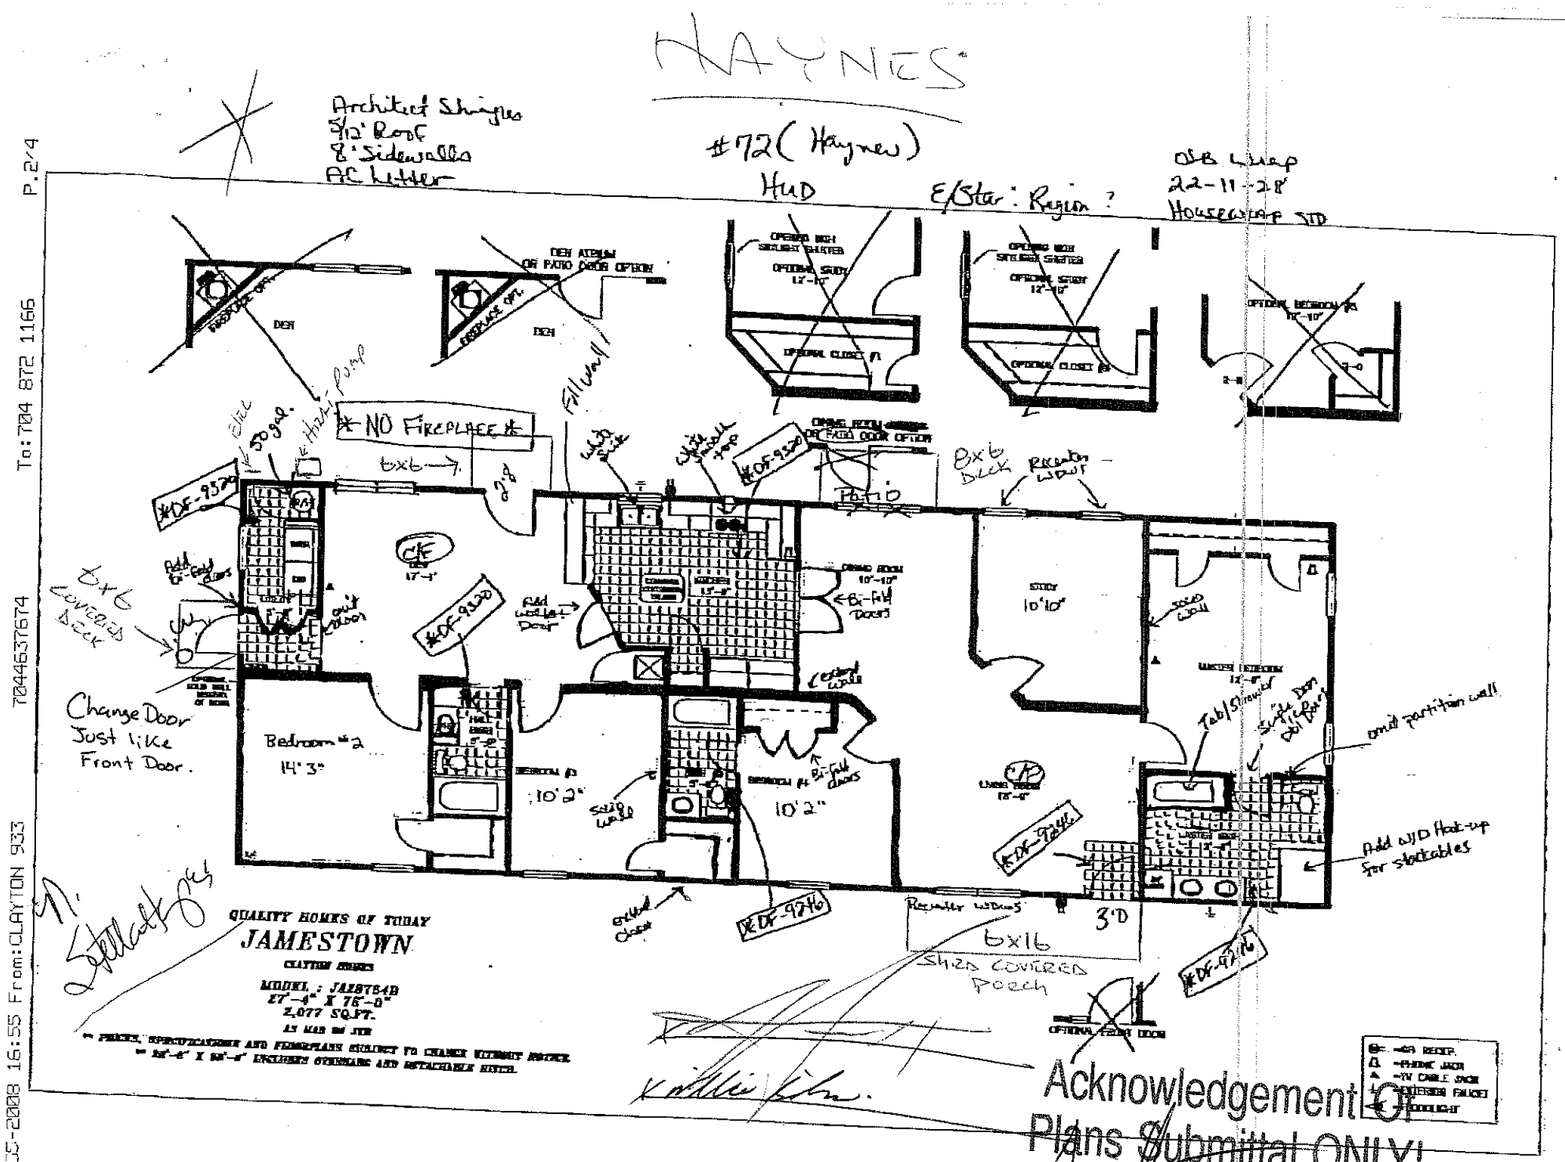

Acknowledgement Of
Plans Submittal ONLY!
Date
Date 7/2/08

7044637674