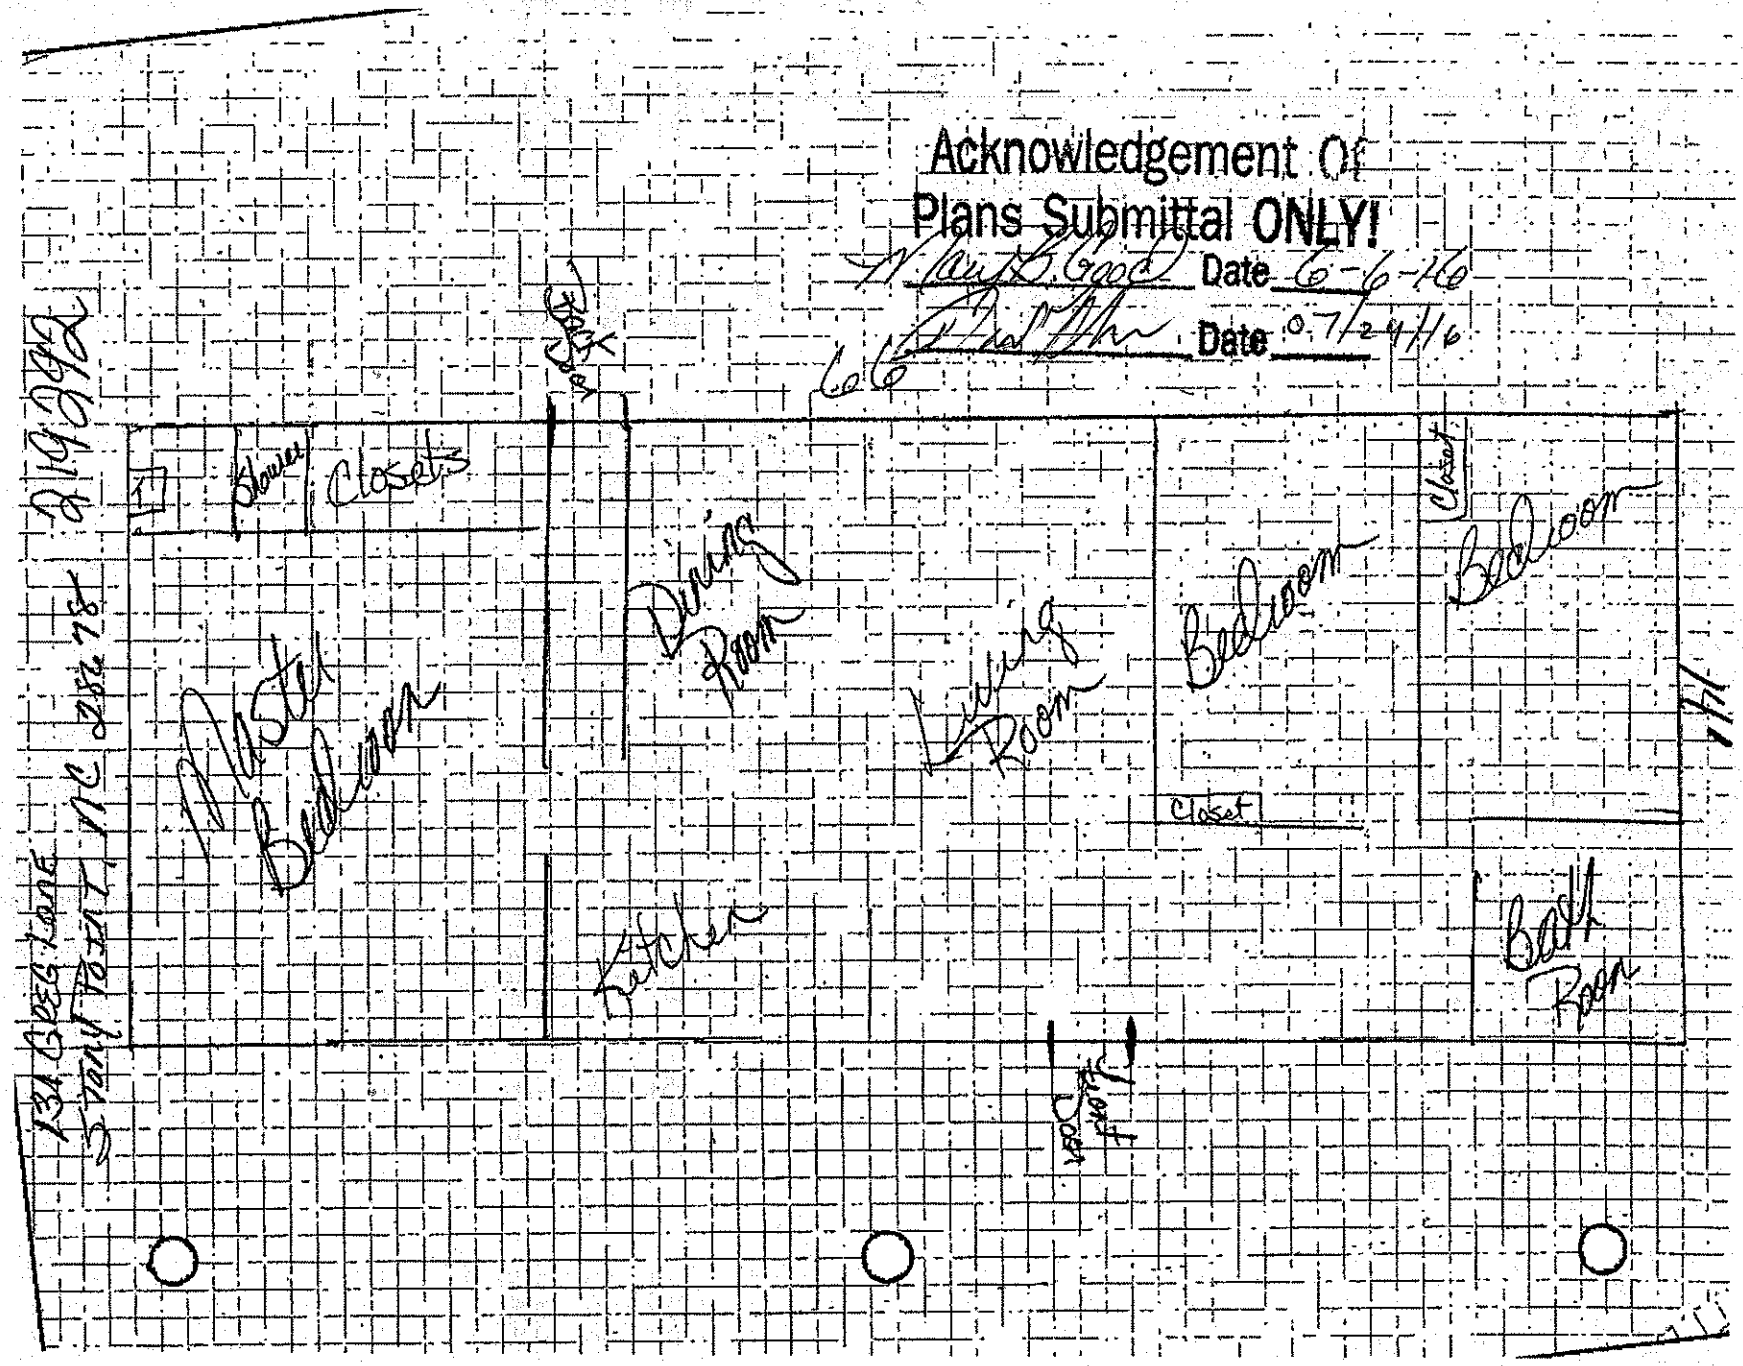

Acknowledgement Of
Plans Submittal ONLY!
Date 6-6-16
Date 07/24/16
134 Greg Lane
Stanly County, NC 28173
Back Door
Shower
Closets
Master Bedroom
Dining Room
Kitchen
Living Room
Bedroom
Closet
Bedroom
Closet
Bath Room
Front Door