IREDELL COUNTY HEALTH DEPARTMENT *ENVIRONMENTAL HEALTH DIVISION:*

SITE PLAN WORKSHEET

SEE THE "SAMPLE SITE PLAN" BELOW. ***INCOMPLETE SITE PLANS WILL BE RETURNED TO YOU FOR COMPLETION AND MAY RESULT IN A DELAY IN THE ISSUANCE OF YOUR SEPTIC SYSTEM PERMIT!!!***

Place an (X) beside each item as you complete the site plan:

_____ **Property Line measurements are clearly identified...**

_____ **All proposed structures are indicated...**

SHOW: proposed house or business footprint, wells, water lines, patios, pools and decks, and any other item that will occupy space on the site

_____ **Front and side setbacks from property line...**

_____ **Area you prefer your septic system to be placed...**

_____ **Preferred driveway location and configuration, preferred well location...**


_____ **North arrow, or other sufficient indicator of direction...**

Circle N/A on the following if appropriate:

_____ **Location of septic systems and wells within 100' of your property... N/A**

_____ **Location of easements and rights of ways on your property... N/A**

_____ **Location of any designated wetlands on the property... N/A**

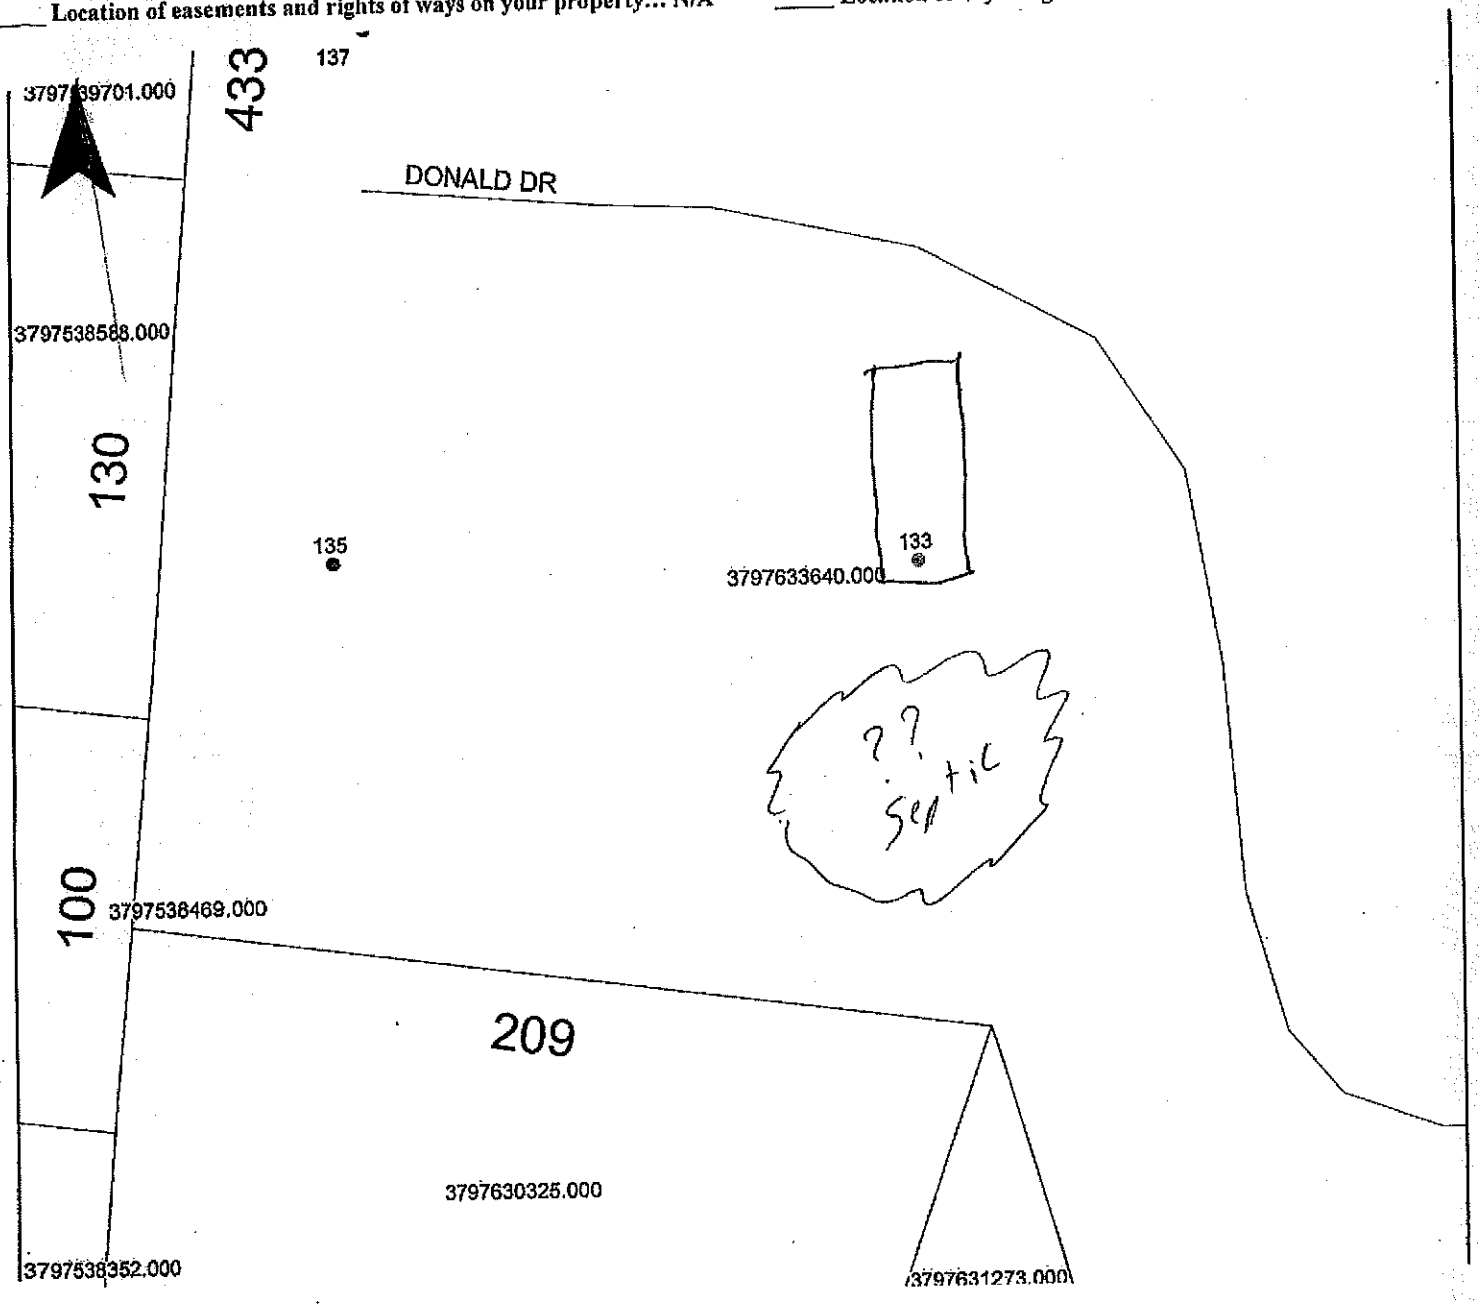

Signature: Michael MacFadyen

REQUIRED **property owner or owner's legal representative signature.**

11-6-15

DATE