Acknowledgement Of Plans Submittal ONLY!

X _____ Date 2-23-07

_____ Date

Cpt: Hazel Nut

Wall Panel - Caswell Putty
Tops - Milano Quartz
Drapery - Hickory River
Kitchen Splash - Mushroom

Shave to Shower

Want Washer Dryer


* Side/Side Refrig
* Elec Stove
* Dishwasher

Siding Clay
Shutters Brown

X David Barr

X Dorothy Barr

X Bruce Alley

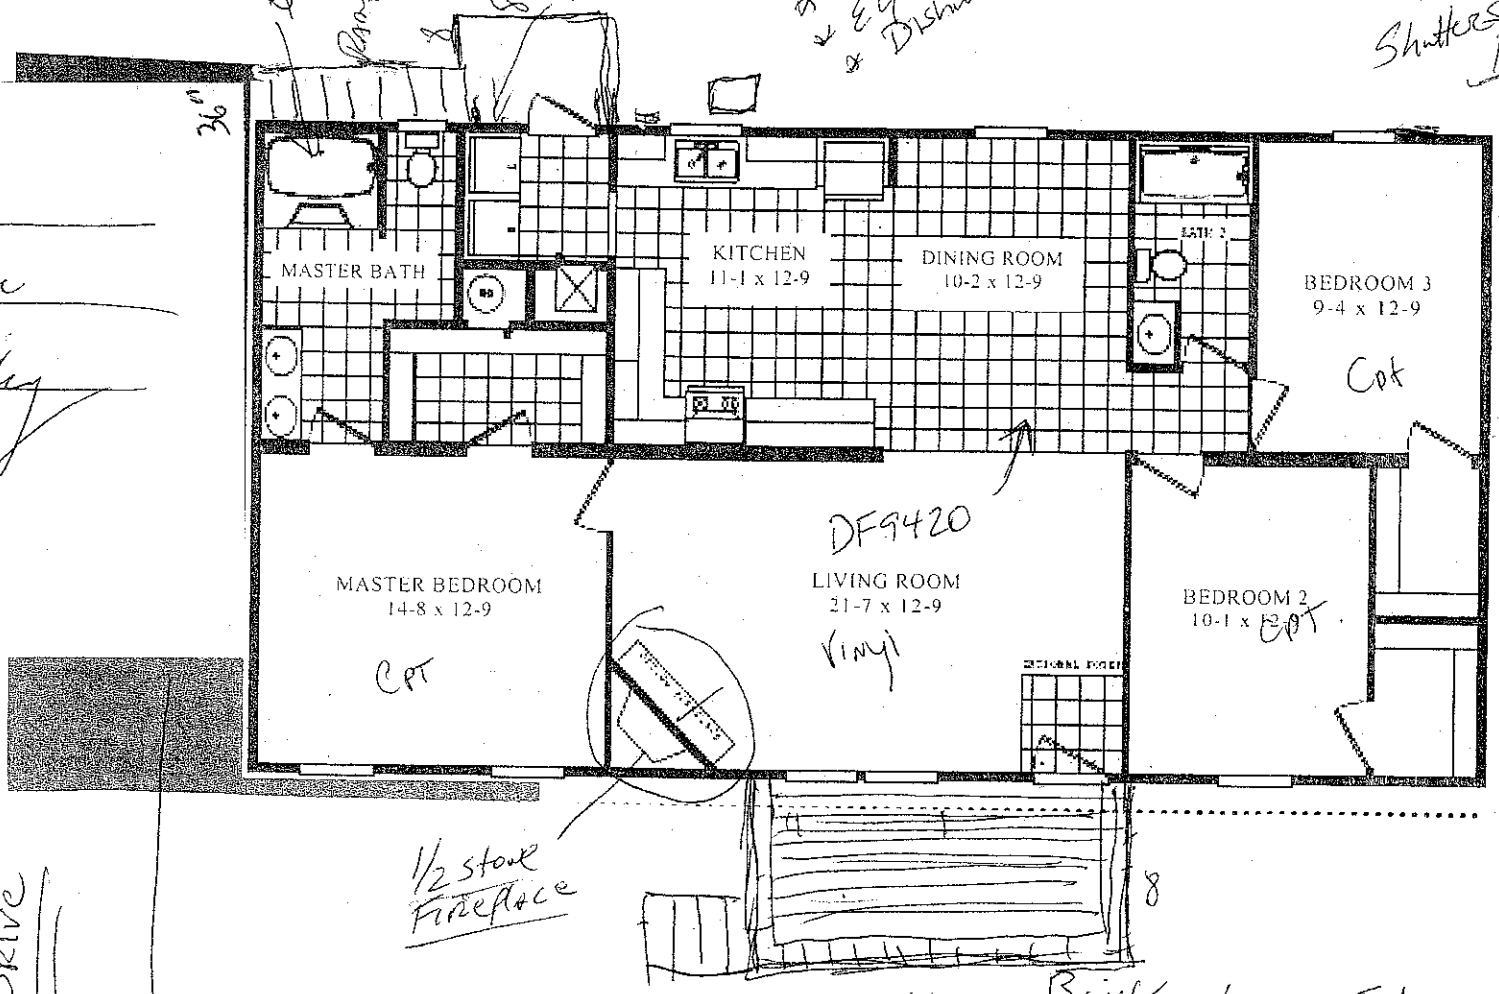

Stonehenge 50/50 Mortar