IREDELL COUNTY HEATLH DEPARTMENT

PAGE 2: *SITE PLAN WORKSHEET*

SEE THE SAMPLE SITE PLAN BELOW. INCOMPLETE SITE PLANS WILL BE RETURNED TO YOU FOR COMPLETION AND MAY RESULT IN A DELAY IN THE ISSUANCE OF YOUR SEPTIC SYSTEM PERMIT!!!

Place an (X) beside each item as you complete the site plan:

- ✓ Property Line measurements are clearly identified...
- ✓ All proposed structures are indicated...
  SHOW: proposed house or business footprint, wells, water lines, patios, pools and decks, and any other item that will occupy space on the site
- ✓ Front and side setbacks from property line...
- ✓ Preferred driveway location and configuration, preferred well location...
- ✓ Area you prefer your septic system to be placed...
- ✓ North arrow, or other sufficient indicator of direction...

Circle N/A on the following if appropriate:


- ____ Location of septic systems and wells within 100' of your property... (N/A)
- ____ Location of easements and rights of ways on your property... (N/A)
- ____ Location of any designated wetlands on the property... (N/A)


Signature: Kathleen Saunders
Property owner or owner's legal representative signature (SIGNATURE REQUIRED)

5/31/13
DATE

USE THIS SPACE TO DRAW YOUR SITE PLAN

Please See Attached

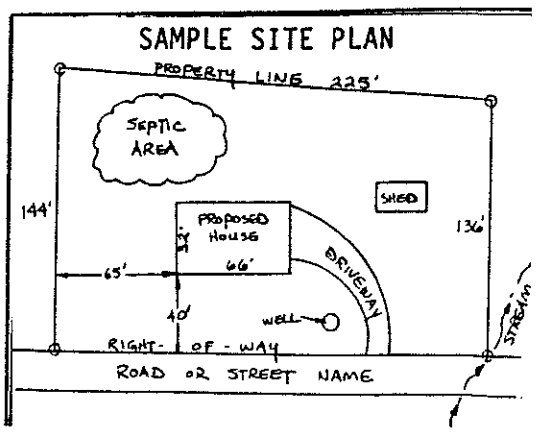

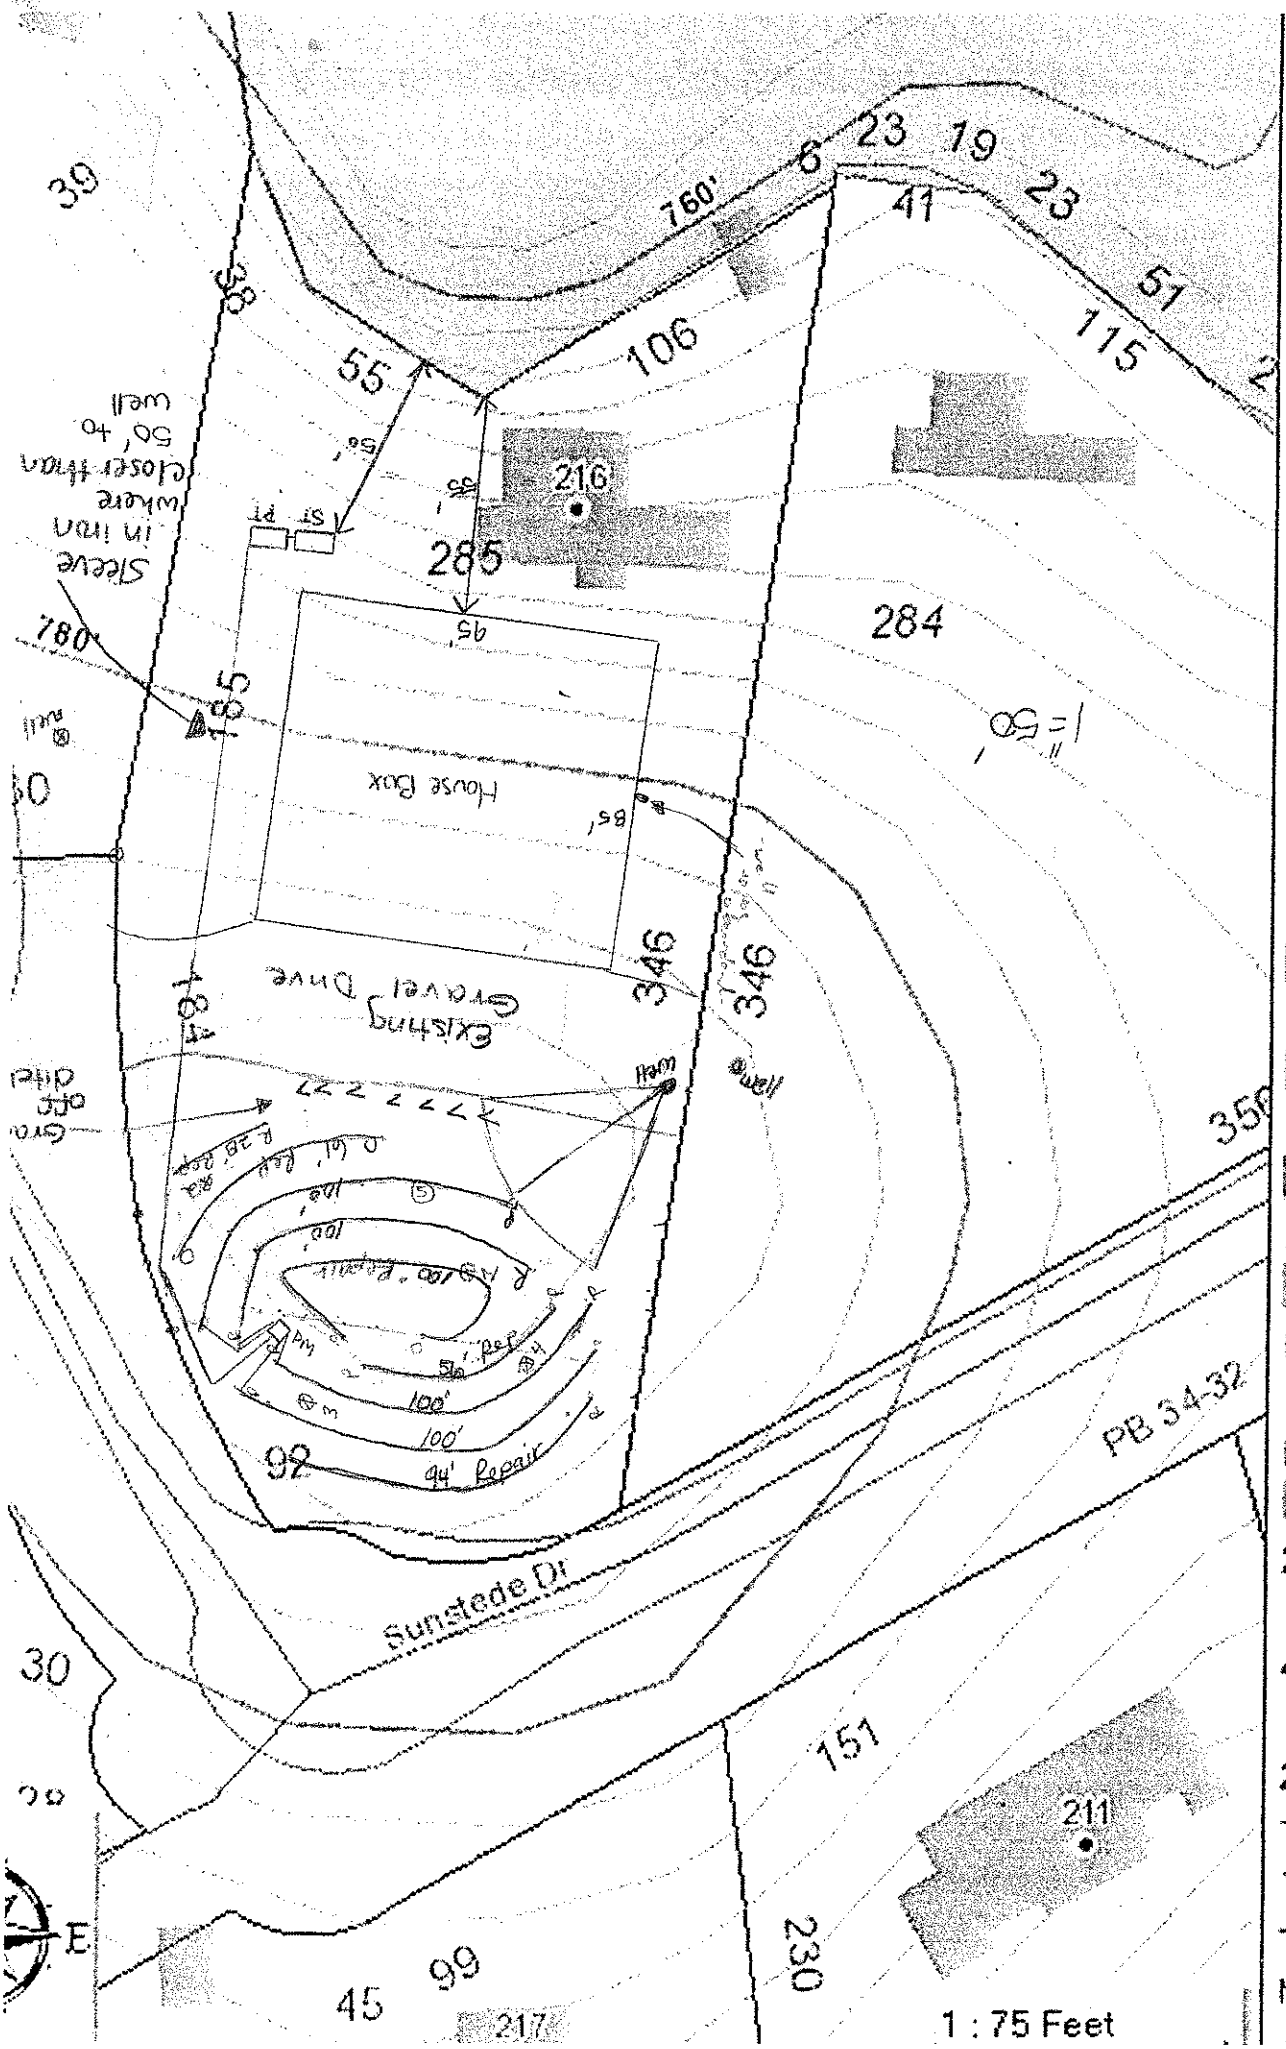
Streets
Interstate
Ramp
US Hwy
State Hwy
Main Road
Local Road
Residential
Private
Inactive
City Limits
Parcels Hooks
Parcels
Lake Norman
Iredell Countyline
NC Counties
Edge of Pavement
Building 2005
2ft Contours
4ft Contours
20ft Contours - C
100ft Contours -
NGS XY Close
760'
106
55
285
216
284
House Box
Existing Gravel Drive
346
346
359
PB 34-32
Sunstede Dr
211
230
151
99
92
45
217
1 : 75 Feet