

Schematic of System

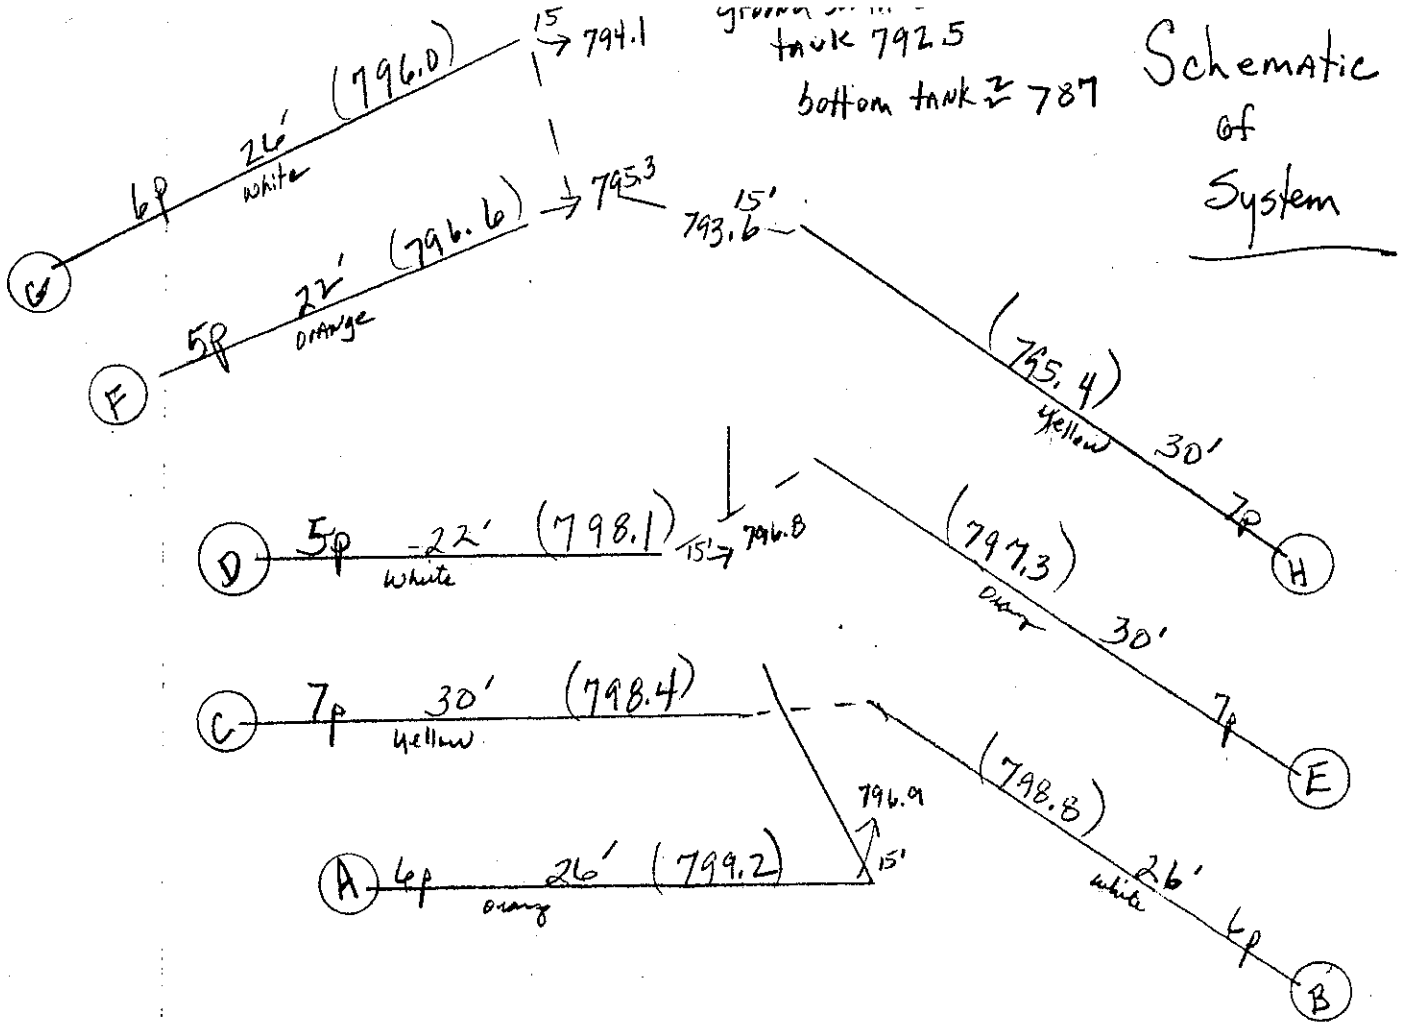

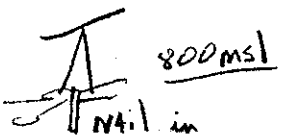

N4.1 in road (flagged) control point

Z = 212'

Well cover Assumed 800' msl ○ R.P.