IREDELL COUNTY HEATLH DEPARTMENT

PAGE 2: *SITE PLAN WORKSHEET*

SEE THE SAMPLE SITE PLAN BELOW. INCOMPLETE SITE PLANS WILL BE RETURNED TO YOU FOR COMPLETION AND MAY RESULT IN A DELAY IN THE ISSUANCE OF YOUR SEPTIC SYSTEM PERMIT!!!

Place an (X) beside each item as you complete the site plan:

____ **Property Line measurements are clearly identified...**
____ **All proposed structures are indicated...**
SHOW: proposed house or business footprint, wells, water lines, patios, pools and decks, and any other item that will occupy space on the site
____ **Front and side setbacks from property line...**
____ **Preferred driveway location and configuration, preferred well location...**
____ **Area you prefer your septic system to be placed...**
____ **North arrow, or other sufficient indicator of direction...**

Circle N/A on the following if appropriate:

____ **Location of septic systems and wells within 100' of your property...** **N/A**
____ **Location of easements and rights of ways on your property...** **N/A**
____ **Location of any designated wetlands on the property...** **N/A**


Signature: Millie Heath
Property owner or owner's legal representative signature (SIGNATURE REQUIRED)


1-8-16
DATE

USE THIS SPACE TO DRAW YOUR SITE PLAN

- See attached Plat

- Well to be located after septic

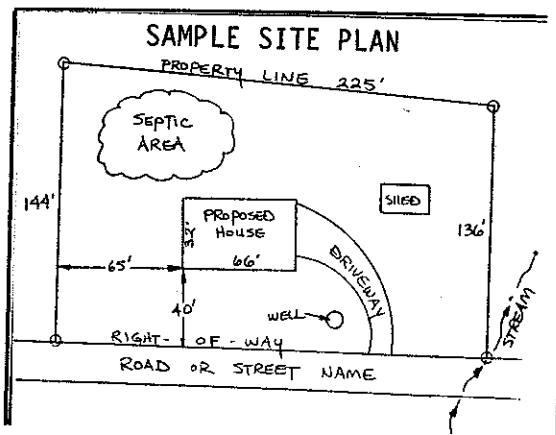

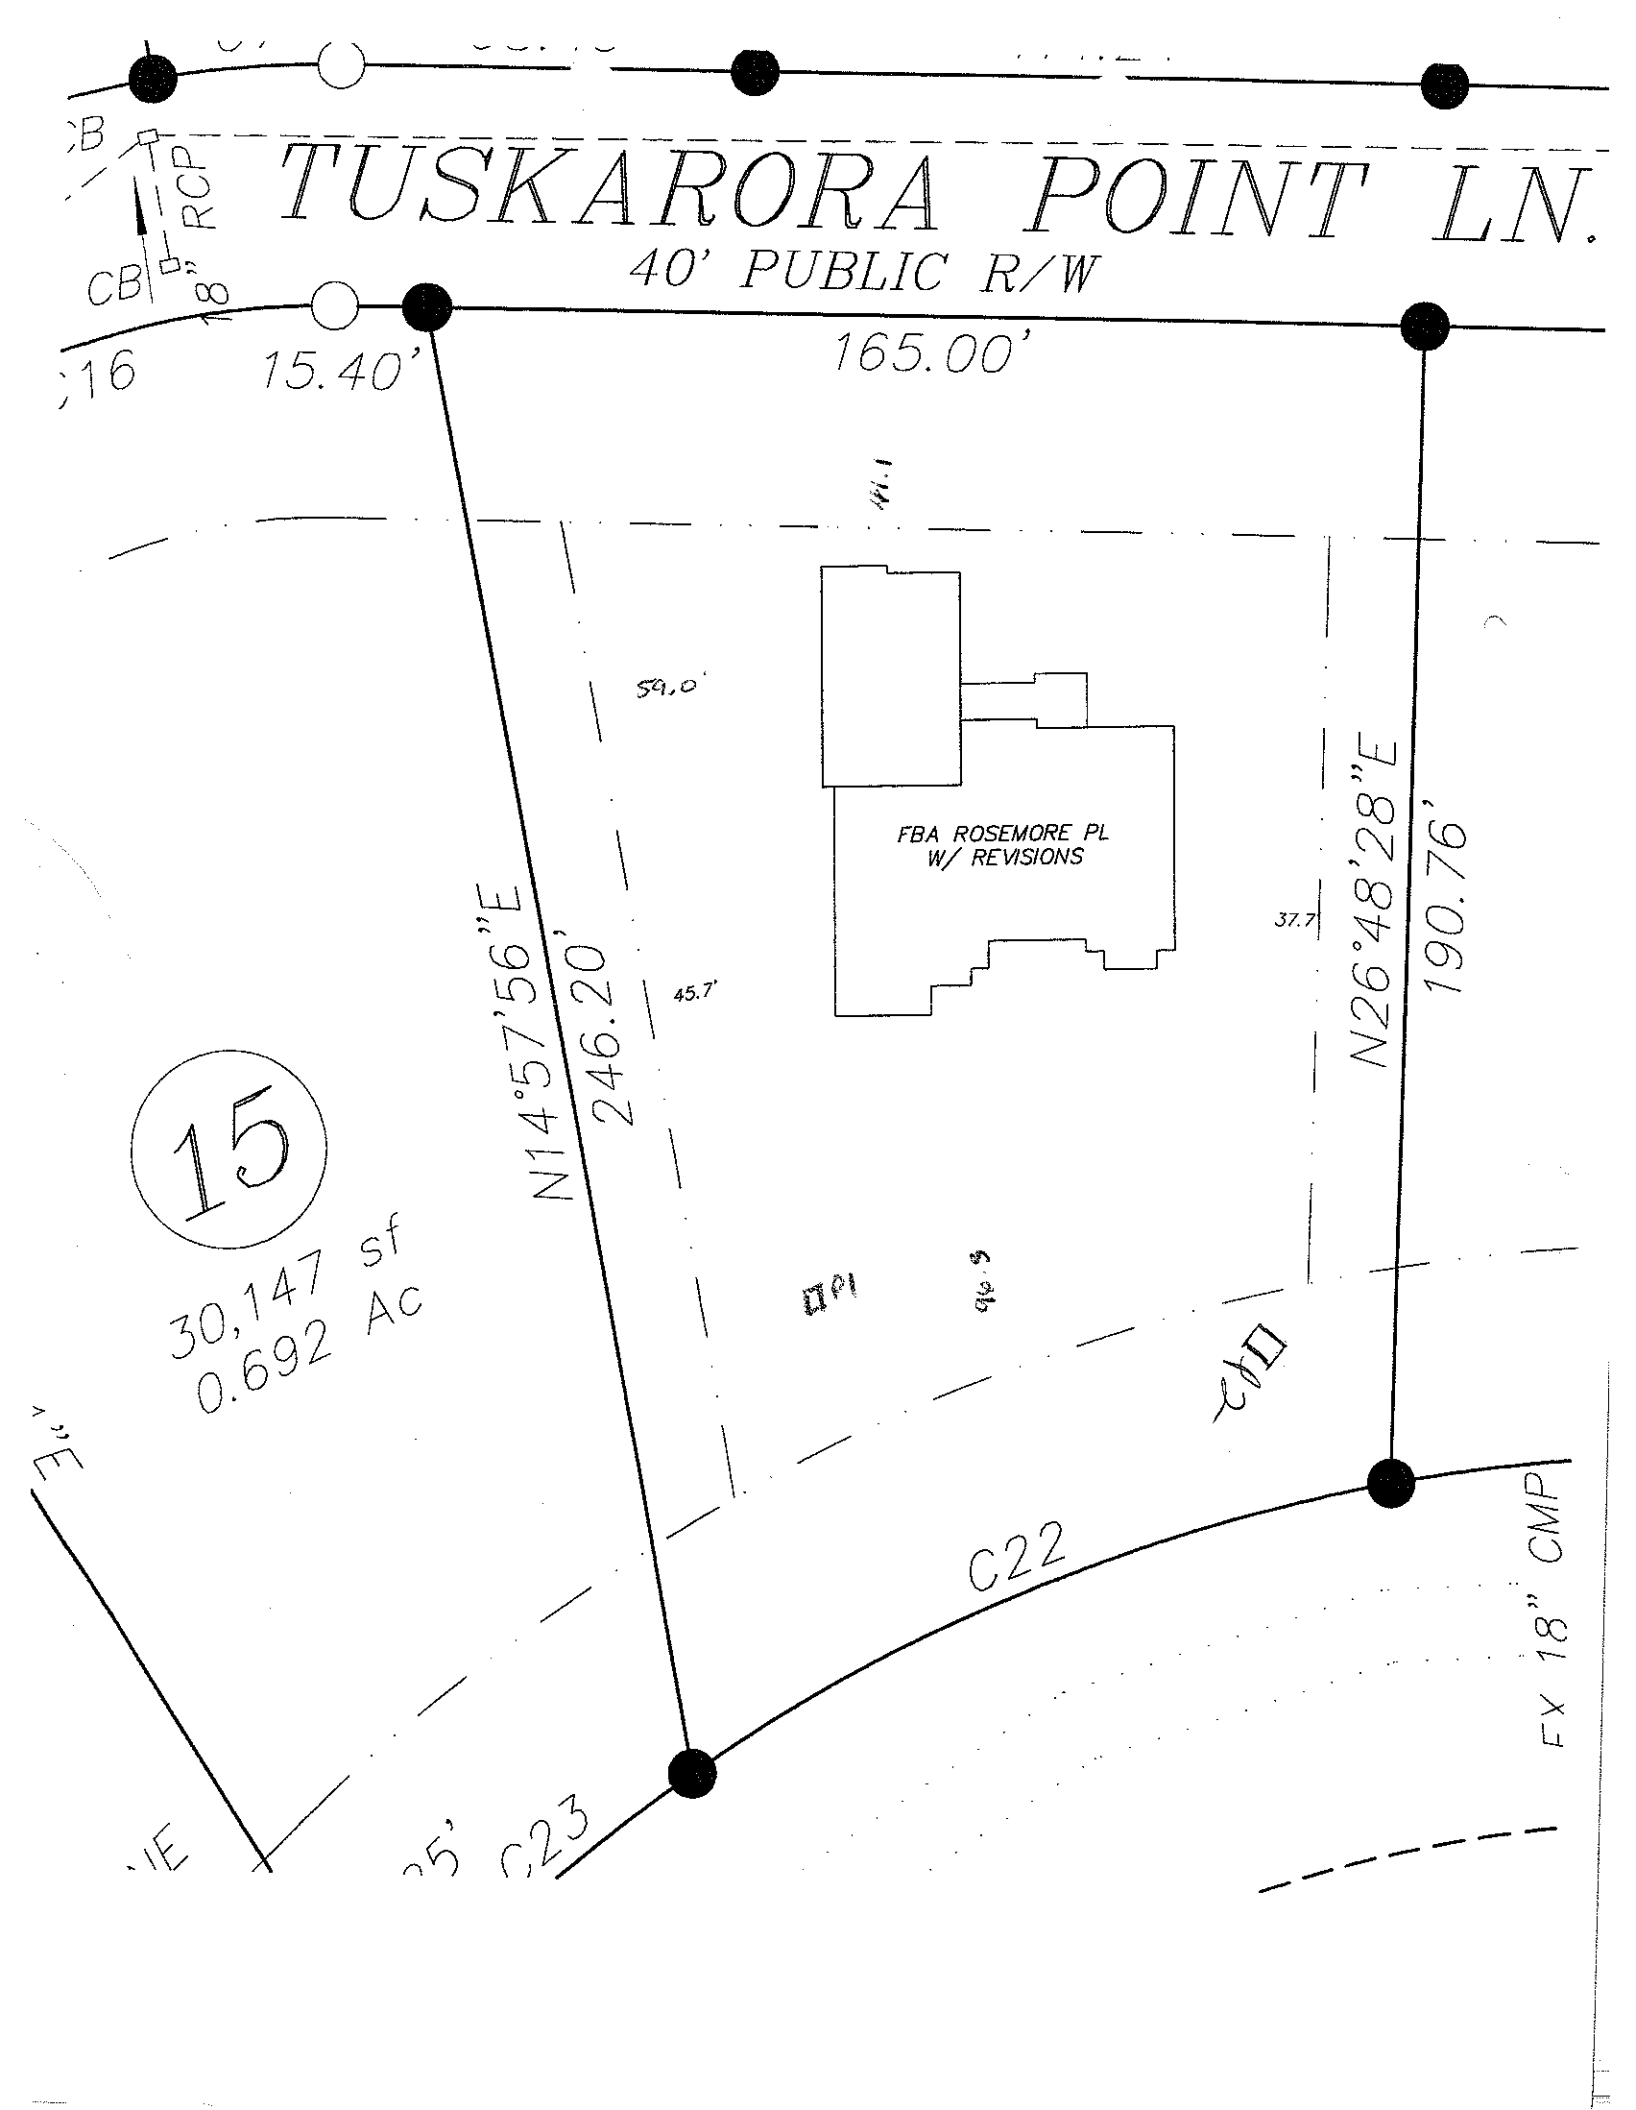
TUSKARORA POINT LN.
40' PUBLIC R/W
165.00'
15.40'
CB
RCP
8"
59.0'
45.7'
37.7'
FBA ROSEMORE PL
W/ REVISIONS
N14°57'56"E
246.20'
N26°48'28"E
190.76'
15
30,147 sf
0.692 Ac
C22
C23
EX 18" CMP