IREDELL COUNTY HEATLH DEPARTMENT
ENVIRONMENTAL HEALTH DIVISION
PAGE 2: *SITE PLAN WORKSHEET*

SEE THE "SAMPLE SITE PLAN" BELOW. *INCOMPLETE SITE PLANS WILL BE RETURNED TO YOU FOR COMPLETION AND MAY RESULT IN A DELAY IN THE ISSUANCE OF YOUR SEPTIC SYSTEM PERMIT!!!*

Place an (X) beside each item as you complete the site plan:

- X — Property Line measurements are clearly identified...
- X — All proposed structures are indicated...
  SHOW: proposed house or business footprint, wells, water lines, patios, pools and decks, and any other item that will occupy space on the site
- X — Front and side setbacks from property line...
- X — Preferred driveway location and configuration, preferred well location...
- X — Area you prefer your septic system to be placed...
- X — North arrow, or other sufficient indicator of direction...

Circle N/A on the following if appropriate:

- ___ — Location of septic systems and wells within 100' of your property... (N/A)
- X — Location of easements and rights of ways on your property... N/A
- ___ — Location of any designated wetlands on the property... (N/A)

Signature: Kenneth Barker Homes Inc
REQUIRED property owner or owner's legal representative signature.

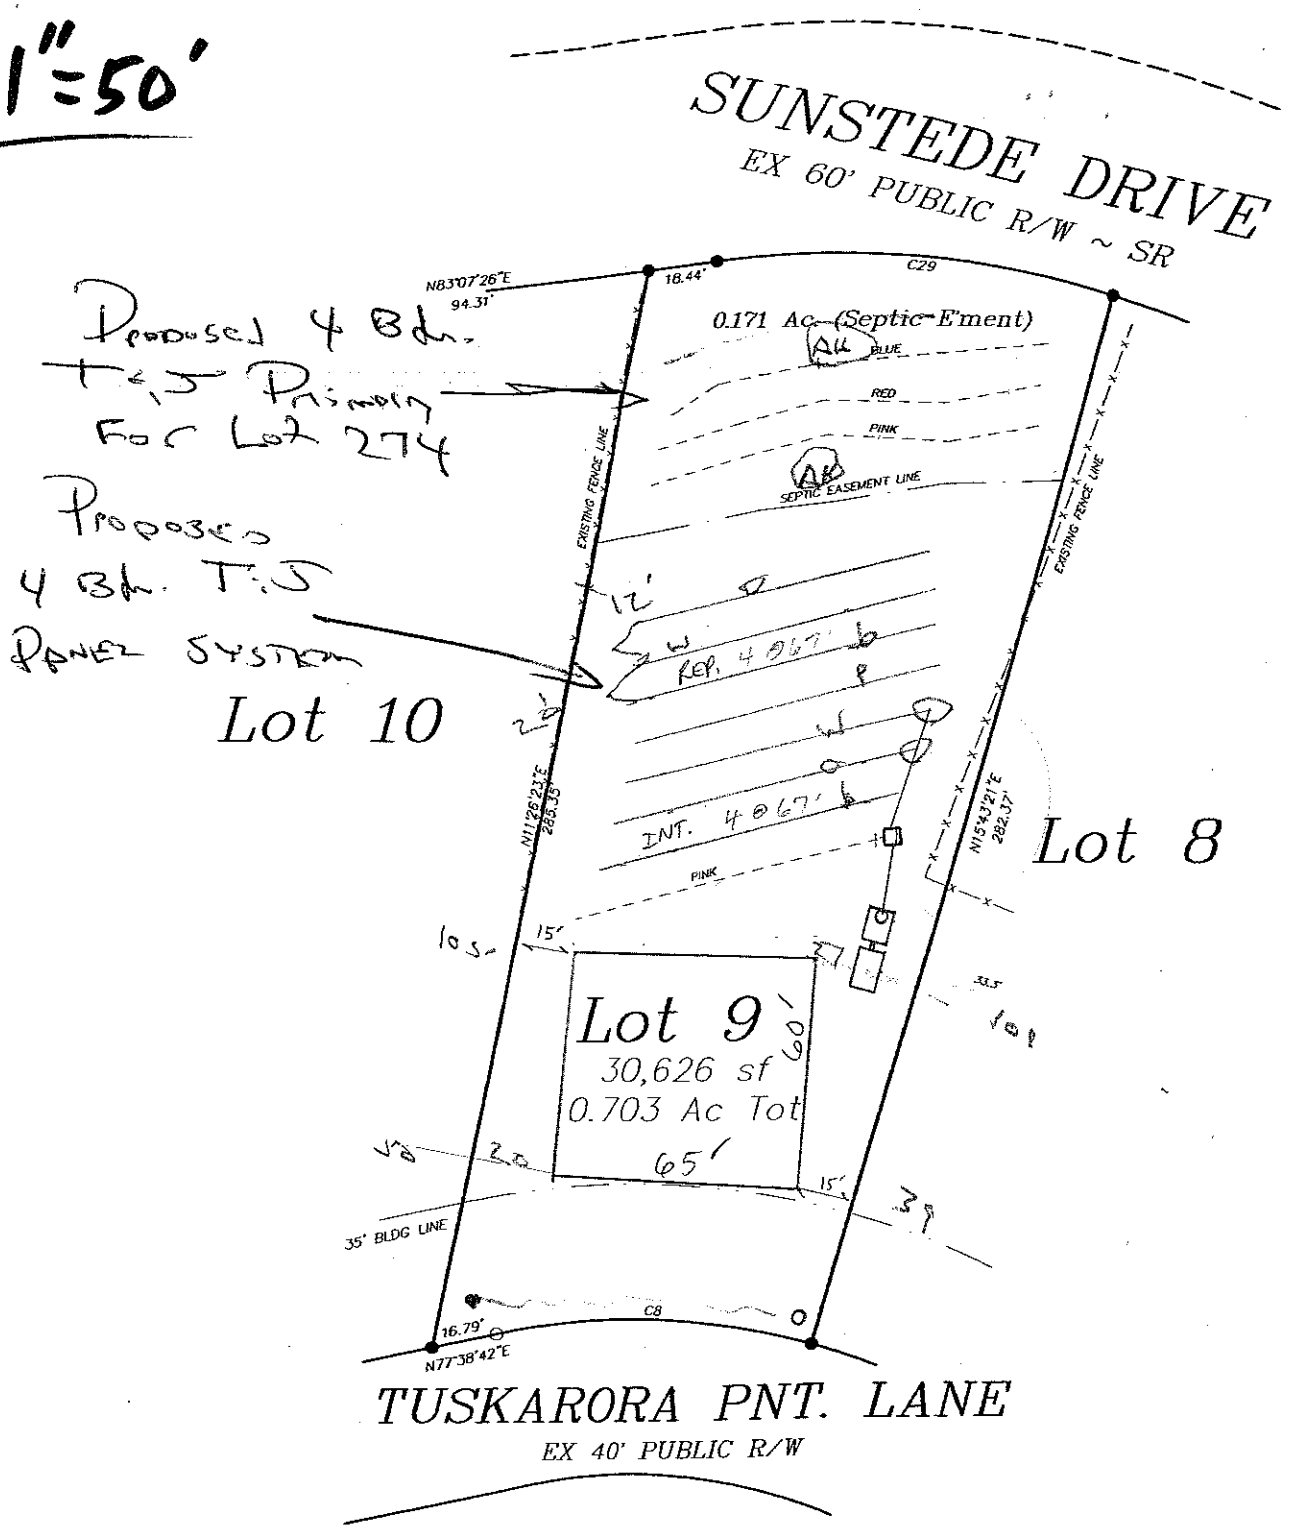
2-9-15
DATE

USE THIS SPACE TO DRAW YOUR SITE PLAN

see Attached Site Plan

White Copy – Environmental Health Yellow Copy – Applicant
C:\Users\dlutz\AppData\Local\Microsoft\Windows\Temporary Internet Files\OLK63F0\Application For OSWP Permit (2).doc

1"=50'


SUNSTEDE DRIVE
EX 60' PUBLIC R/W ~ SR
Proposed 4 Bdr. T&S Primary For Lot 274
Proposed 4 Bdr. T&S Panel System
Lot 10
N83°07'26"E
94.31'
18.44'
C29
0.171 Ac. (Septic E'ment)
BLUE
RED
PINK
SEPTIC EASEMENT LINE
EXISTING FENCE LINE
12'
Rep. 4 @ 7'
INT. 4 @ 7'
20'
N11°26'23"E
285.35'
N15°43'21"E
282.37'
Lot 8
15'
10'
Lot 9
30,626 sf
0.703 Ac Tot
60'
65'
15'
35' BLDG LINE
C8
16.79'
N77°38'42"E
TUSKARORA PNT. LANE
EX 40' PUBLIC R/W

1"=50'