DEPARTMENT OF ENVIRONMENT AND NATURAL RESOURCES
DIVISION OF ENVIRONMENTAL HEALTH
ON-SITE WASTEWATER SECTION

Sheet ___ of ___
PROPERTY ID #: _____
COUNTY: _____

SOIL/SITE EVALUATION
for ON-SITE WASTEWATER SYSTEM

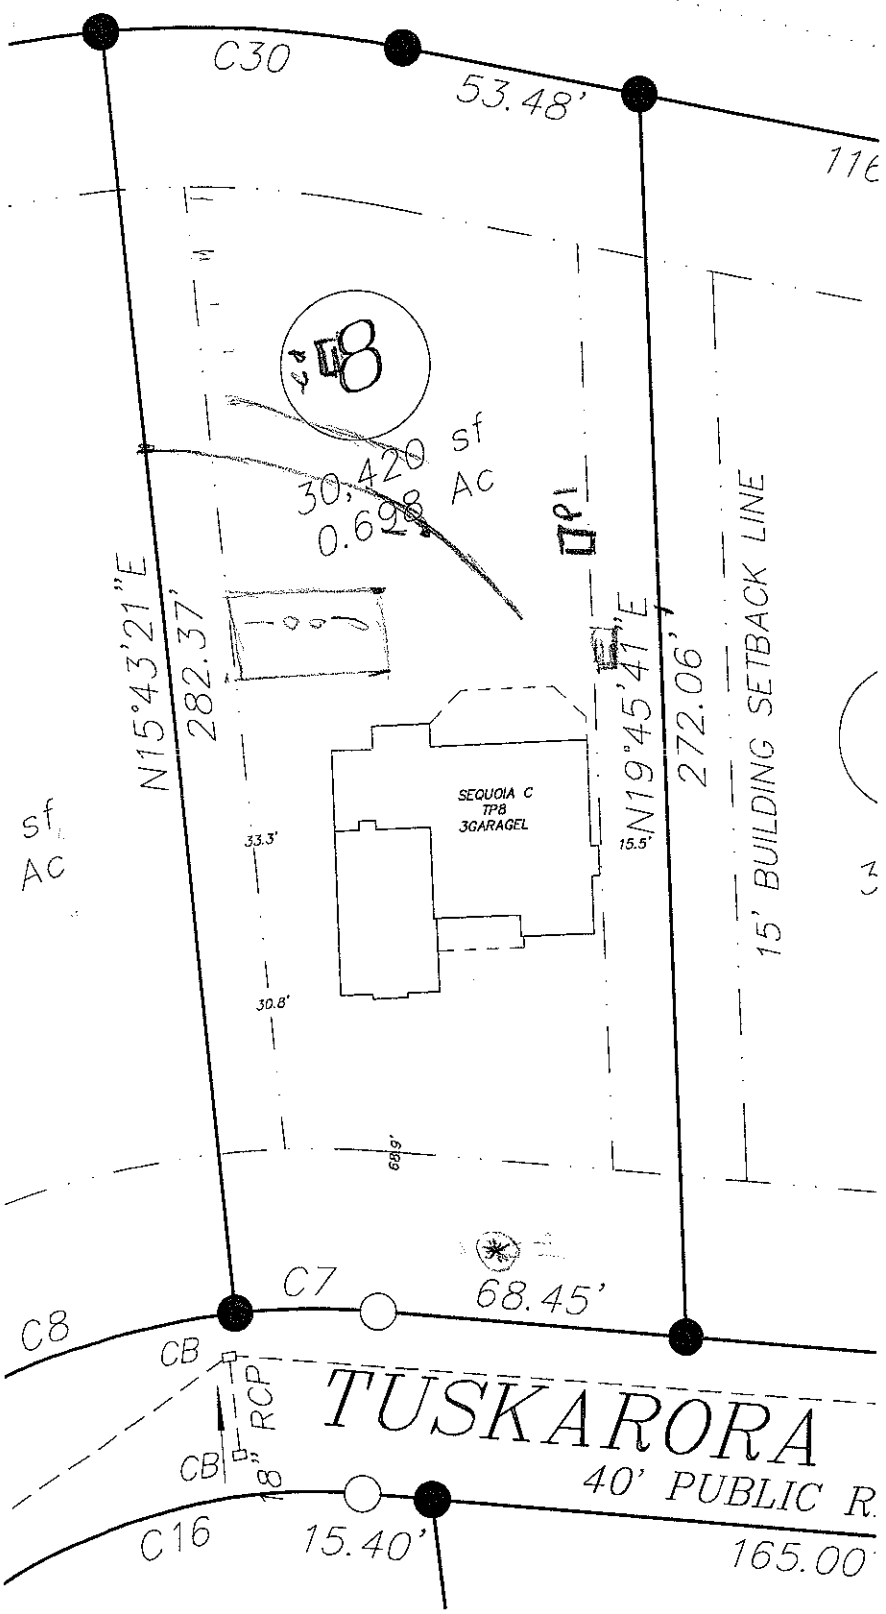
OWNER: K. Bealer
ADDRESS: _____ APPLICATION DATE 2/7/07
PROPOSED FACILITY: _____ PROPOSED DESIGN FLOW (.1949): _____ DATE EVALUATED: _____
LOCATION OF SITE: Tusk Pt Lot 7 PROPERTY SIZE: _____
WATER SUPPLY: ☐ Private ☐ Public ☐ Well ☐ Spring ☐ Other _____ PROPERTY RECORDED: _____
EVALUATION METHOD: ☐ Auger Boring ☐ Pit ☐ Cut TYPE OF WASTEWATER: ☐ Sewage ☐ Industrial Process ☐ Mixed

PROFILE #	.1940 LANDSCAPE POSITION/ SLOPE %	HORIZON DEPTH (IN.)	SOIL MORPHOLOGY (.1941)		OTHER PROFILE FACTORS				PROFILE CLASS & LTAR
			.1941 STRUCTURE/ TEXTURE	.1941 CONSISTENCE/ MINERALOGY	.1942 SOIL WETNESS/ COLOR	.1943 SOIL DEPTH	.1956 SAPRO CLASS	.1944 RESTR HORIZ	
1		0-6	SCL	SCL, Gr, FR					PS .3
		6-25	Rd/Brw	C/Cl	m-w SBK SS,SP,SE,FR				
		25-55	Rd/Brw to Brw	Cl	w SBK SS,SP,SE,FR				
2		0-15	Brw to Rd/Brw	SCL	w SBK SS,SP,SE				PS .3 to .25
		15-55	Rd/Brw	C/Cl	w SBK SS,SP,SE,FI,FR				
3									
4									

DESCRIPTION	INITIAL SYSTEM	REPAIR SYSTEM
Available Space (.1945)		
System Type(s)		
Site LTAR		

OTHER FACTORS (.1946): _____
SITE CLASSIFICATION (.1948): _____
EVALUATED BY: _____
OTHER(S) PRESENT: _____

COMMENTS: _____


C30
53.48'
11E
Pool
16'X30'
8
30,420 sf
AC
0.698
N15°43'21"E
282.37'
N19°45'41"E
272.06'
15' BUILDING SETBACK LINE
SEQUOIA C
TP8
3GARAGEL
33.3'
15.5'
30.8'
sf
AC
C7
68.45'
C8
CB
RCP
18"
CB
TUSKARORA
40' PUBLIC R.
C16
15.40'
165.00'

1-18-07