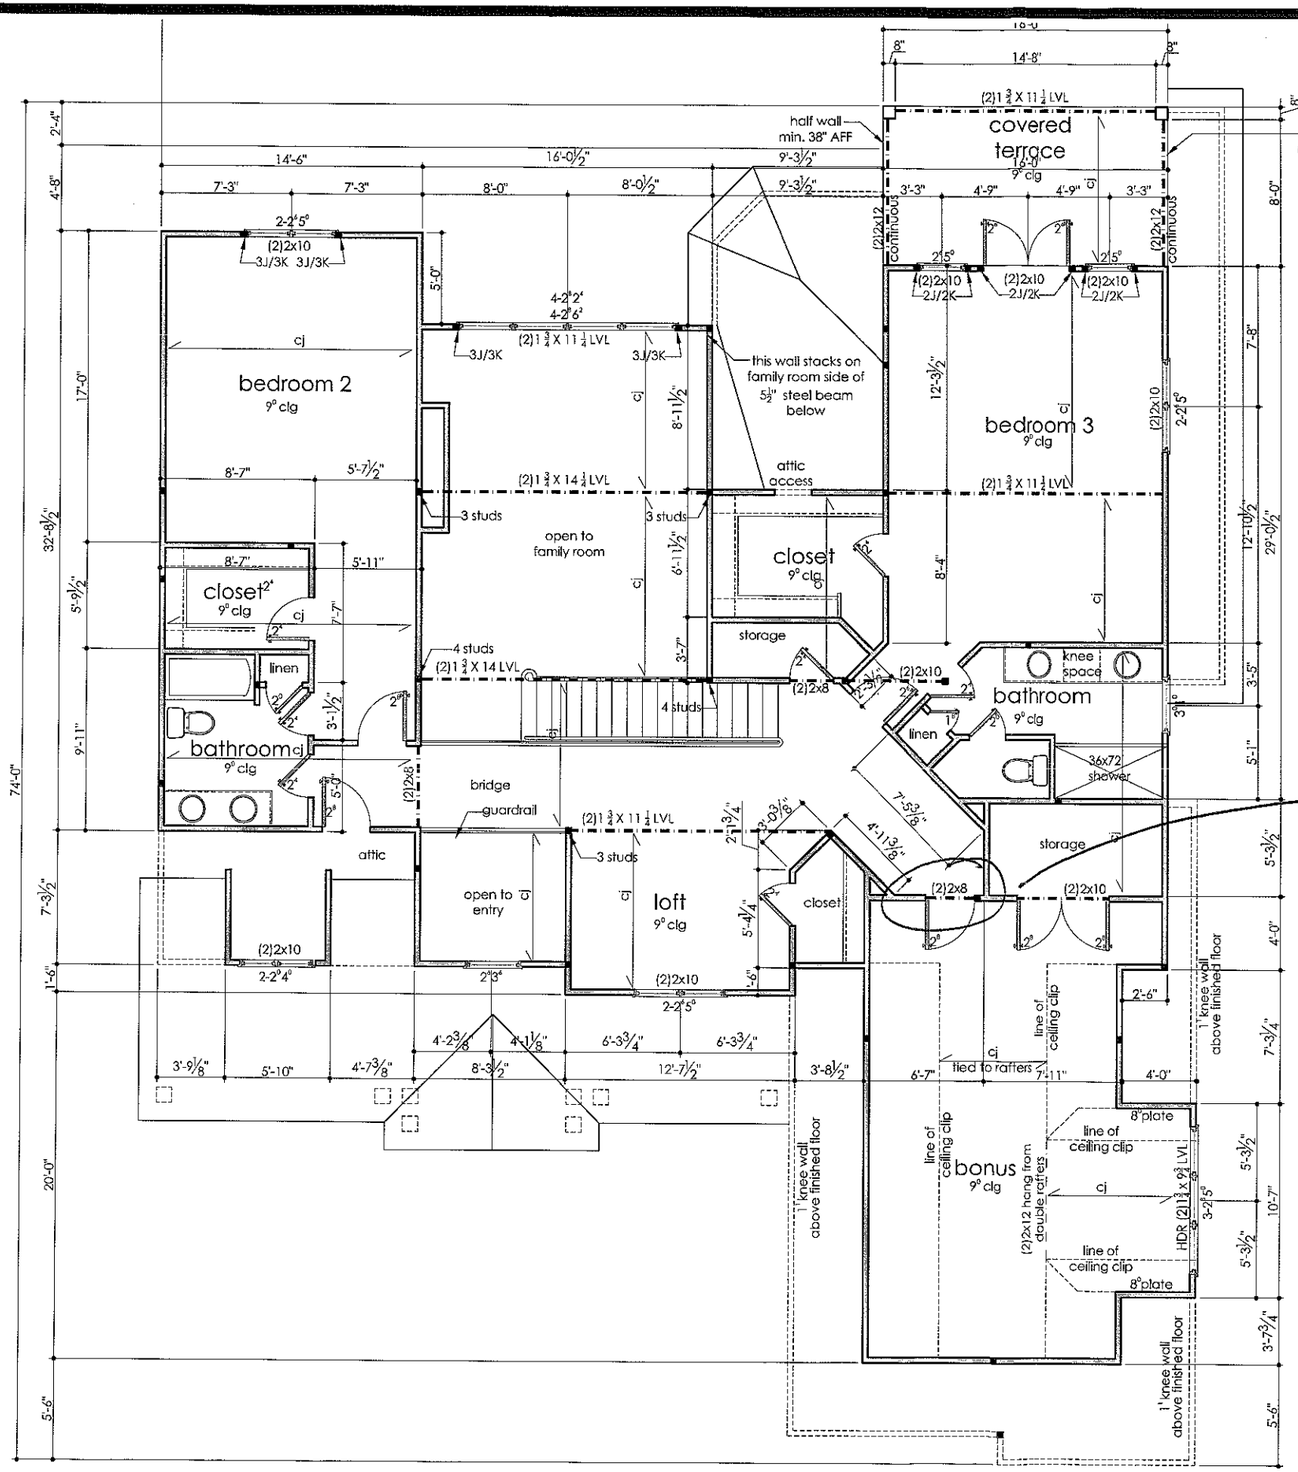


Acknowledgement Of Plans Submittal ONLY

Date 9-25-08

Date 9-25-08

9-25-08
MUST BE CASED OPEN
TO NOT BE BEDROOM

notes

- all 2nd floor doors to be 8'-0" UNO
- install all windows at a top of frame height of 8'-0" UNO
- all doors without dimensions have a minimum 6" return to wall to allow clearance for door trim
- all ceiling joists to be 2x8 SYP @ 16" OC
- all window & door headers are (2)2x8 UNO
- all walls are 90° or 45° UNO

legend

- 2x6 framing
- 2x4 framing
- brick veneer
- ■ point load (2)2x4 stud UNO
- CO cased opening; head to be 8'-0" UNO
- mc see detail H-12
- header or beam above size as noted
- ← cj → ceiling joists; 2x8's @16" OC UNO

Kenneth Bealer Homes
Building and Remodeling Lake Norman's Finest Homes
General Contracting • Residential Design

engineer's stamp

Engineer:
GB Engineering
133 Middleton Place
Mooresville, NC 28117

Moncrief Residence
Tuskarora lot 7

Scale:
record set printed on 11"X17" paper @ ¼"=1'-0"
enlarge 200% for ½"=1'-0"

7.21.08

UPPER PLAN

6