
LARGE DIAMETER PIPE SYSTEM

TWO BEDROOM HOUSE
DESIGN.
12.14.94

Steve Autry

File #8343A

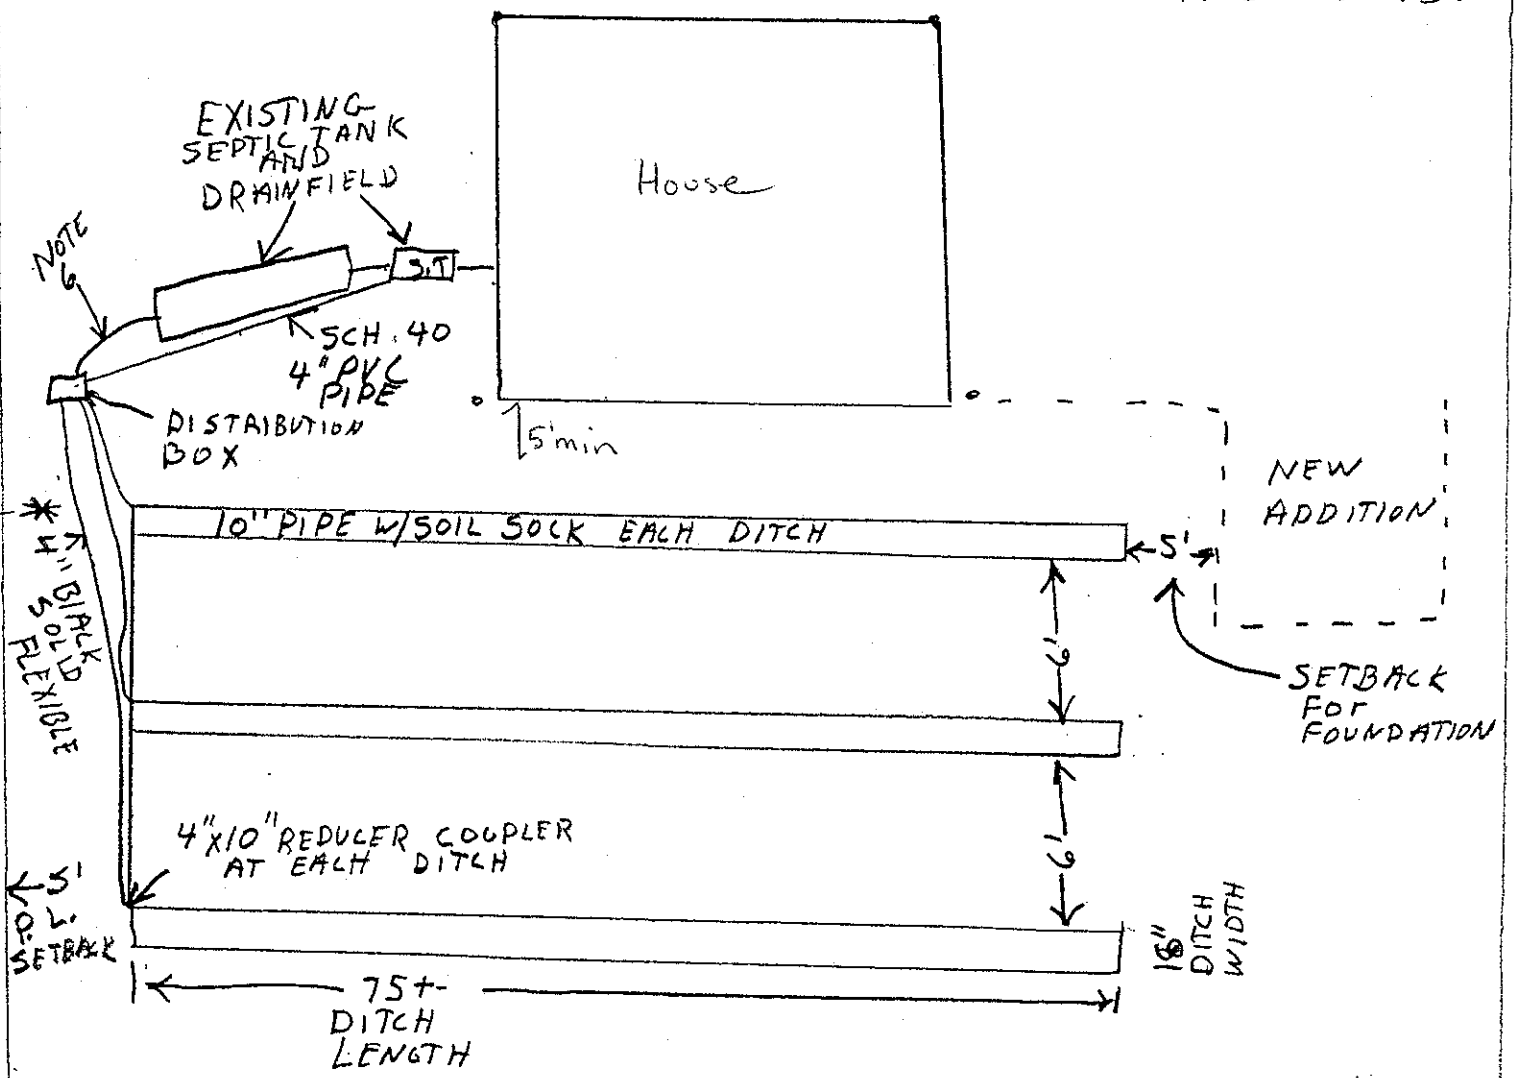

50' REQUIRED SETBACK

APPROVED
BY DIRECTOR OF
ENVIRONMENTAL HEALTH
12-19-94

LAKE NORMAN