IREDELL COUNTY HEATLH DEPARTMENT
ENVIRONMENTAL HEALTH DIVISION
PAGE 2: *SITE PLAN WORKSHEET*

SEE THE "SAMPLE SITE PLAN" BELOW. *INCOMPLETE SITE PLANS WILL BE RETURNED TO YOU FOR COMPLETION AND MAY RESULT IN A DELAY IN THE ISSUANCE OF YOUR SEPTIC SYSTEM PERMIT!!!*

Place an (X) beside each item as you complete the site plan:

____ Property Line measurements are clearly identified...
____ All proposed structures are indicated...
SHOW: proposed house or business footprint, wells, water lines, patios, pools and decks, and any other item that will occupy space on the site
____ Front and side setbacks from property line...
____ Preferred driveway location and configuration, preferred well location...
____ Area you prefer your septic system to be placed...
____ North arrow, or other sufficient indicator of direction...

Circle N/A on the following if appropriate:

____ Location of septic systems and wells within 100' of your property... N/A
____ Location of easements and rights of ways on your property... N/A
____ Location of any designated wetlands on the property... N/A


Signature: Gina Ormuzzi
REQUIRED property owner or owner's legal representative signature

3/9/15
DATE

USE THIS SPACE TO DRAW YOUR SITE PLAN

See attached

White Copy - Environmental Health Yellow Copy - Applicant
C:\Users\dudz\AppData\Local\Microsoft\Windows\Temporary Internet Files\OLK83F0\Application For OSWP Permit (2).doc

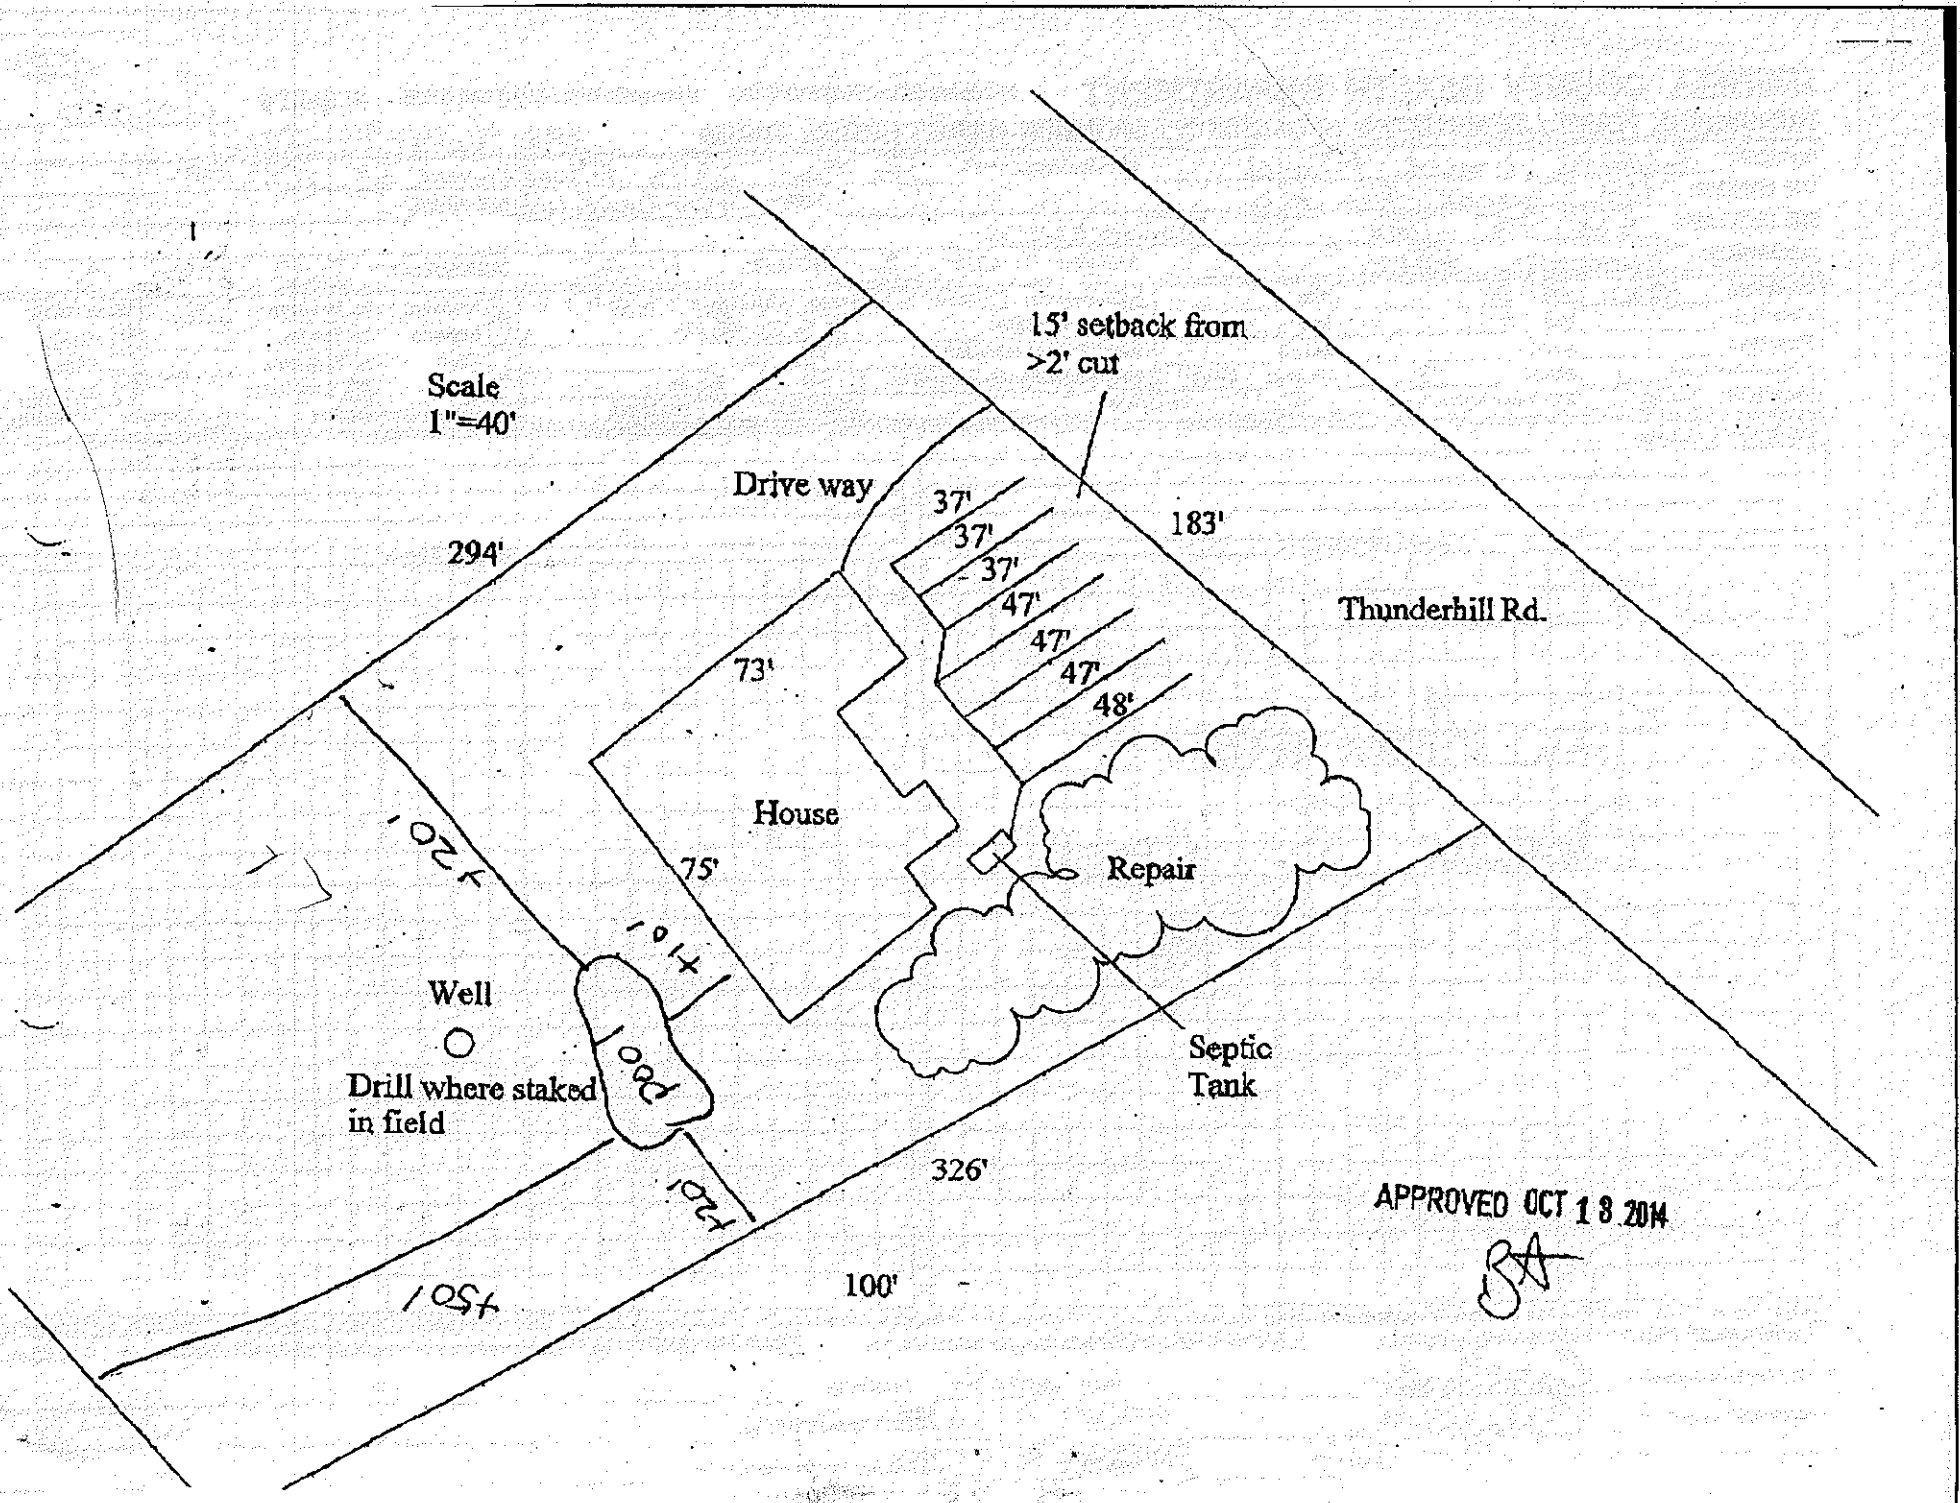
Scale
1"=40'
15' setback from
>2' cut
Drive way
294'
37'
37'
37'
47'
47'
47'
48'
183'
Thunderhill Rd.
73'
House
75'
Repair
102'
101'
Well
Drill where staked
in field
80'
120'
Septic
Tank
326'
105'
100'
APPROVED OCT 18 2014

IREDELL COUNTY HEALTH DEPARTMENT *ENVIRONMENTAL HEALTH DIVISION*:

SITE PLAN WORKSHEET

SEE THE "SAMPLE SITE PLAN" BELOW. *INCOMPLETE SITE PLANS WILL BE RETURNED TO YOU FOR COMPLETION AND MAY RESULT IN A DELAY IN THE ISSUANCE OF YOUR SEPTIC SYSTEM PERMIT!!!*

Place an (X) beside each item as you complete the site plan:

X Property Line measurements are clearly identified...

X All proposed structures are indicated...

SHOW: proposed house or business footprint, wells, water lines, patios, pools and decks, and any other item that will occupy space on the site

X Front and side setbacks from property line...

X Preferred driveway location and configuration, preferred well location...

X Area you prefer your septic system to be placed...


X North arrow, or other sufficient indicator of direction...

Circle N/A on the following if appropriate:

N/A Location of septic systems and wells within 100' of your property... N/A

X Location of easements and rights of ways on your property... N/A

N/A Location of any designated wetlands on the property... N/A

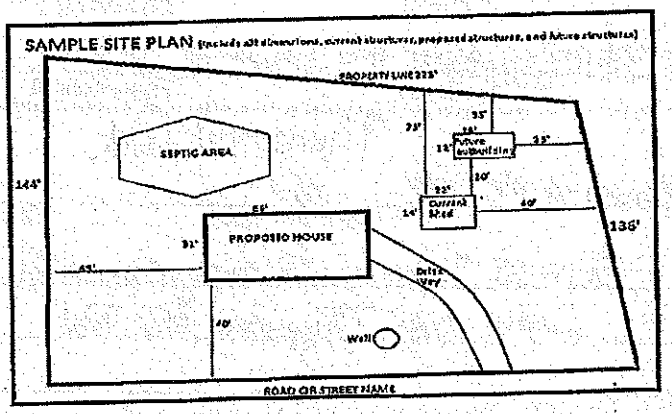

AB#3

0-48 RcmsBK

AB#1

0-22 RcmsBK

22-48 RcmsBK .3

MANY

Sat 36"

USE THIS SPACE TO DRAW YOUR SITE PLAN

AB#4

0-22 RcmsBK

22+ HARD Sat Rock


AB#2

0-42 RcmsBK

42-48 RcmsBK Approx. Septic Location

AB#5

0-48- RcmsBK

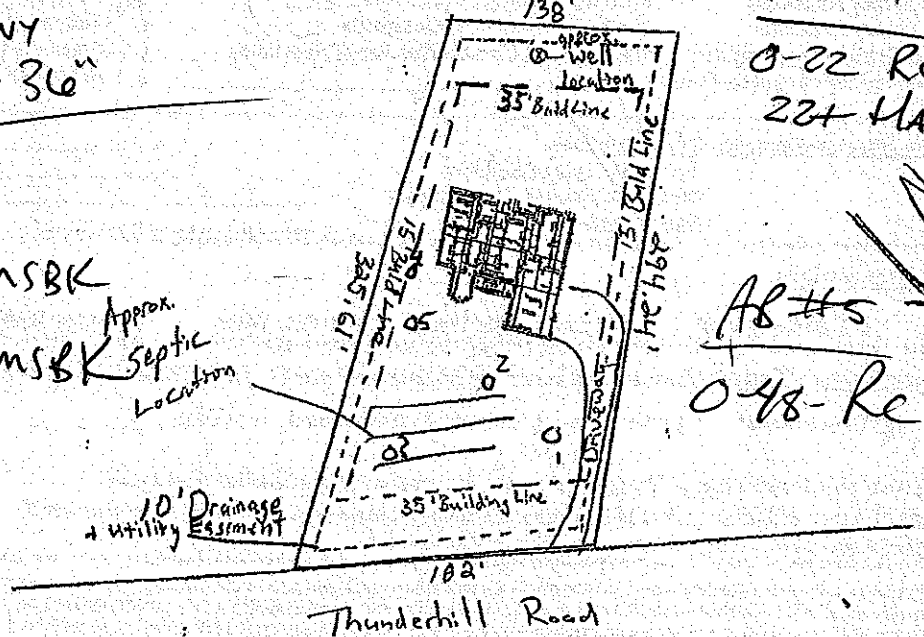

Signature: _____

REQUIRED property owner or owner's legal representative signature.

9-18-14

DATE

S:\Shared\EH_Admin\OSWW\Application for New or Existing System