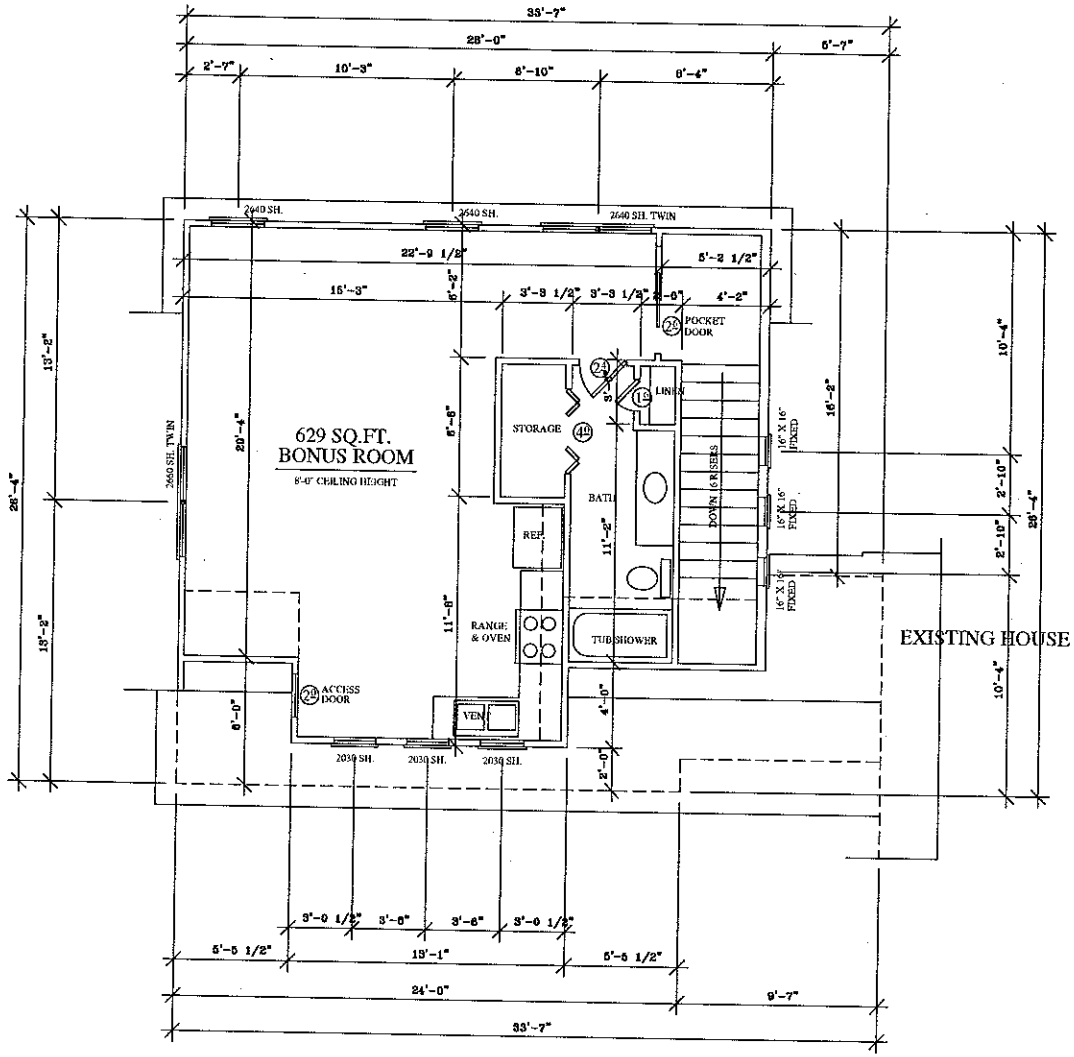


GARAGE

SECOND FLOOR PLAN

629 SQ.FT.

SCALE: 1/4" = 1'-0"

JEFFERY D. GRAY
RESIDENTIAL DRAFTING & DESIGN
112 WEST 4 STREET KANNAPOLIS NORTH CAROLINA 28081
OFFICE (704) 933-4726


PROJECT:
CRUTCHFIELD

DATE: MAY 23, 13
REVISION:

FILE NUMBER
2013-CRUTCHFIELD

SHEET:
5 OF: 6

UPSTAIRS
MAIN HOUSE

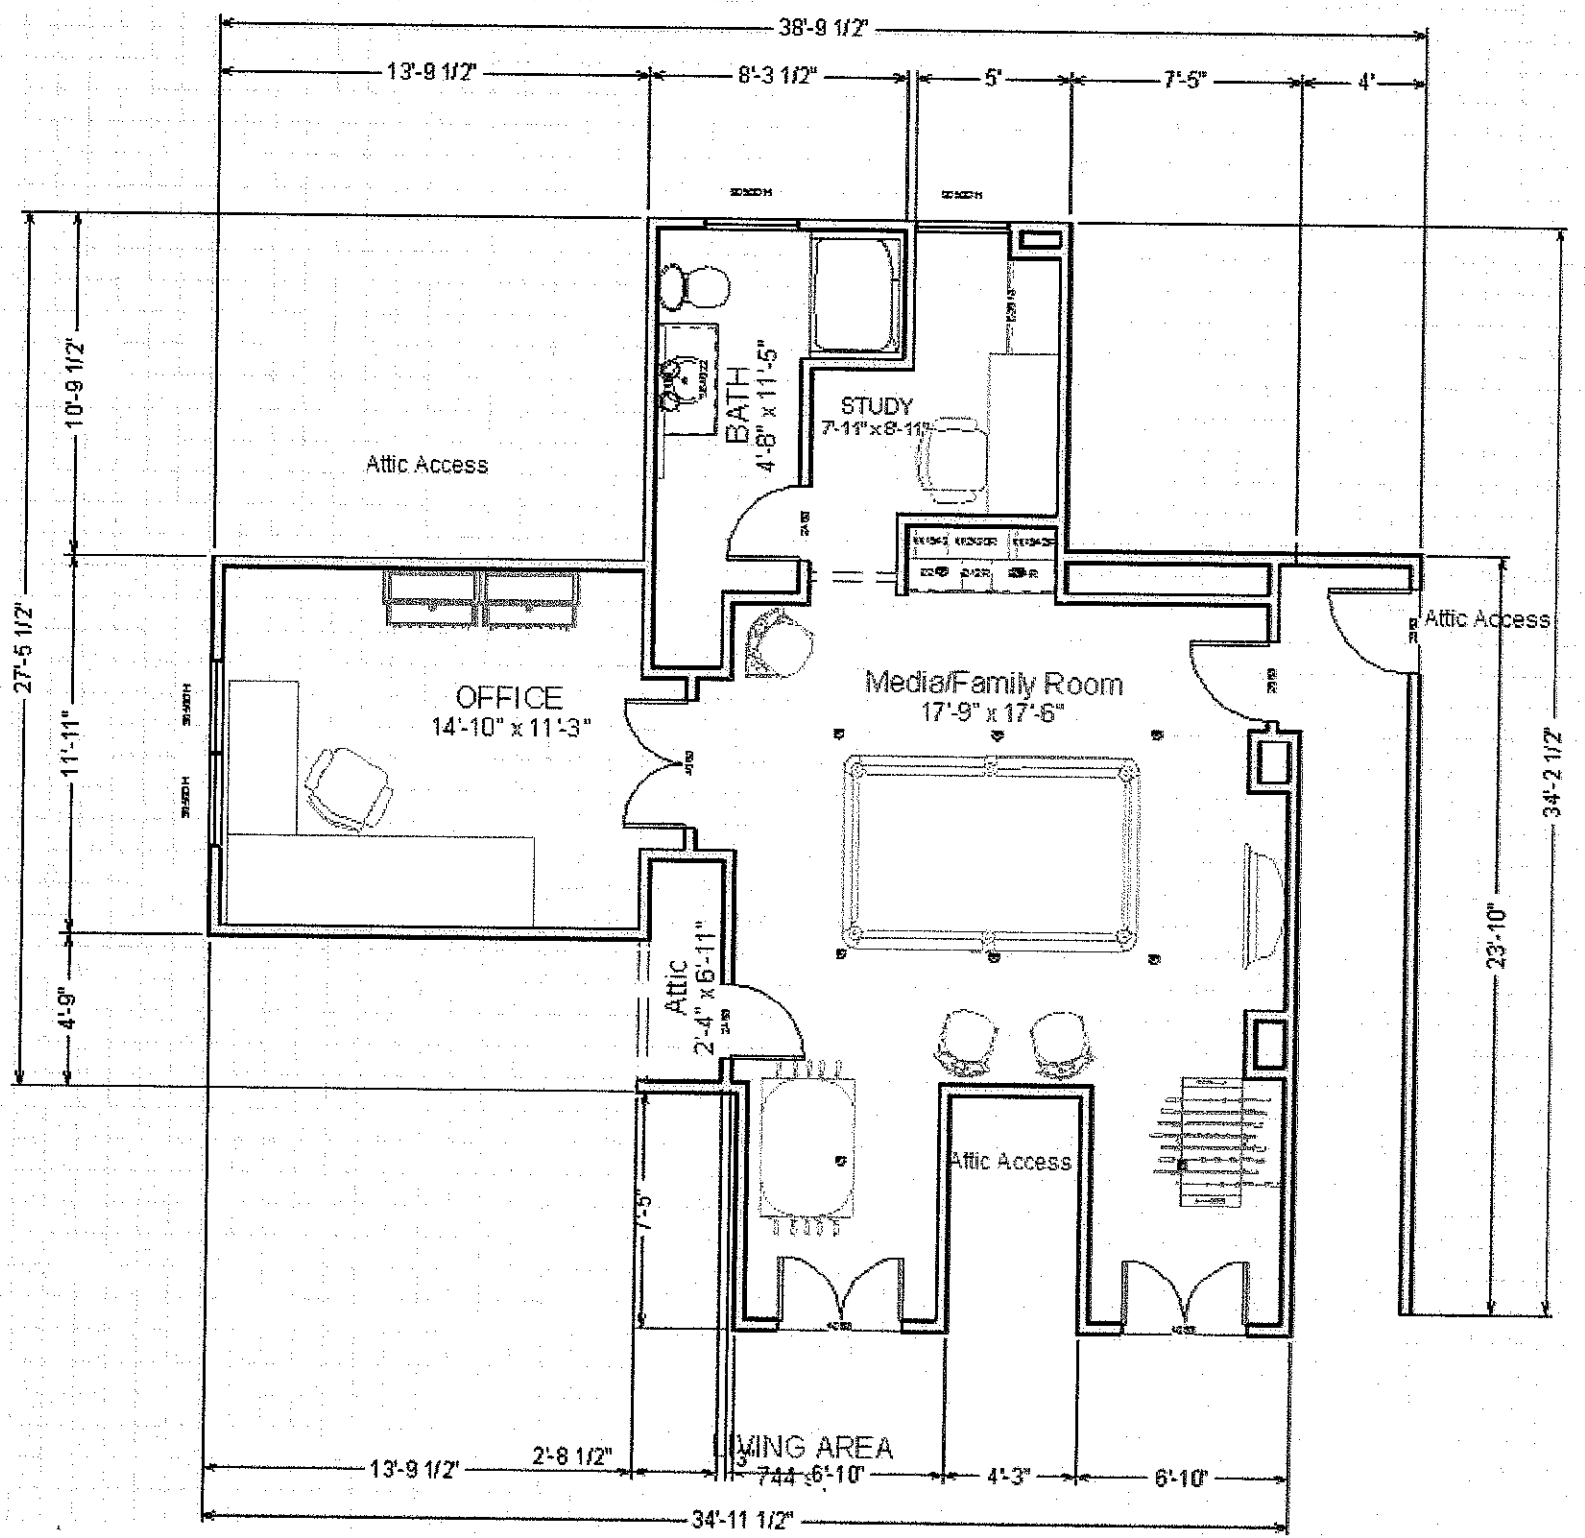

UPSTAIRS MAIN House

