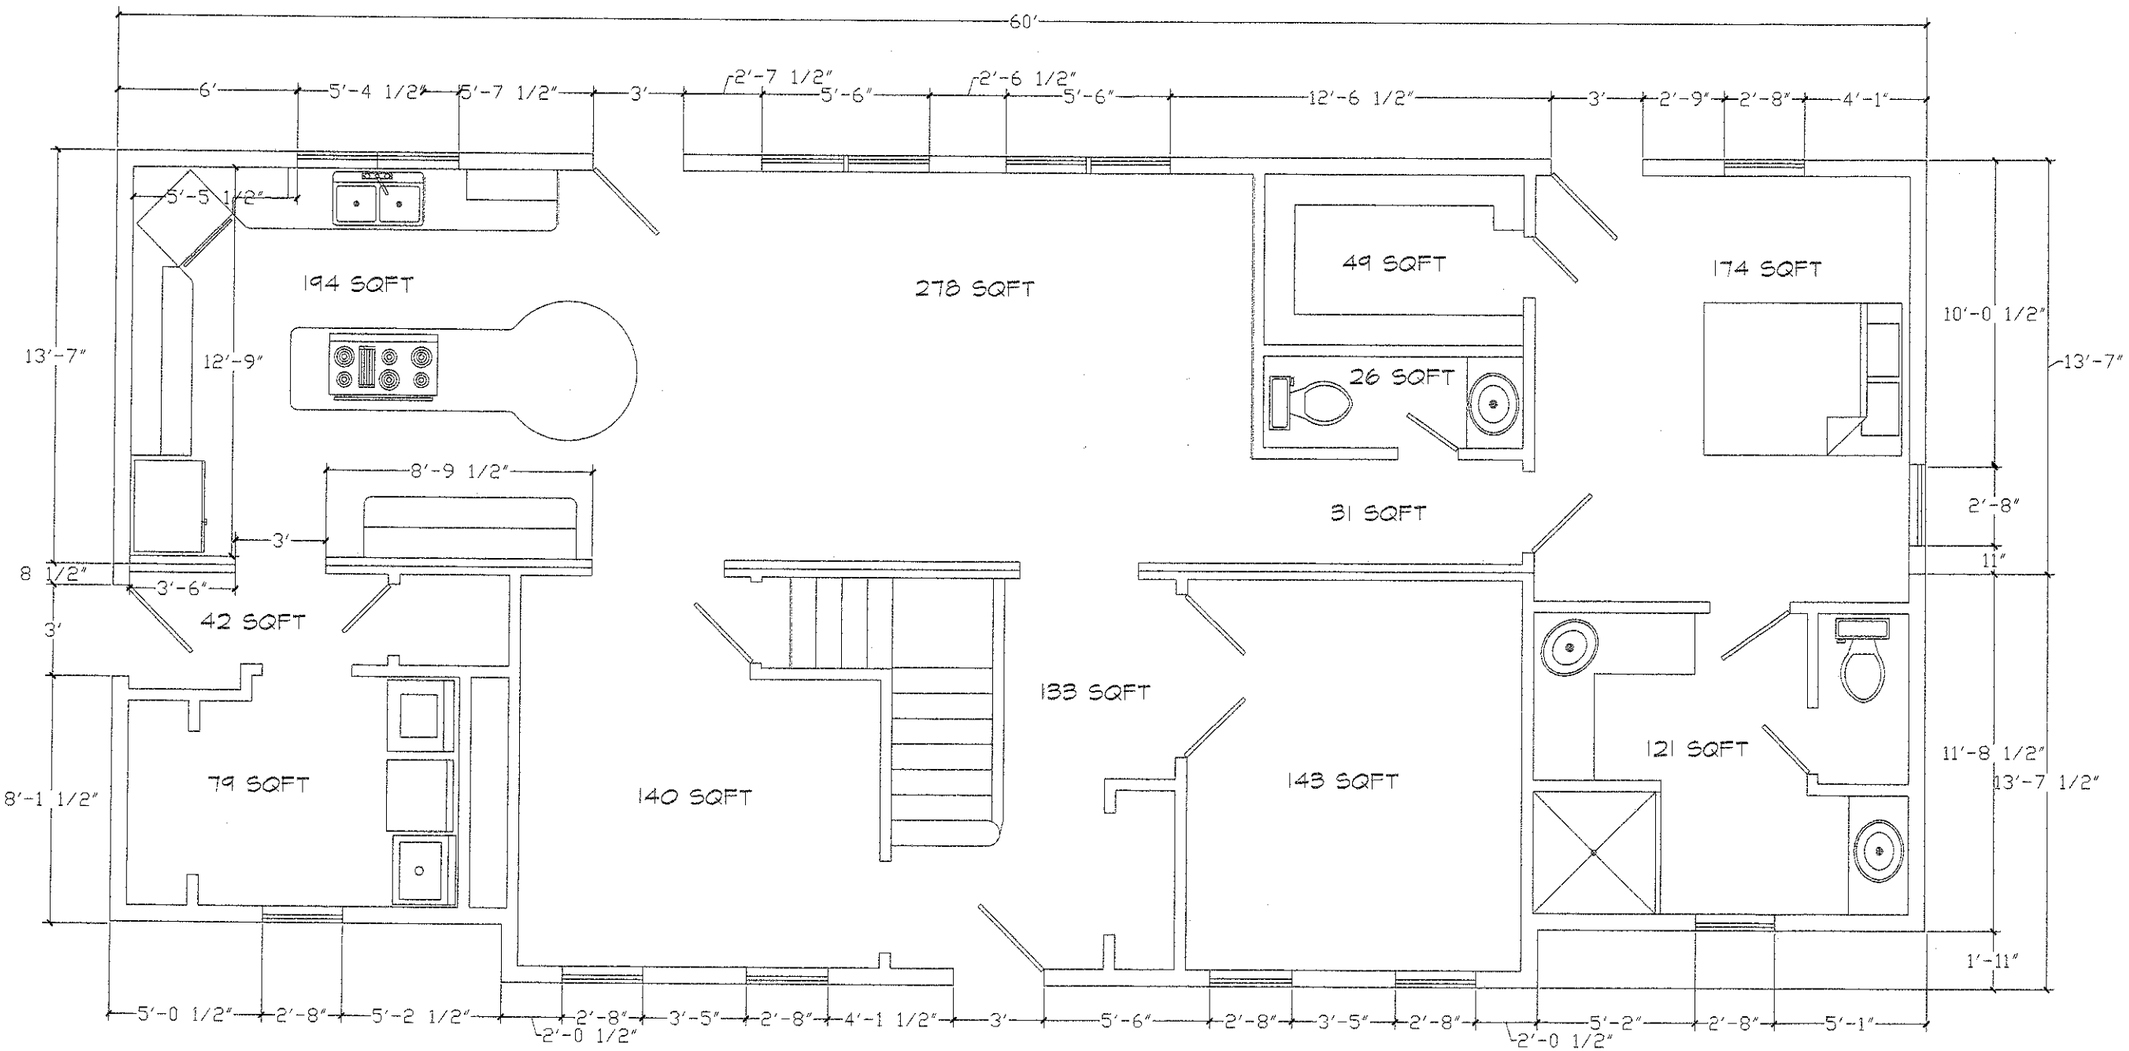


Acknowledgement Of Plans Submittal ONLY!

Date 11/21/02

Date 11/21/02

FIRST FLOOR

SELECT TECH

HOME AUTOMATION AND CONTROL

573 Canvasback
Mooresville, NC 28117
PH:(704) 663-0299

NOTES:

DATE	NO.	DESCRIPTION
		REVISIONS

CADD FILE: | DATE: 10/13/99
PROJECT: 0196-01 | SCALE: NTS
PROJECT NAME: Clairborn
DRAWN BY: TONY LUCCHINO
PROJECT MANAGER: TONY LUCCHINO
FACILITY NAME:
PROJECT ADDRESS: 573 CANVASBACK MOORESVILLE, NC 28117
TITLE: PLAN VIEW FIRST FLOOR LAYOUT
SHEET: A2
OF: 2 OF 10
24x36