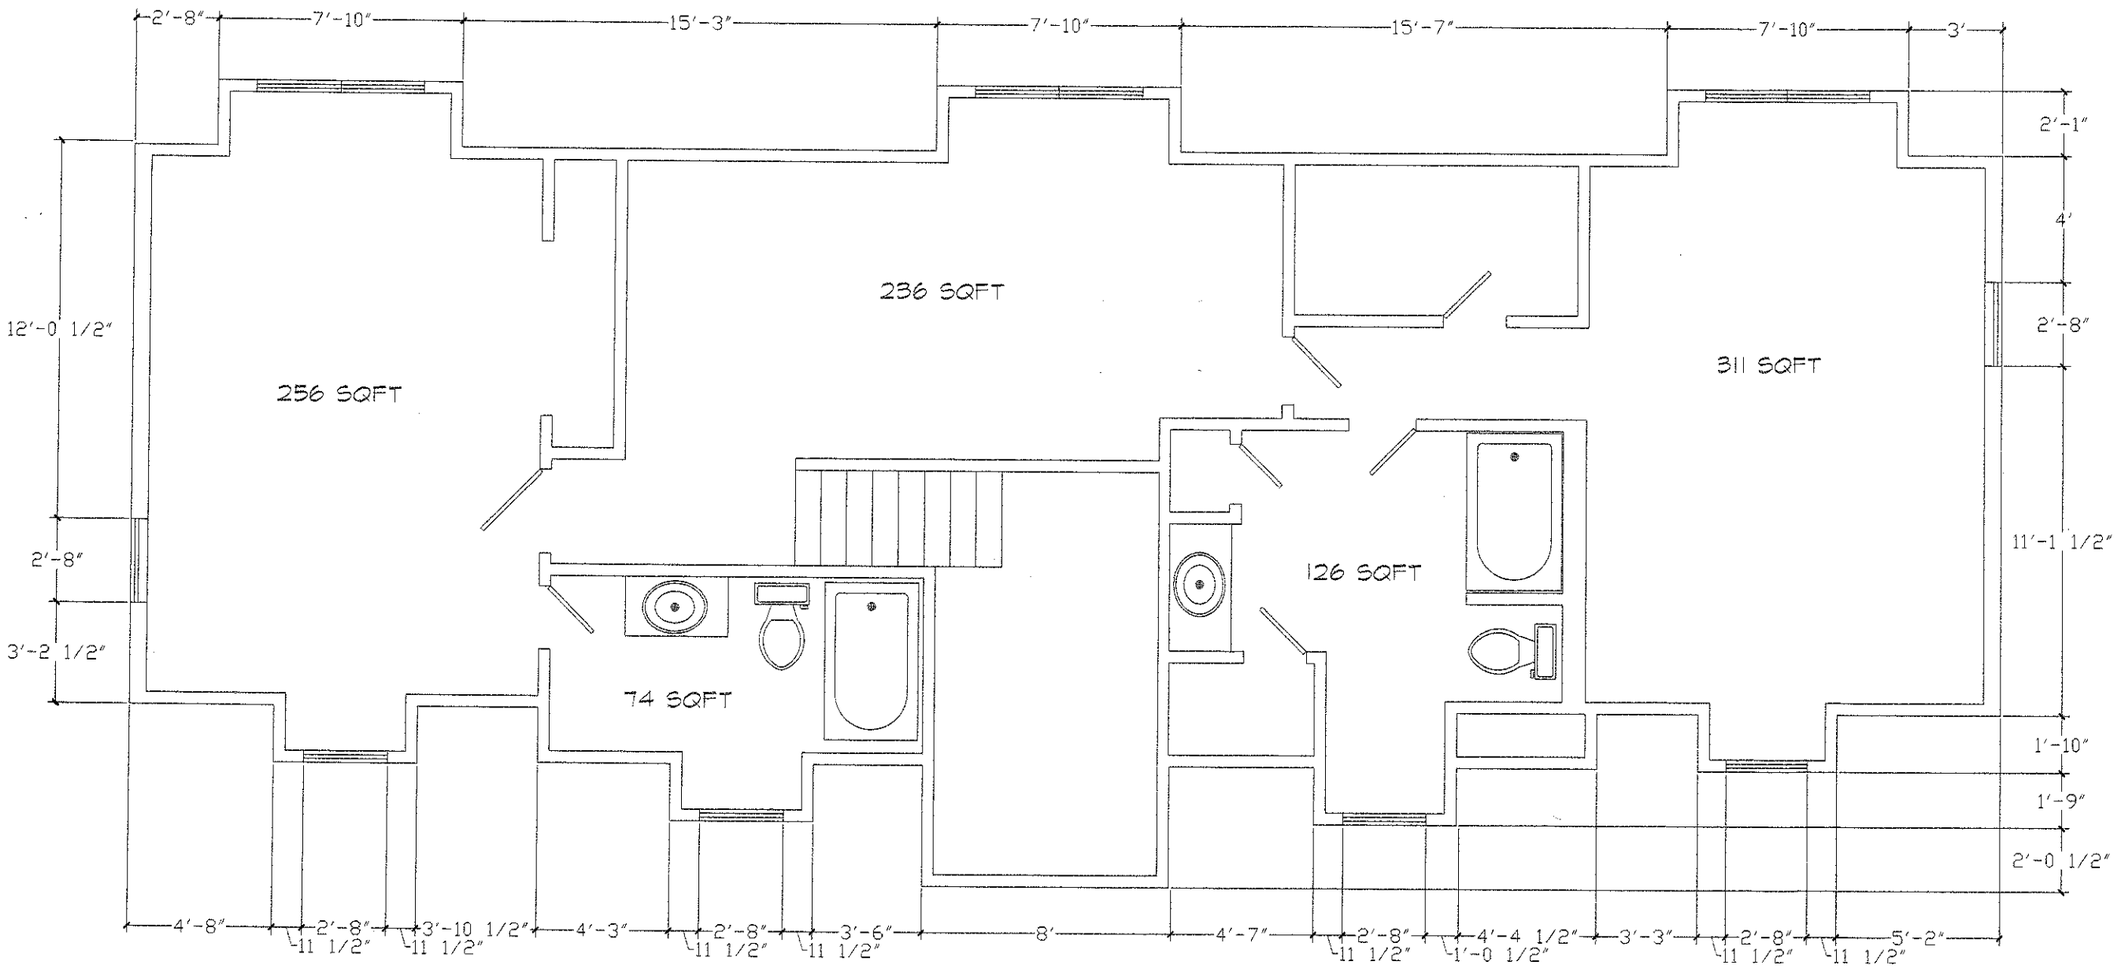


Acknowledgement Of Plans Submittal ONLY!

Date 11/21/02

Date 11/21/02

SECOND FLOOR

SELECT TECH

HOME AUTOMATION AND CONTROL

573 Canvasback
Mooresville, NC 28117
PH:(704) 663-0299

NOTES:

DATE	NO.	DESCRIPTION
		REVISIONS

CADD FILE: DONPLOT22.DWG
DATE: 10/18/99
PROJECT: 0196-01
SCALE: NTS
PROJECT NAME: DONALDON'S LANDING KELLY COVE LOT 17
DRAWN BY: TONY LICCHINO
PROJECT MANAGER: TONY LICCHINO
FACILITY NAME:
PROJECT ADDRESS: 573 CANVASBACK MOORESVILLE, NC 28117
TITLE: PLAN VIEW SECOND FLOOR LAYOUT
SHEET: A3
OF: 3 OF 10
24x36