IREDELL COUNTY HEALTH DEPARTMENT *ENVIRONMENTAL HEALTH DIVISION:*

SITE PLAN WORKSHEET

SEE THE "SAMPLE SITE PLAN" BELOW. ***INCOMPLETE SITE PLANS WILL BE RETURNED TO YOU FOR COMPLETION AND MAY RESULT IN A DELAY IN THE ISSUANCE OF YOUR SEPTIC SYSTEM PERMIT!!!***

Place an (X) beside each item as you complete the site plan:

X **Property Line measurements are clearly identified...** X **All proposed structures are indicated...**

SHOW: proposed house or business footprint, wells, water lines, patios, pools and decks, and any other item that will occupy space on the site


X **Front and side setbacks from property line...** X **Preferred driveway location and configuration, preferred well location...**

X **Area you prefer your septic system to be placed...** X **North arrow, or other sufficient indicator of direction...**

Circle N/A on the following if appropriate:

__ __ **Location of septic systems and wells within 100' of your property...** (N/A)

_____ **Location of easements and rights of ways on your property...** (N/A) __ __ **Location of any designated wetlands on the property...** (N/A)

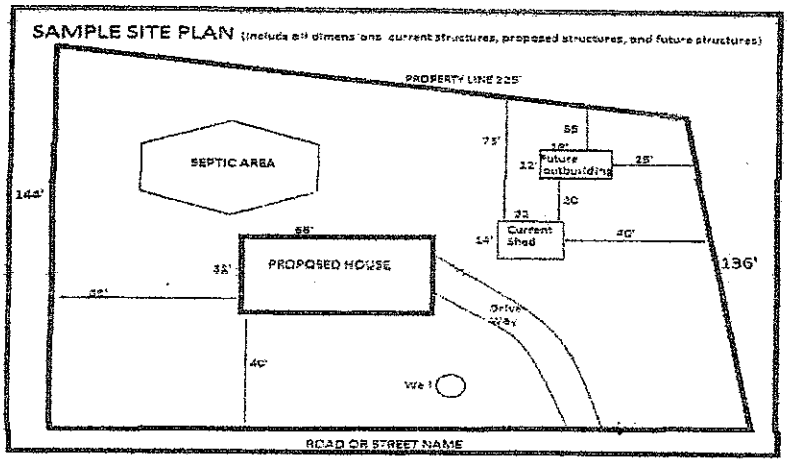

USE THIS SPACE TO DRAW YOUR SITE PLAN


Please see attached site plan

Signature: Emma Hall

REQUIRED property owner or owner's legal representative signature.

7/15/16

DATE

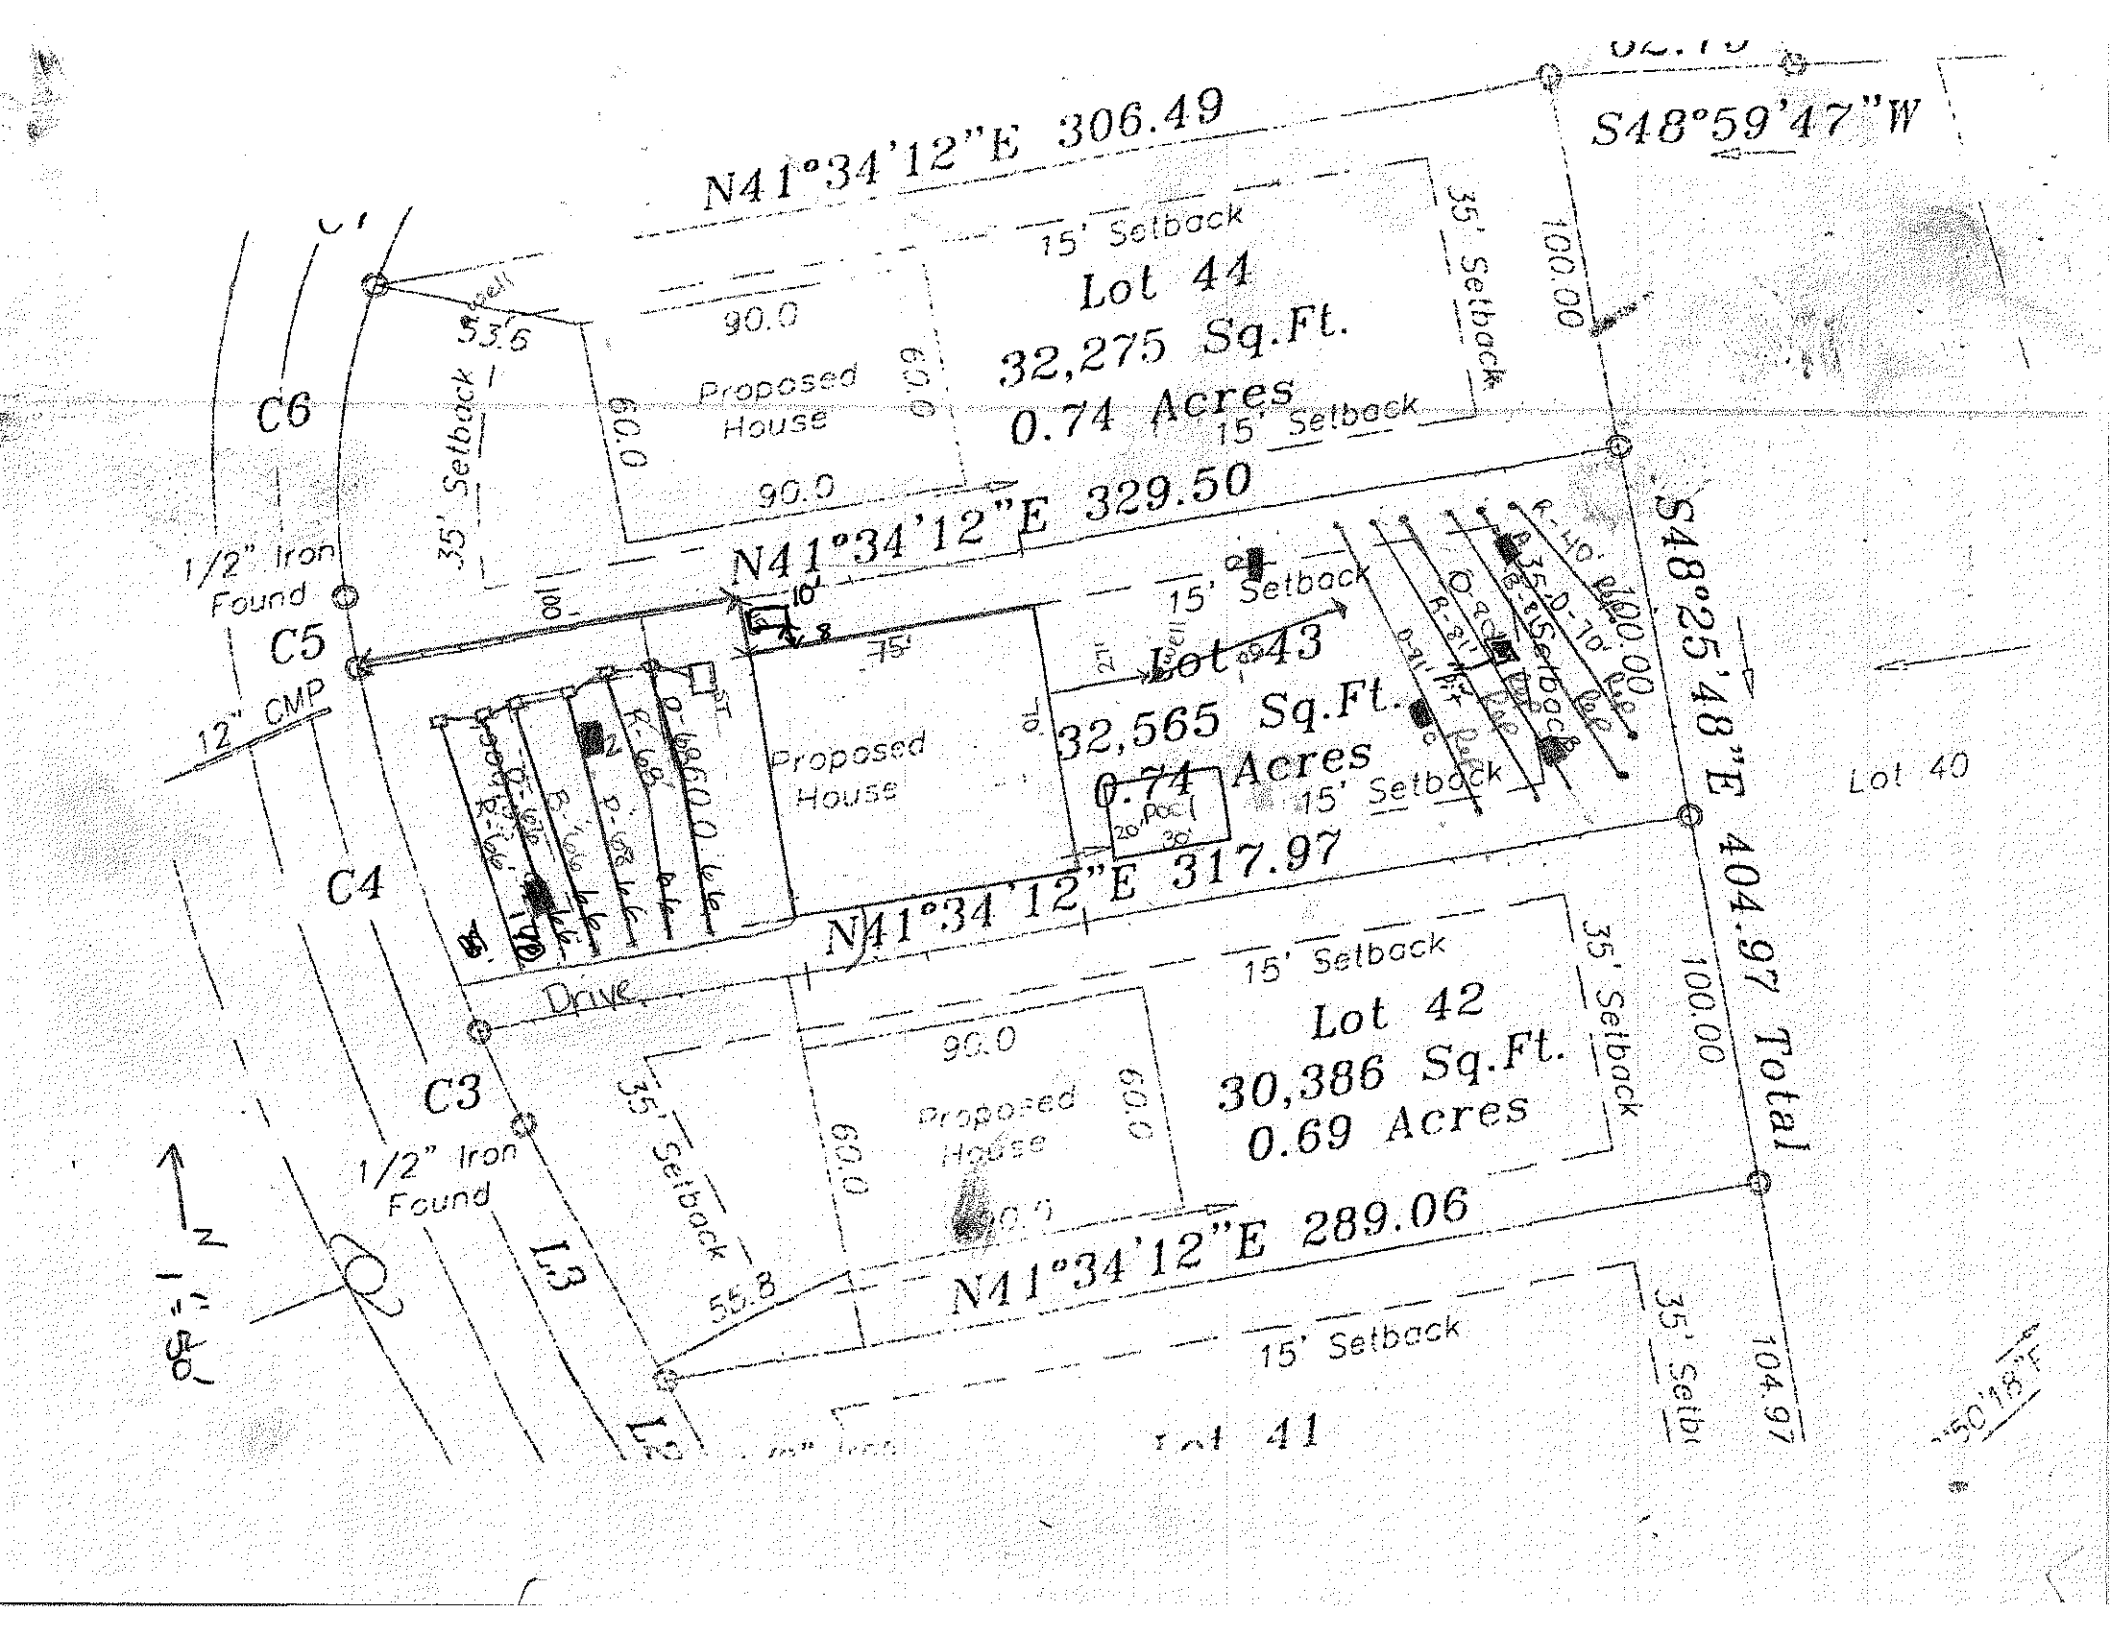
N41°34'12"E 306.49
S48°59'47"W
15' Setback
35' Setback
Lot 44
32,275 Sq.Ft.
0.74 Acres
90.0
Proposed House
60.0
100.00
N41°34'12"E 329.50
S48°25'48"E 404.97 Total
Lot 43
32,565 Sq.Ft.
0.74 Acres
Lot 40
N41°34'12"E 317.97
Drive
Lot 42
30,386 Sq.Ft.
0.69 Acres
N41°34'12"E 289.06
Lot 41
C6
C5
C4
C3
1/2" Iron Found
12" CMP
35' Setback
55.8
L3
104.97