
*Expansion Septic Site Plan 8-6-10

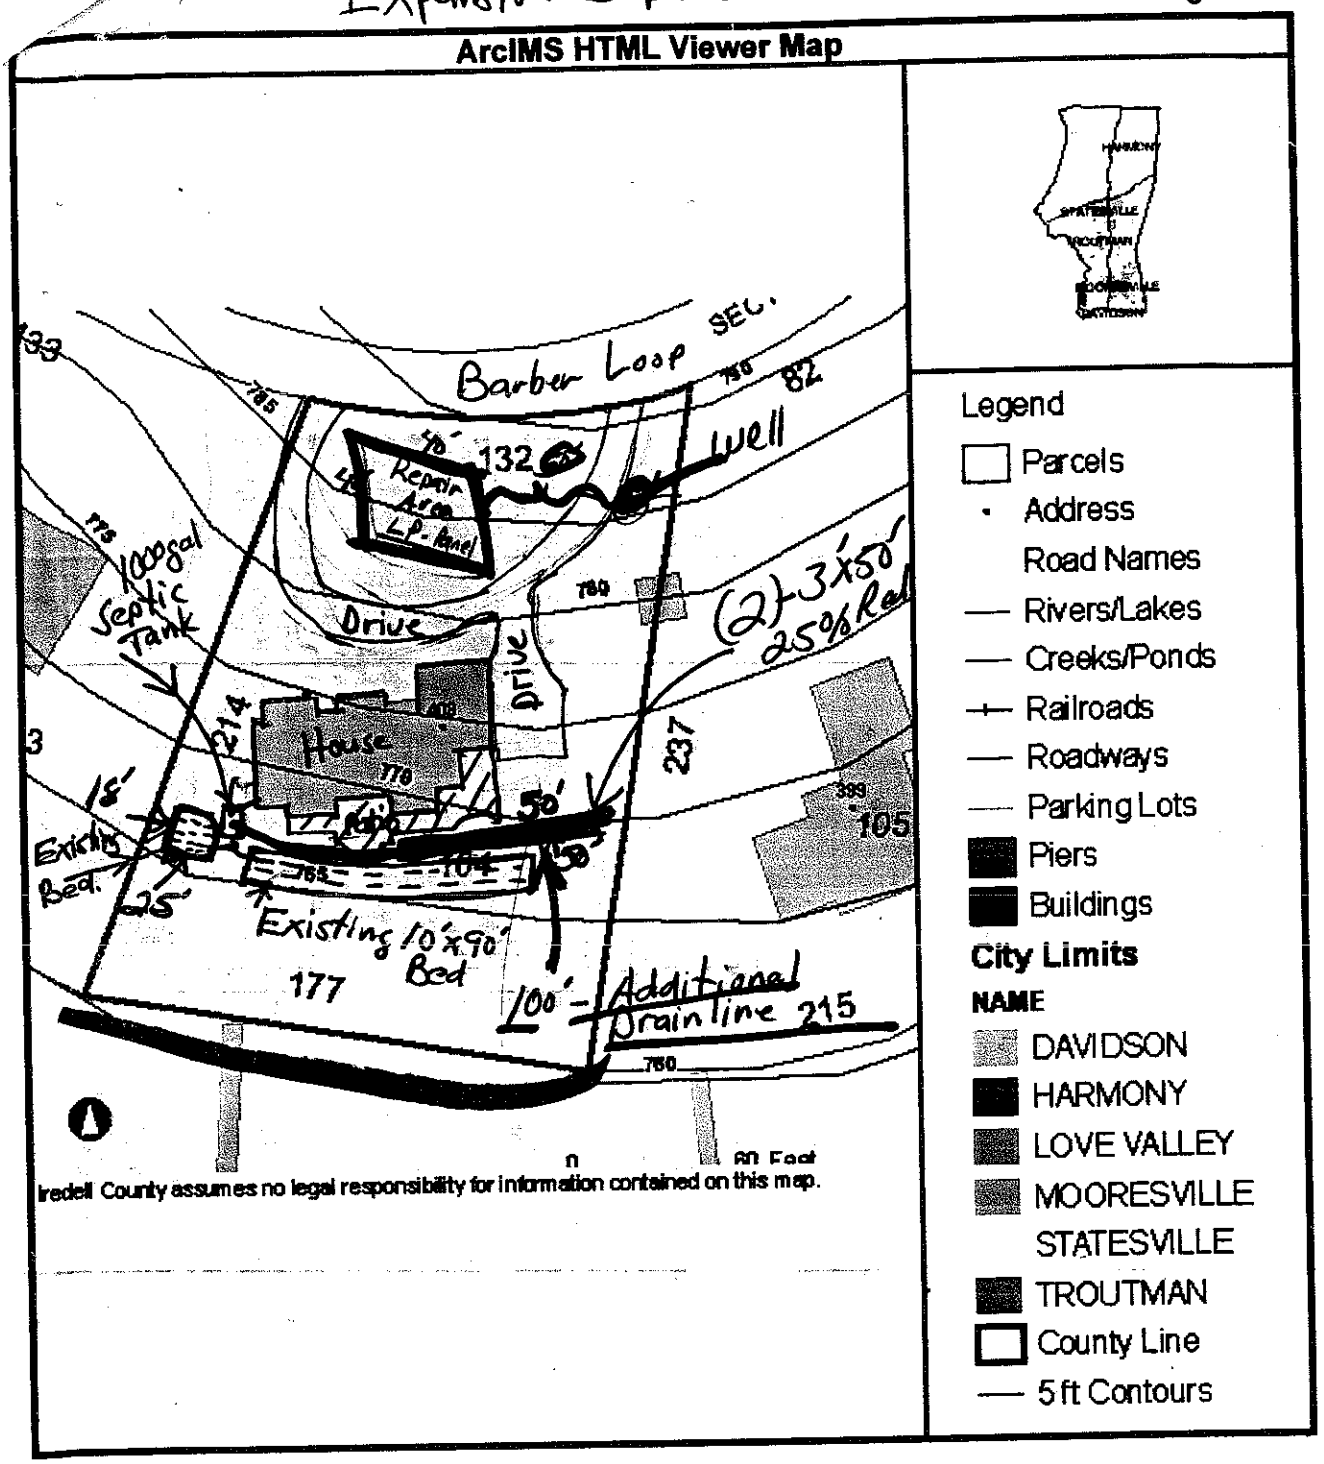

3- to a 4 Bedroom

@ 0.3 LTAR = 100' of 25% Reduced.