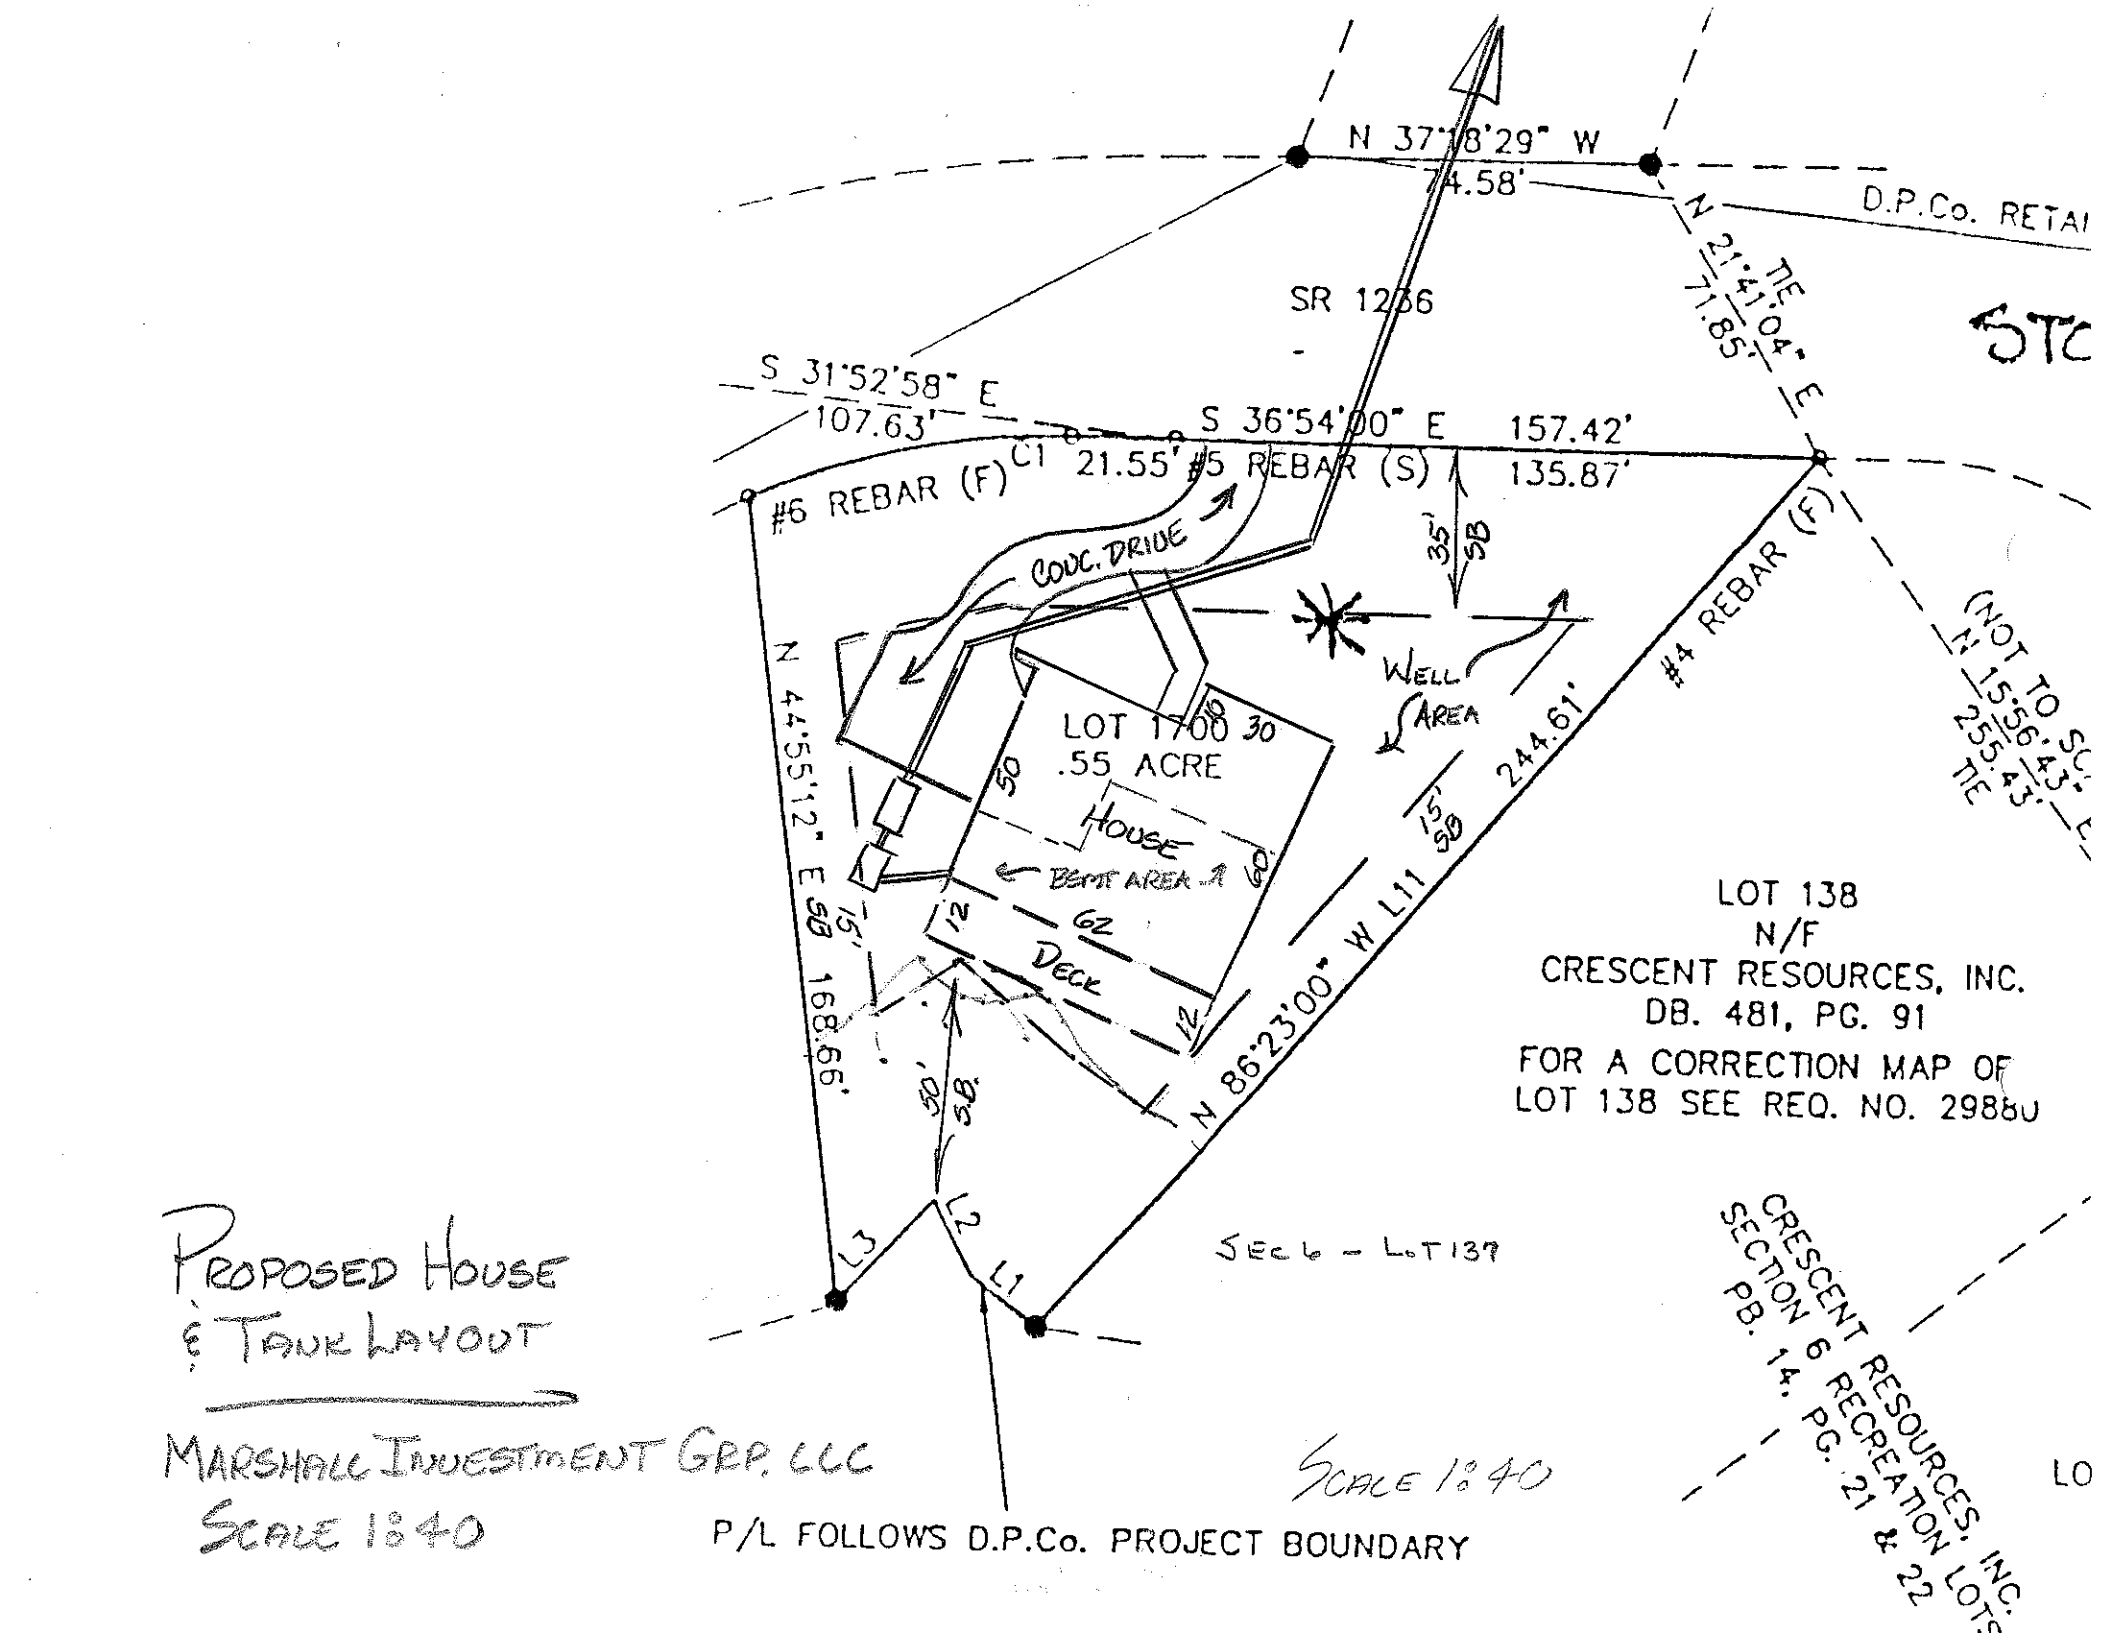


PROPOSED HOUSE
& TANK LAYOUT

MARSHALL INVESTMENT GRP. LLC

SCALE 1:40