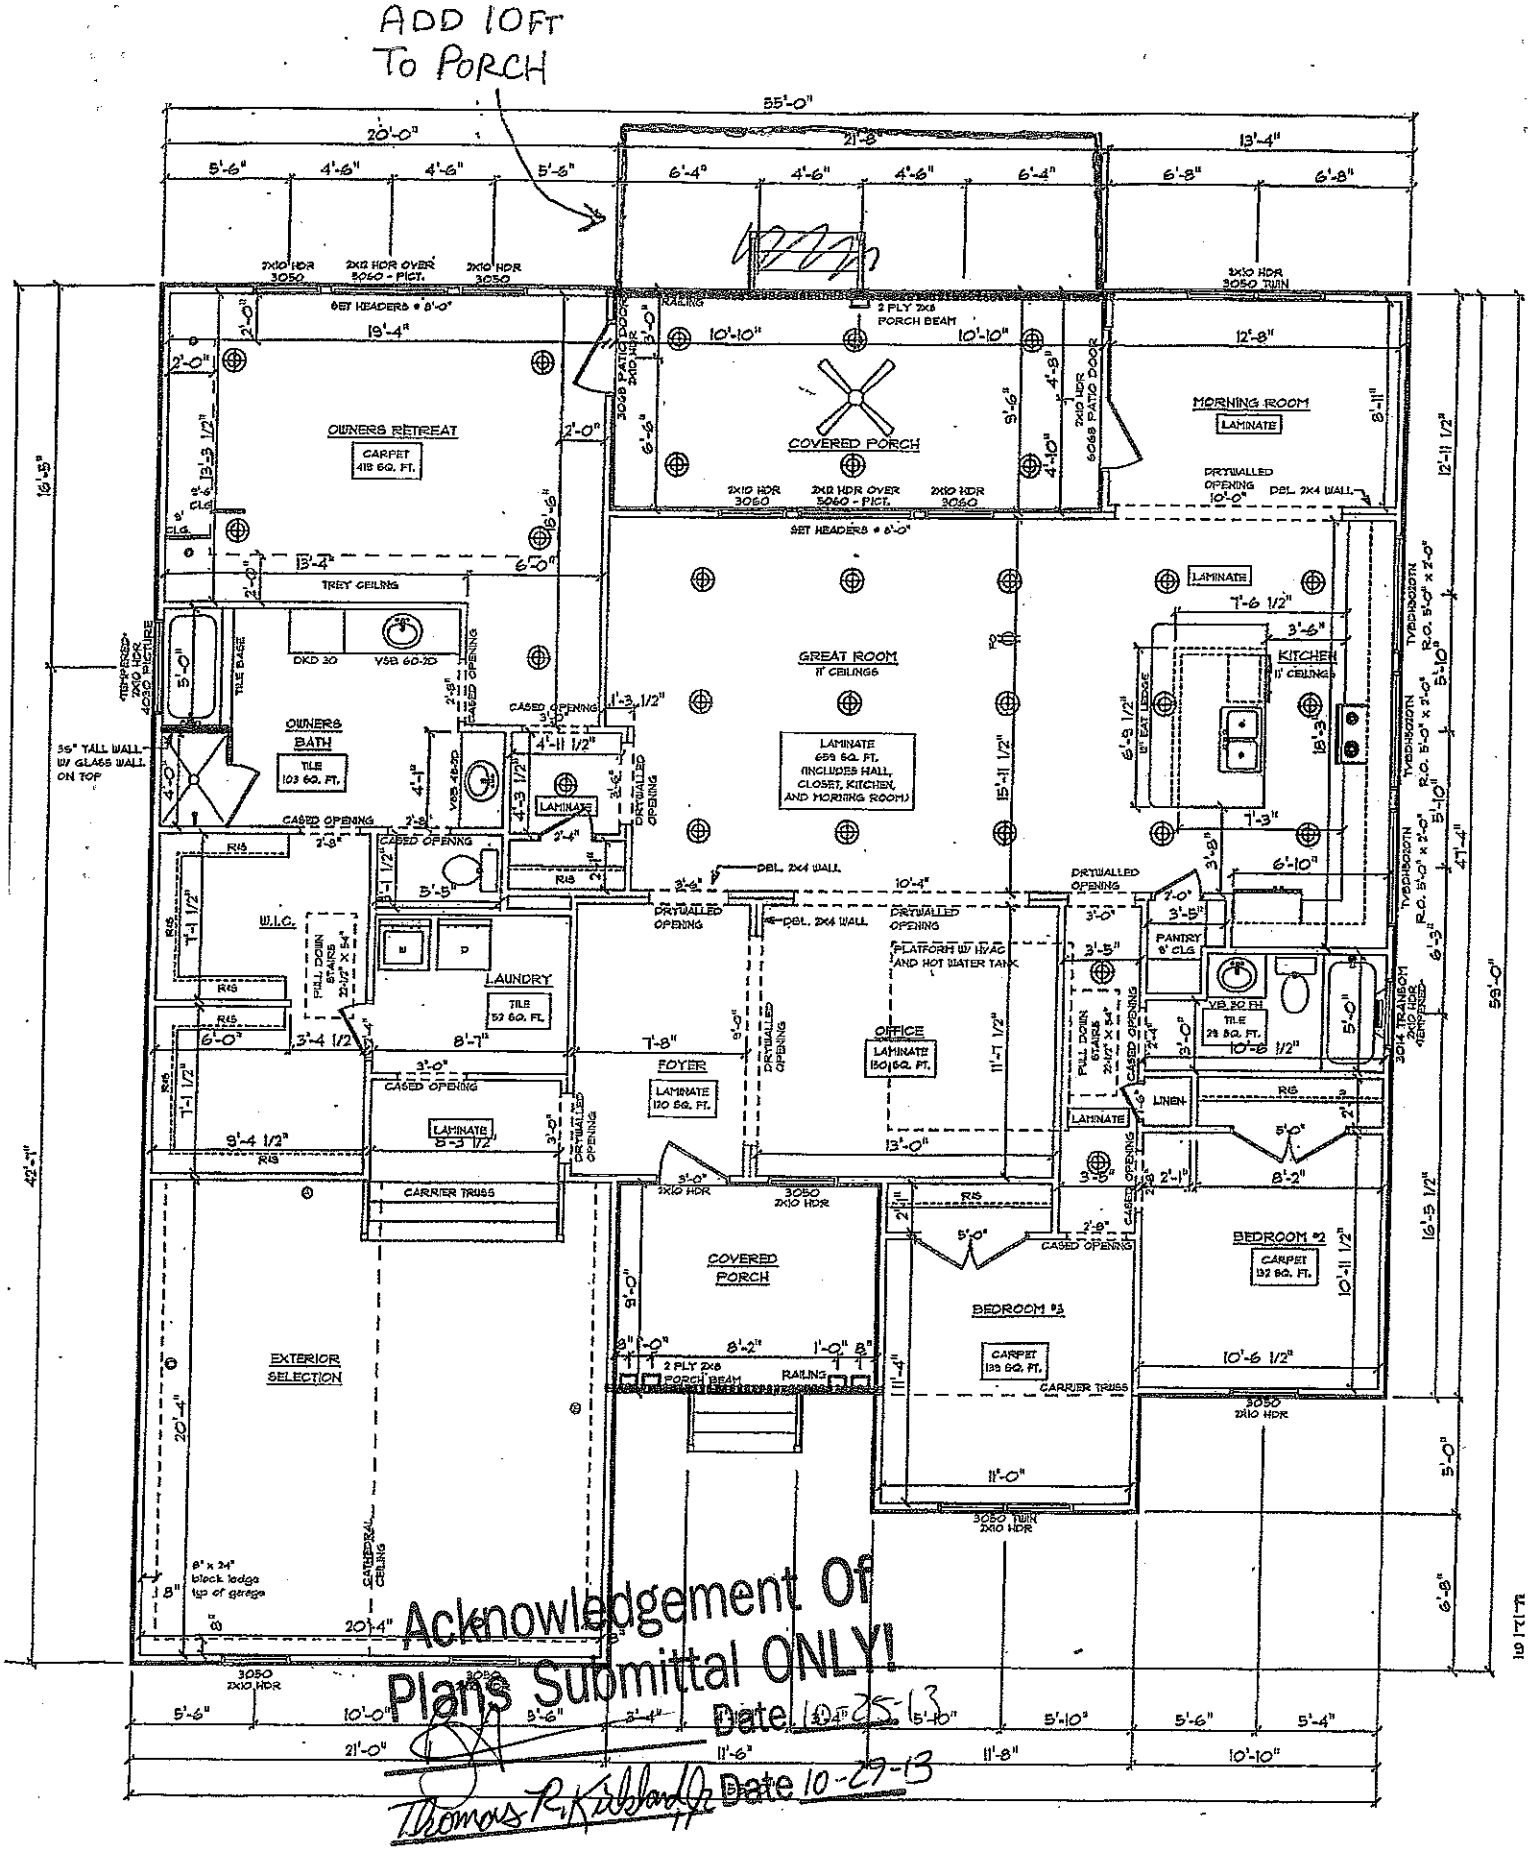

ADD 10FT
TO PORCH
55'-0"
20'-0"
21'-8"
13'-4"
OWNERS RETREAT
CARPET
418 SQ. FT.
COVERED PORCH
MORNING ROOM
LAMINATE
GREAT ROOM
11' CEILINGS
LAMINATE
655 SQ. FT.
(INCLUDES HALL,
CLOSET, KITCHEN,
AND MORNING ROOM)
KITCHEN
11' CEILINGS
OWNERS
BATH
TILE
103 SQ. FT.
LAUNDRY
TILE
52 SQ. FT.
FOYER
LAMINATE
120 SQ. FT.
OFFICE
LAMINATE
150 SQ. FT.
PANTRY
6' CLG
BEDROOM #2
CARPET
132 SQ. FT.
BEDROOM #3
CARPET
135 SQ. FT.
COVERED
PORCH
EXTERIOR
SELECTION
W.I.C.
LINEN
TREY CEILING
CARRIER TRUSS
2 PLY 2X8
PORCH BEAM
RAILING
DBL. 2X4 WALL
DRYWALLED
OPENING
CASED OPENING
SET HEADERS @ 8'-0"
PLATFORM W/ HVAC
AND HOT WATER TANK
35" TALL WALL
W/ GLASS WALL
ON TOP
8" x 24"
block ledge
top of garage
CATHEDRAL
CEILING
59'-0"
42'-1"
16'-5"
20'-4"
Acknowledgement Of
Plans Submittal ONLY!
Date 10-25-13
Thomas R. Kirkland Jr
Date 10-29-13