IREDELL COUNTY HEALTH DEPARTMENT *ENVIRONMENTAL HEALTH DIVISION*:

SITE PLAN WORKSHEET

SEE THE "SAMPLE SITE PLAN" BELOW. ***INCOMPLETE SITE PLANS WILL BE RETURNED TO YOU FOR COMPLETION AND MAY RESULT IN A DELAY IN THE ISSUANCE OF YOUR SEPTIC SYSTEM PERMIT!!!***

Place an (X) beside each item as you complete the site plan:

✓ Property Line measurements are clearly identified... **✓ All proposed structures are indicated...**

SHOW: proposed house or business footprint, wells, water lines, patios, pools and decks, and any other item that will occupy space on the site


✓ Front and side setbacks from property line... **✓ Preferred driveway location and configuration, preferred well location...**

✓ Area you prefer your septic system to be placed... **✓ North arrow, or other sufficient indicator of direction...**

Circle N/A on the following if appropriate:

____ Location of septic systems and wells within 100' of your property.. (N/A)

____ Location of easements and rights of ways on your property.. (N/A) **____ Location of any designated wetlands on the property.. (N/A)**

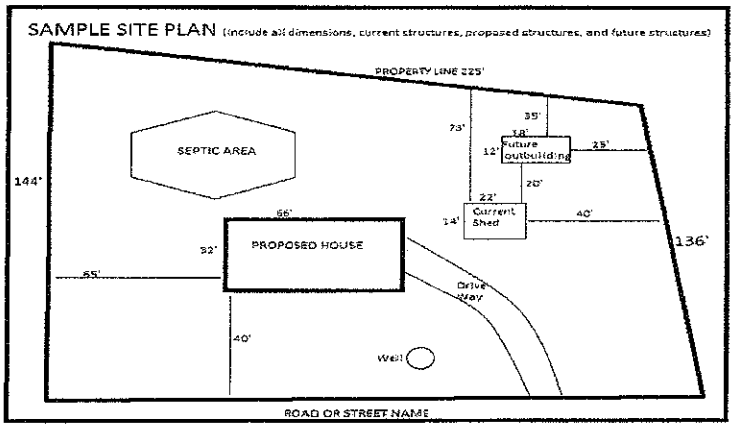

USE THIS SPACE TO DRAW YOUR SITE PLAN


See attached Site Plan

Signature: Emma Belt

REQUIRED **property owner or owner's legal representative signature.**

07/30/15

DATE

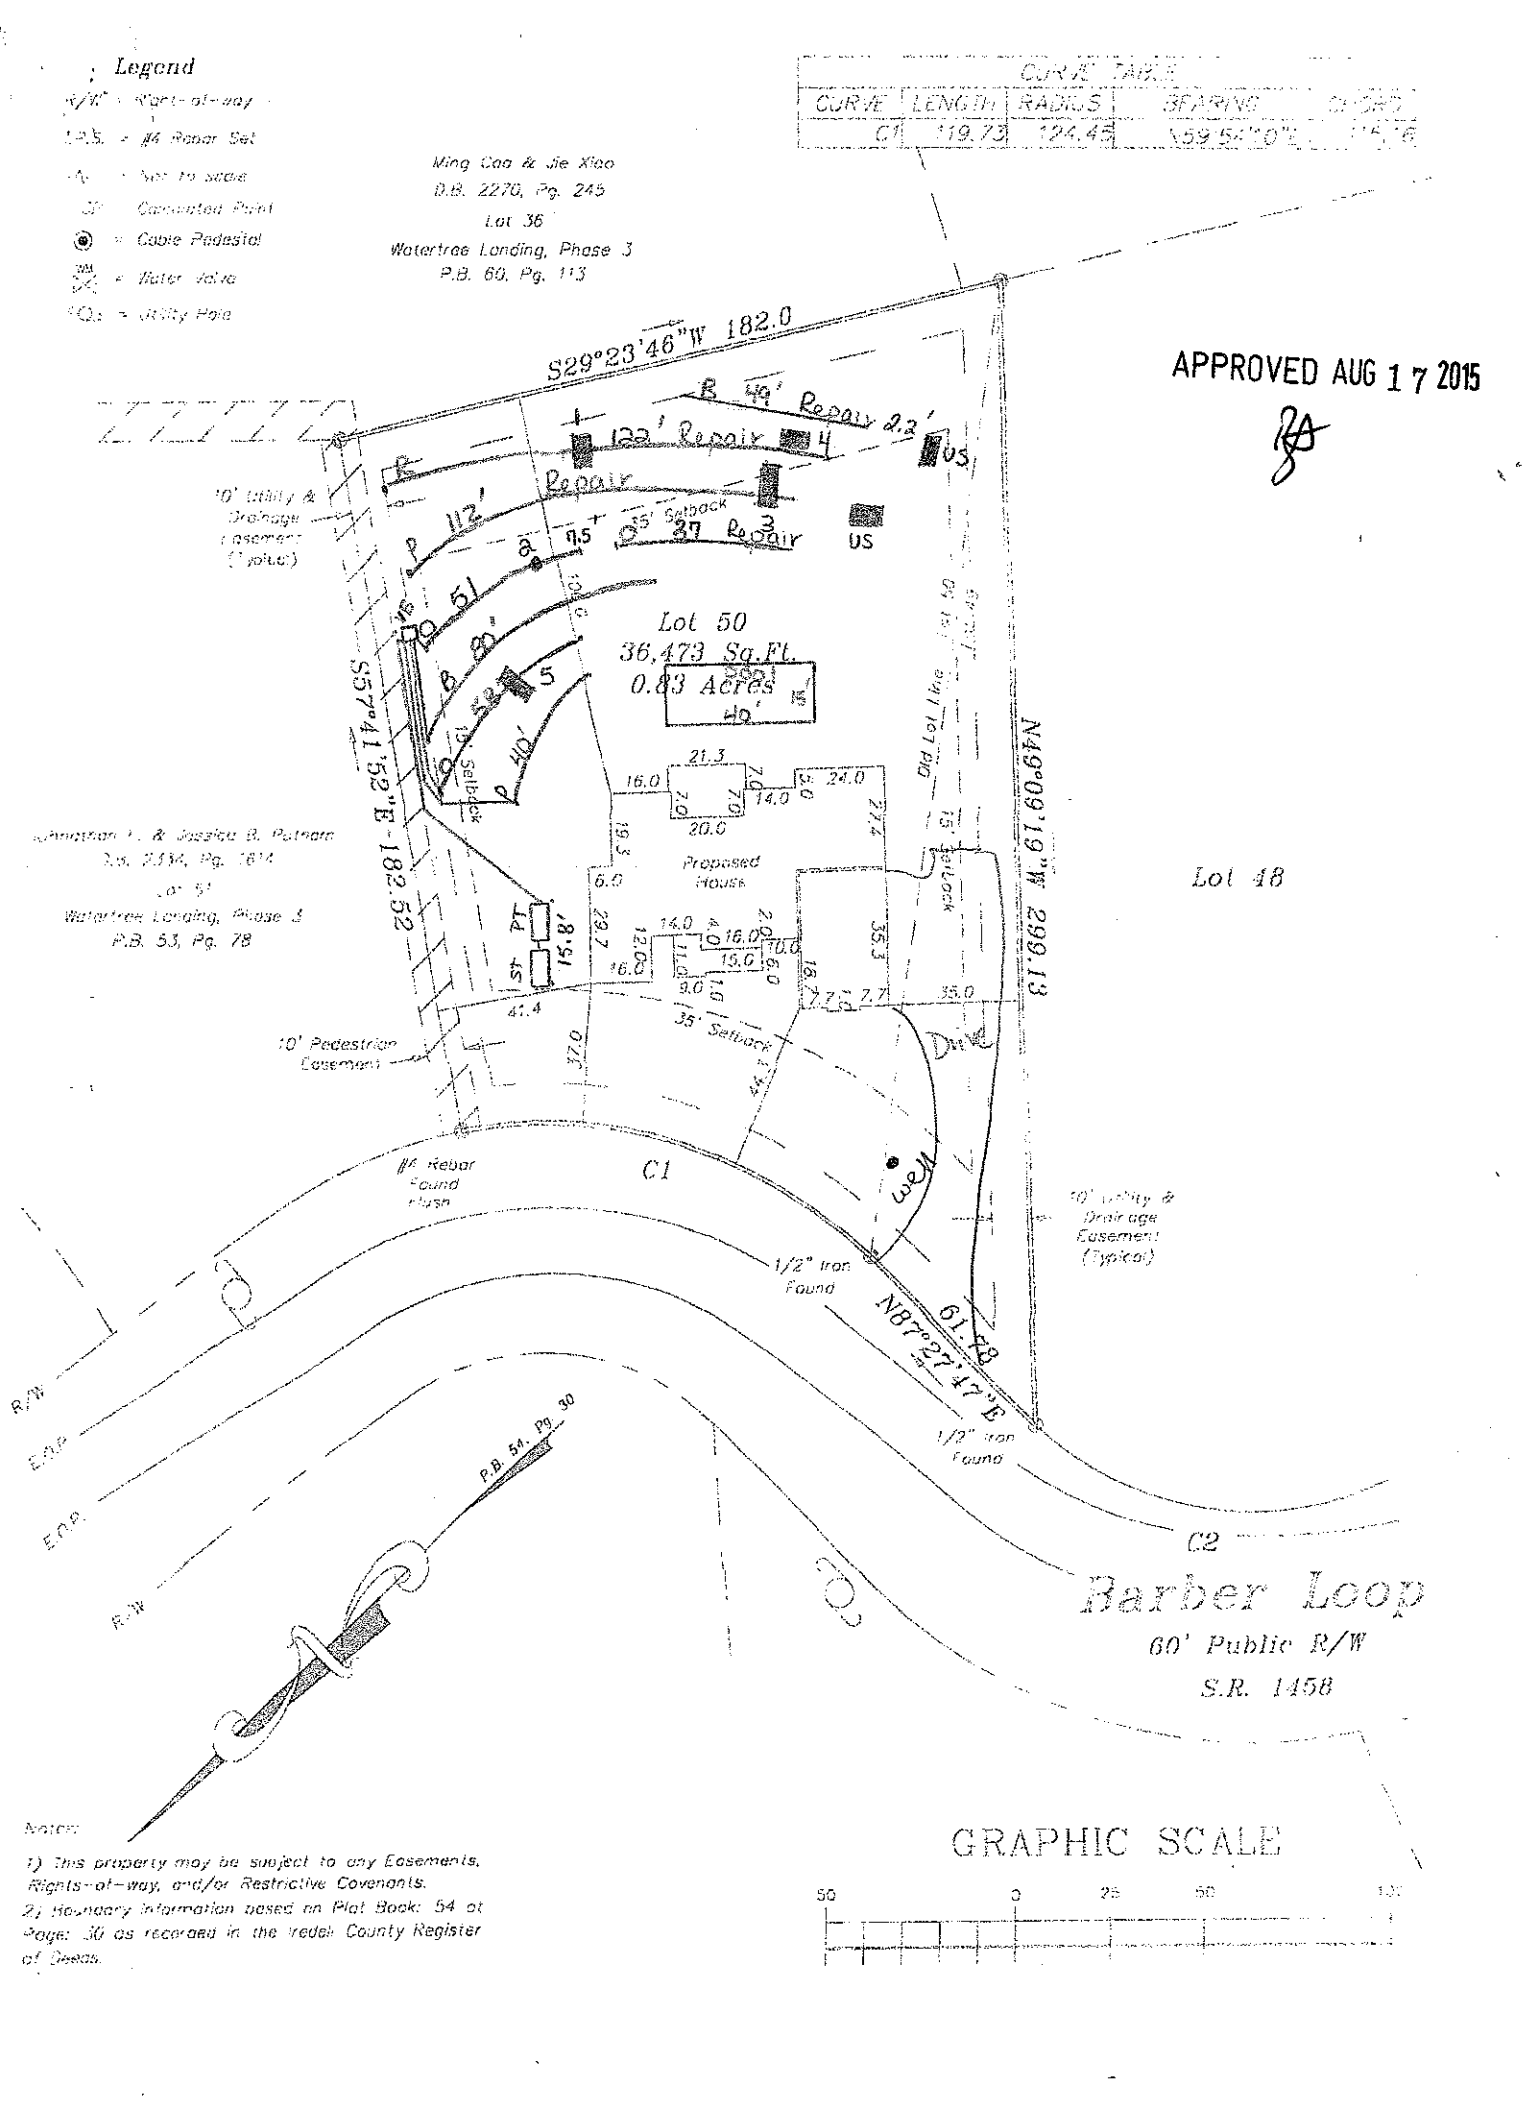

Notes:

1) This property may be subject to any Easements, Rights-of-way, and/or Restrictive Covenants.
2) Boundary information based on Plat Book: 54 at Page: 30 as recorded in the Iredell County Register of Deeds.