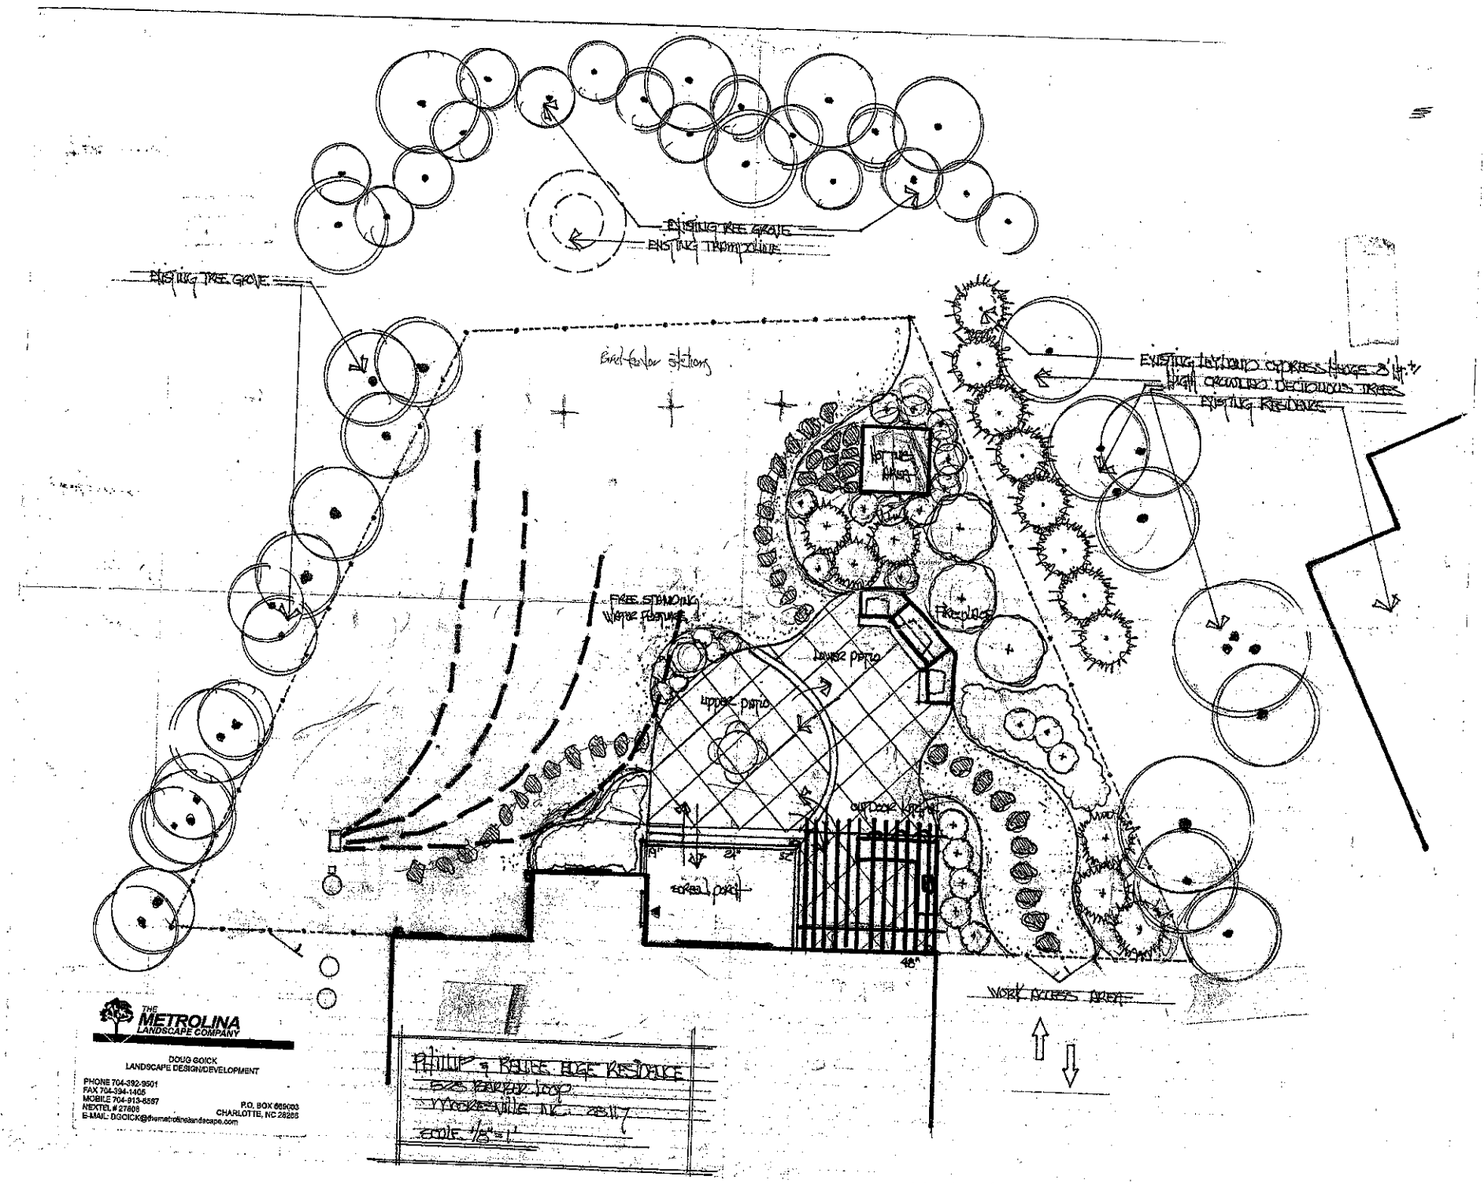

EXISTING TREE GROVE
EXISTING TRAMPOLINE
EXISTING TREE GROVE
EXISTING ITALIAN CYPRESS HEDGE 8' HT.
HIGH CROWNED DECIDUOUS TREES
EXISTING FENCE
FREE STANDING
WATER FEATURE
LOWER PATIO
UPPER PATIO
FIREPLACE
OUTDOOR KITCHEN
WORK ACCESS AREA
THE METROLINA LANDSCAPE COMPANY
DOUG GOICK
LANDSCAPE DESIGN/DEVELOPMENT
PHONE 704-892-9901
FAX 704-394-1405
MOBILE 704-913-5597
NEXTEL # 27808
P.O. BOX 669093
CHARLOTTE, NC 28265
E-MAIL: DGOICK@themetrolinalandscape.com
PHILLIP & KELLEE RICE RESIDENCE
525 TARRAH LOOP
MOORESVILLE NC. 28117
SCALE: 1/8"=1'