IREDELL COUNTY HEALTH DEPARTMENT


ENVIRONMENTAL HEALTH DIVISION

PAGE 2: ***SITE PLAN WORKSHEET***

SEE THE "SAMPLE SITE PLAN" BELOW. ***INCOMPLETE SITE PLANS WILL BE RETURNED TO YOU FOR COMPLETION AND MAY RESULT IN A DELAY IN THE ISSUANCE OF YOUR SEPTIC SYSTEM PERMIT!!!***

Place an (X) beside each item as you complete the site plan:

- ( ) Property Line measurements are clearly identified
- ( ) All proposed structures are indicated
- ( ) Front and side setbacks from property line
- ( ) Preferred driveway location and well location
- ( ) Area you prefer your septic system to be placed
- ( ) North arrow, or other sufficient indicator of direction

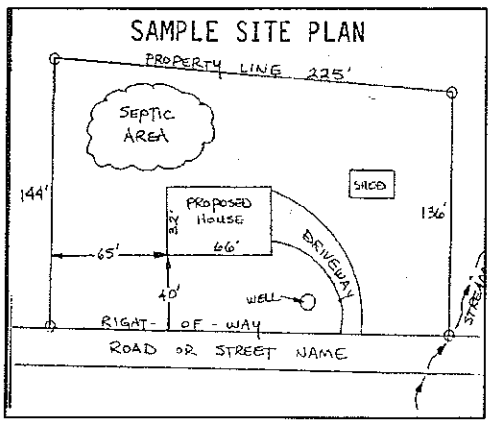

Circle N/A on the following if appropriate:

Location of septic systems and wells within 100' of your property	N/A
Location of easements and rights of ways on your property	N/A
Location of any designated wetlands on the property	N/A

USE THIS SPACE TO DRAW YOUR SITE PLAN

Show: proposed house or business footprint, wells, water lines, patios, pools and decks, and any other item that will occupy space on the site


See septic permit

Signature: Jen D McHunt

Property owner or owner's legal representative signature (SIGNATURE REQUIRED)

9 Oct 15

DATE

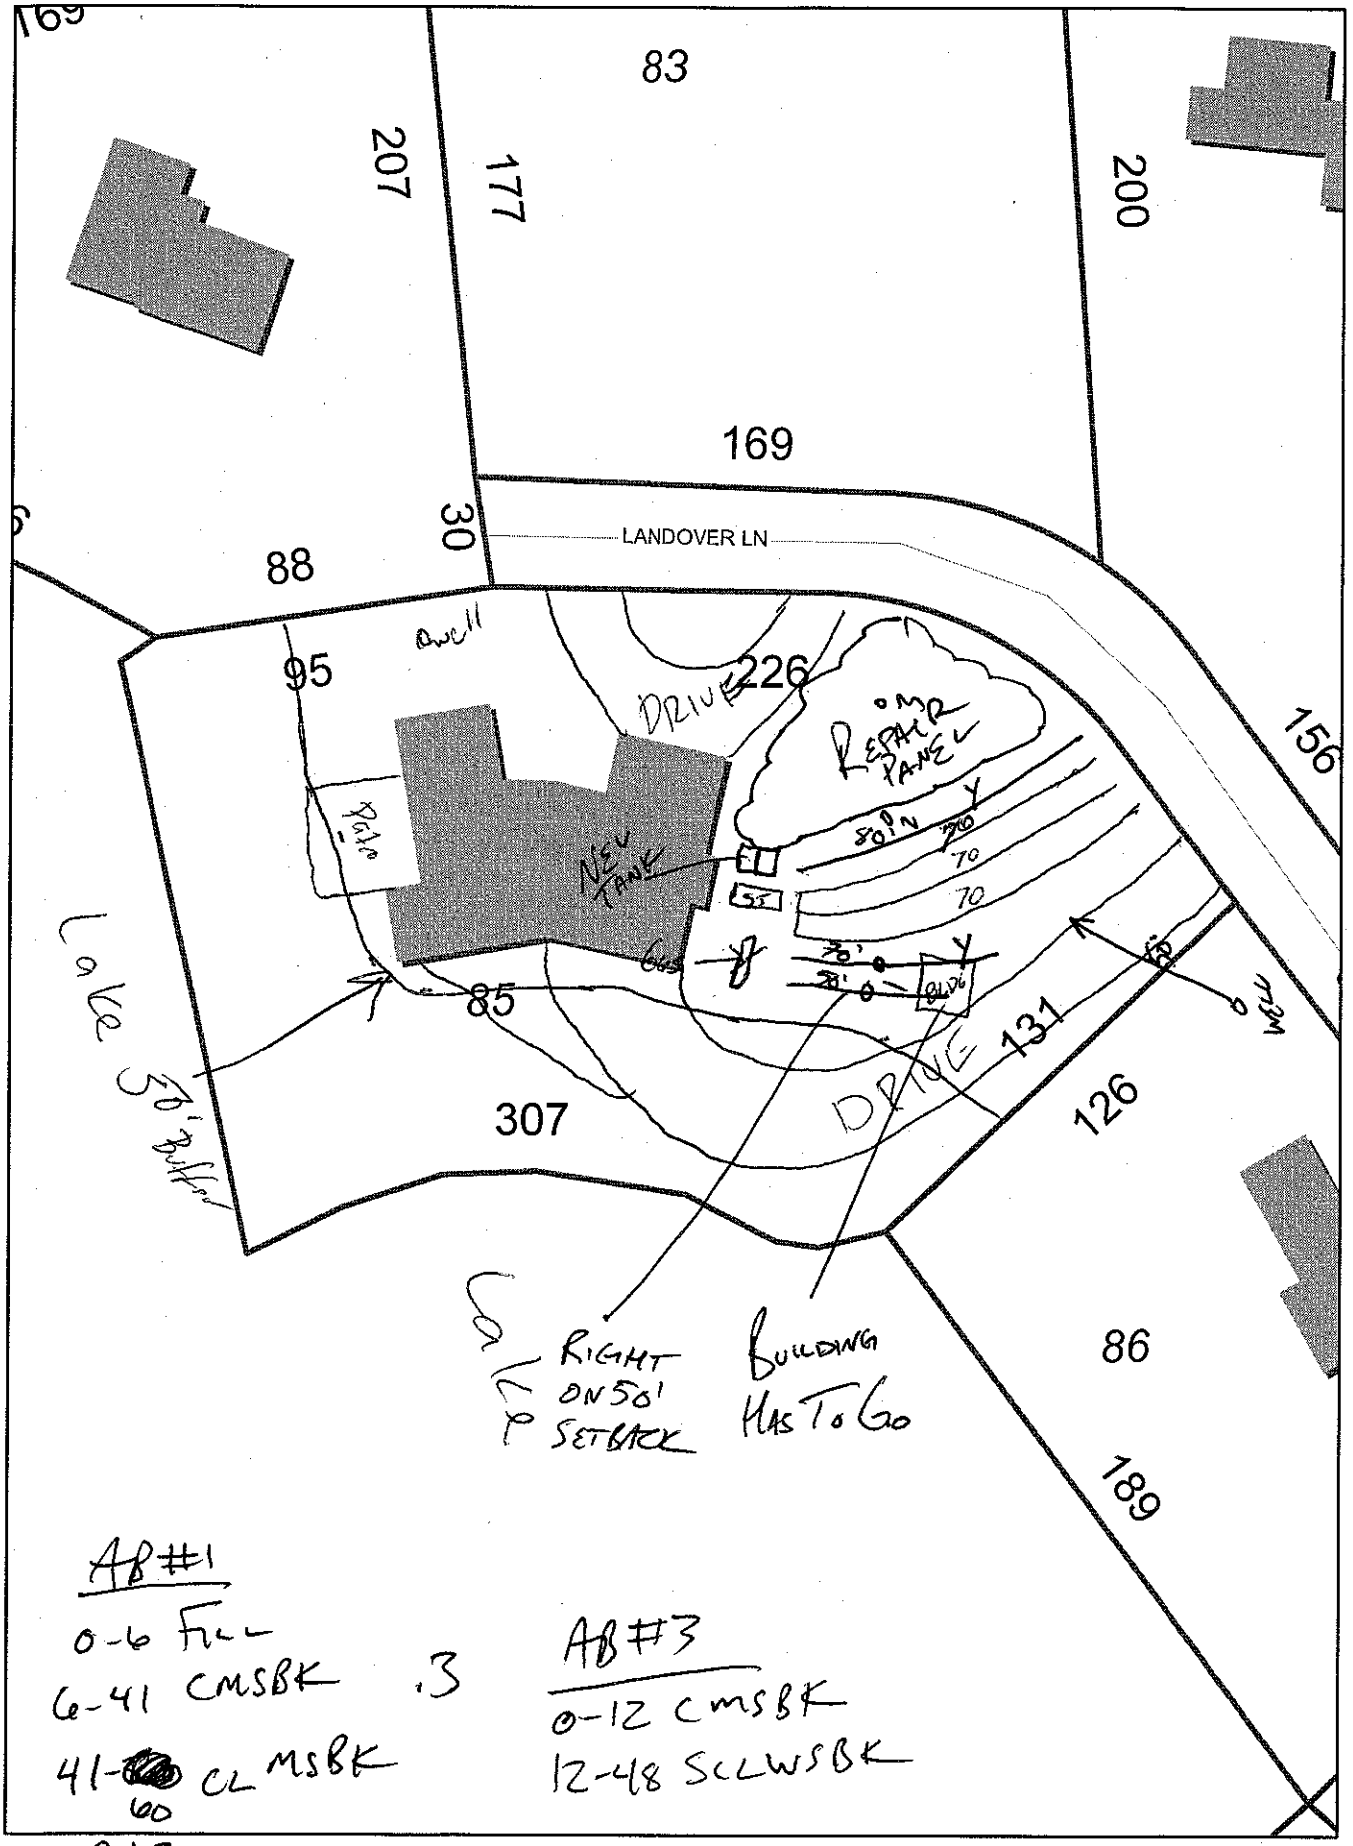
169
83
207
177
200
169
30
LANDOVER LN
88
95
well
DRIVE
226
REPAIR PANEL
156
Patio
NEW TANK
GS
50' N
70
70
85
131
DRIVE
126
307
Lake
50' Buffer
Lake
RIGHT ON 50' SETBACK
BUILDING HAS TO GO
86
189
AB#1
0-6 FILL
6-41 CMSBK
41-60 CLMSBK
AB#2
0-38 CMSBK
38-48 CLMSBK
AB#3
0-12 CMSBK
12-48 SCLWSBK
1 inch = 50 feet