IREDELL COUNTY HEALTH DEPARTMENT

Statesville Office (704) 878-5305 Mooresville Office (704) 660-3625 PERMIT # 206909 ✓

IMPROVEMENT PERMIT / AUTHORIZATION TO CONSTRUCT / OPERATION PERMIT / EXISTING SYSTEM

PIN # 4616-99-9343

APPLICANT: MARK INGLE APPLICANT ADDRESS: 110 E. MAIN ST. LINCOLNTON NC


SITE ADDRESS: 638 LAKEVIEW SHORES RD. PHONE: 704-634-0849 ALT. PHONE:

SITE DIRECTIONS: BSR, TR MCKENDREE, TR LAKEVIEW, TL ABOTT, TL LAKEVIEW SHORES, ON R

SUBDIVISION: CLET SECTION: 8 LOT # 246 LOT AREA: 1.31 AC DESIGN FLOW: 480 L.T.A.R.: .3

Septic Tank 1000 (gal)	STB INFILTRATOR	Date	☒ New System ☐ Repair ☐ Expansion	System Type: I II (III) IV V VI	☒ Residence	No. Bedrooms 4	Water Supply
Pump Tank (gal)	PT	Date	System Description: 25% REDUCTION		☐ Business	No. Persons	☒ Private
Pump Make	Model	Serial #	Repair System Description: PANEL BLOCK		☐ Other	No. Employees	☐ Public
# Nitrification Fields 1	# Lines 8	Linear Ft: 400'	Maintenance Agreement Required: ☐ YES ☒ NO		☐ Slab	☐ Crawl Space	☐ Community
Trench Width 36"	Max. Trench Bottom Depth 36"	Gravel Depth —	☒ GRAVITY ☐ PRESSURE		☒ Basement w/plumbing		☐ Basement w/o plumbing

Comments / Conditions:

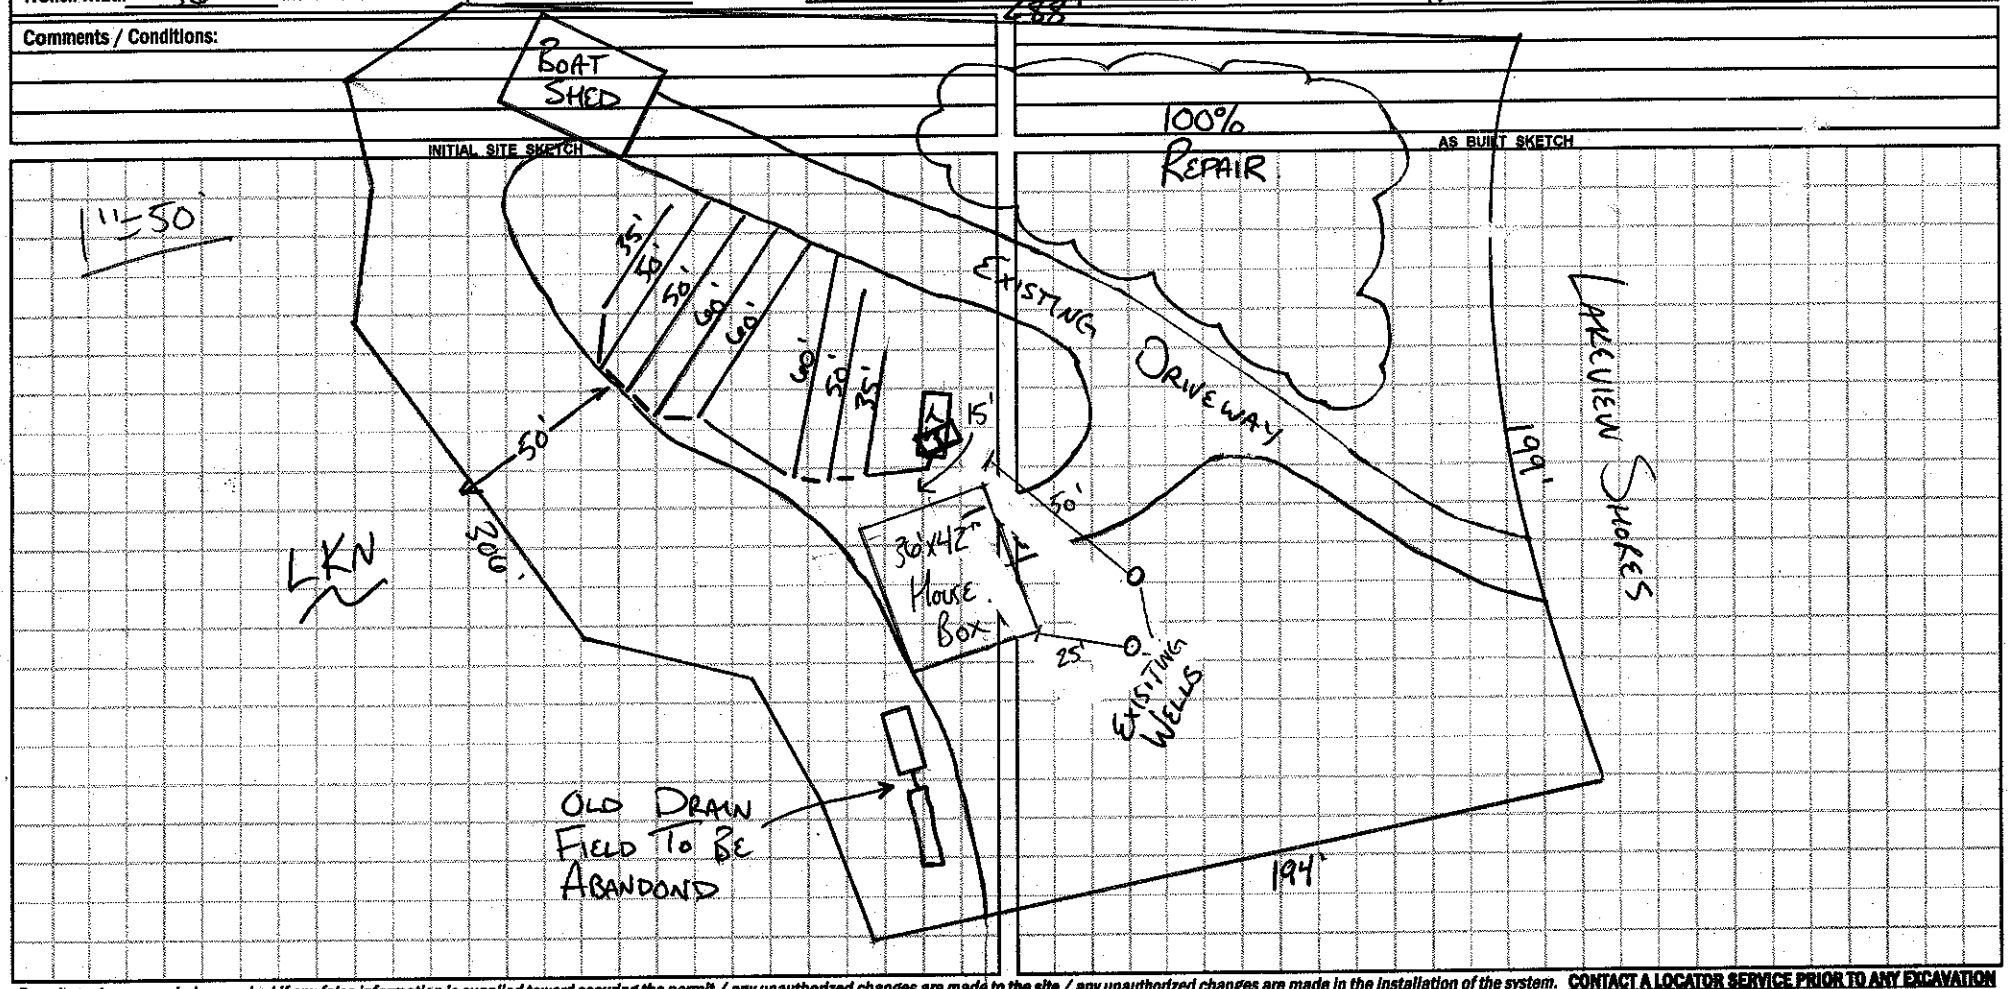

Permit can be suspended or revoked if any false information is supplied toward securing the permit / any unauthorized changes are made to the site / any unauthorized changes are made in the installation of the system. **CONTACT A LOCATOR SERVICE PRIOR TO ANY EXCAVATION**

☐ **IMPROVEMENT PERMIT** *with plat valid without expiration.* ☒ **IMPROVEMENT PERMIT** *with site plan valid for 60 mos.* ☒ **AUTHORIZATION TO CONSTRUCT** *valid for period equal to IMPROVEMENT PERMIT--not to exceed 60 mo.*

Owner / Applicant Signature: Date: 1-08-15 Installed by: RODDY LONG

IMPROVEMENT PERMIT by: APPROVED JAN 06 2014 Date: OPERATION PERMIT by: APPROVED JUL 09 2015 Date:

AUTHORIZATION TO CONSTRUCT by: Date: JAN-8-14 Existing System Inspected by: Date:

Health Dept. Copy - WHITE Applicant (Final Approval) - YELLOW Applicant (Conditional Approval) - PINK