
Acknowledgement Of
Plans Submittal ONLY!
Date 9-14
Date

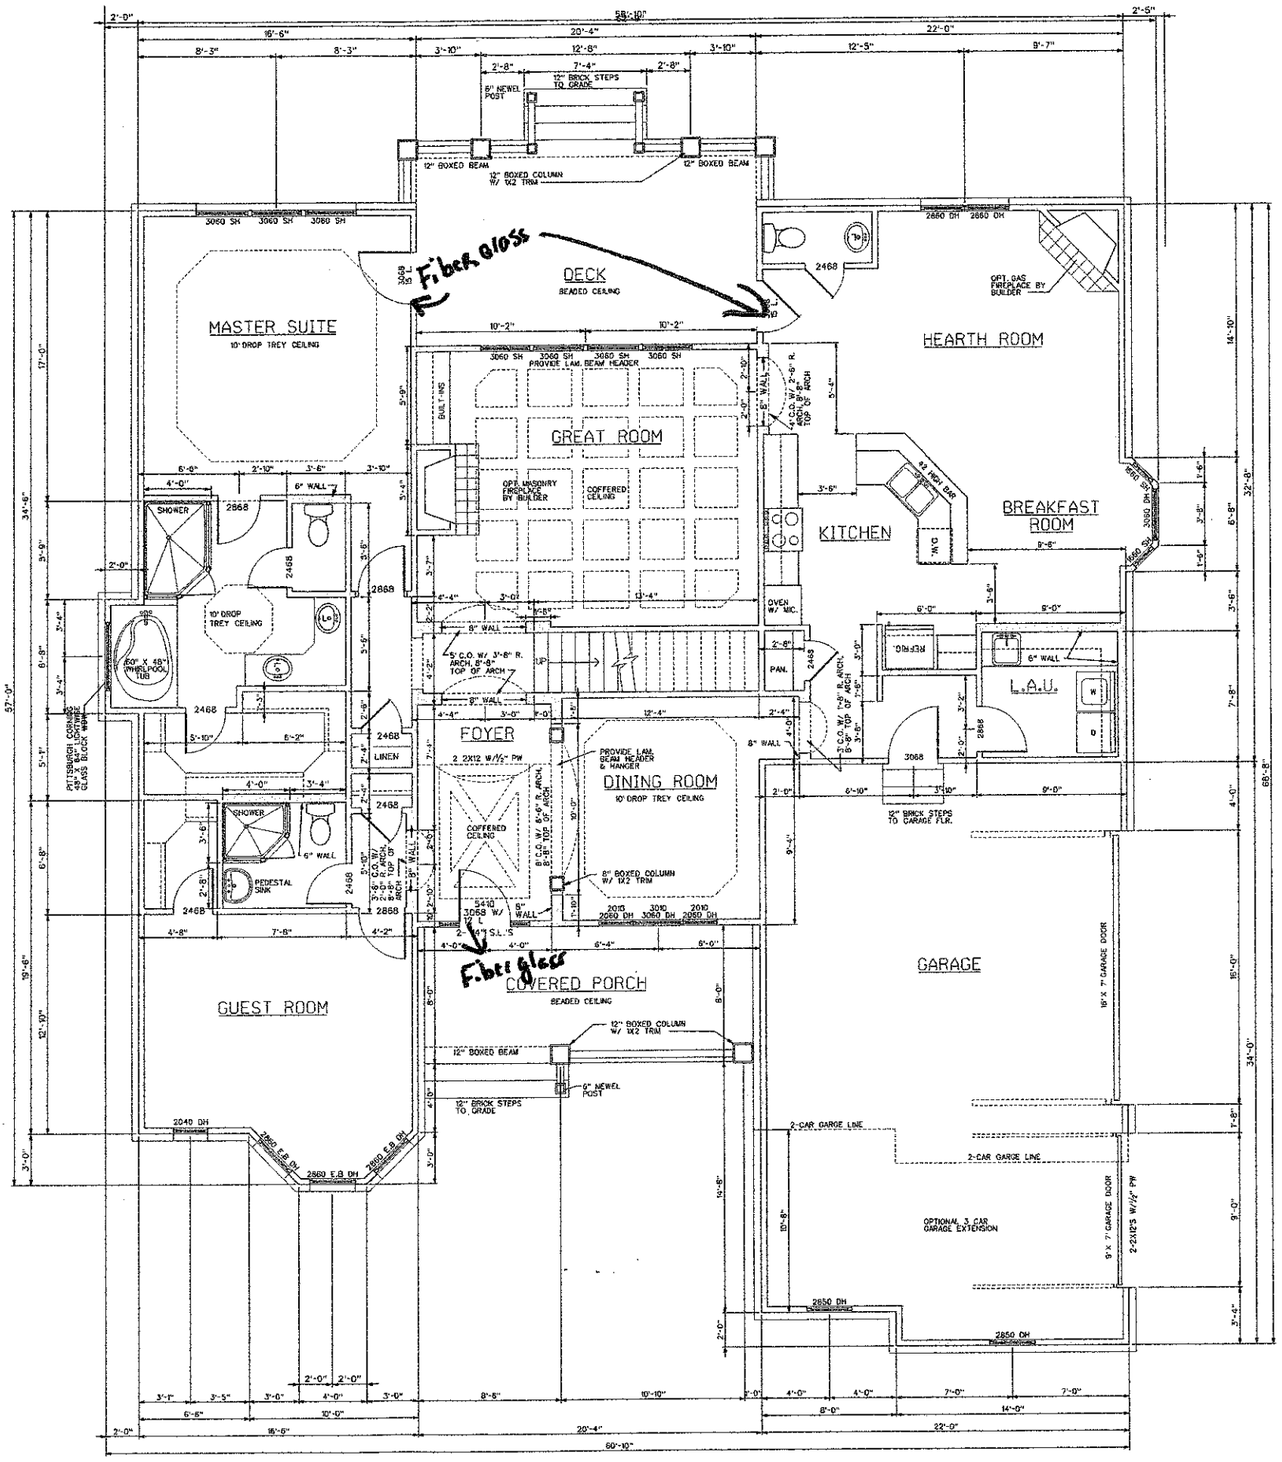

FIRST FLOOR PLAN
¼"=1'-0"

Wilber Associates
Architecture / Planning
P.O. Box 428 - 20044 N. Zion St.
Cornelius, N.C. 28031
704-892-3633

NOTE
This drawing is property of the firm, Wilber Associates. Reproduction or reuse in part or in whole without written permission is forbidden.

SEAL

TITLE

PLANS FOR
PRIVATE RESIDENCE
QUINTON GANDY


COMM. NO. 1240
DATE 8/29/12
REVISIONS

SHEET
A-1
OF
5

Acknowledgement Of
Plans Submittal ONLY!

_____ Date 9-14

_____ Date _____

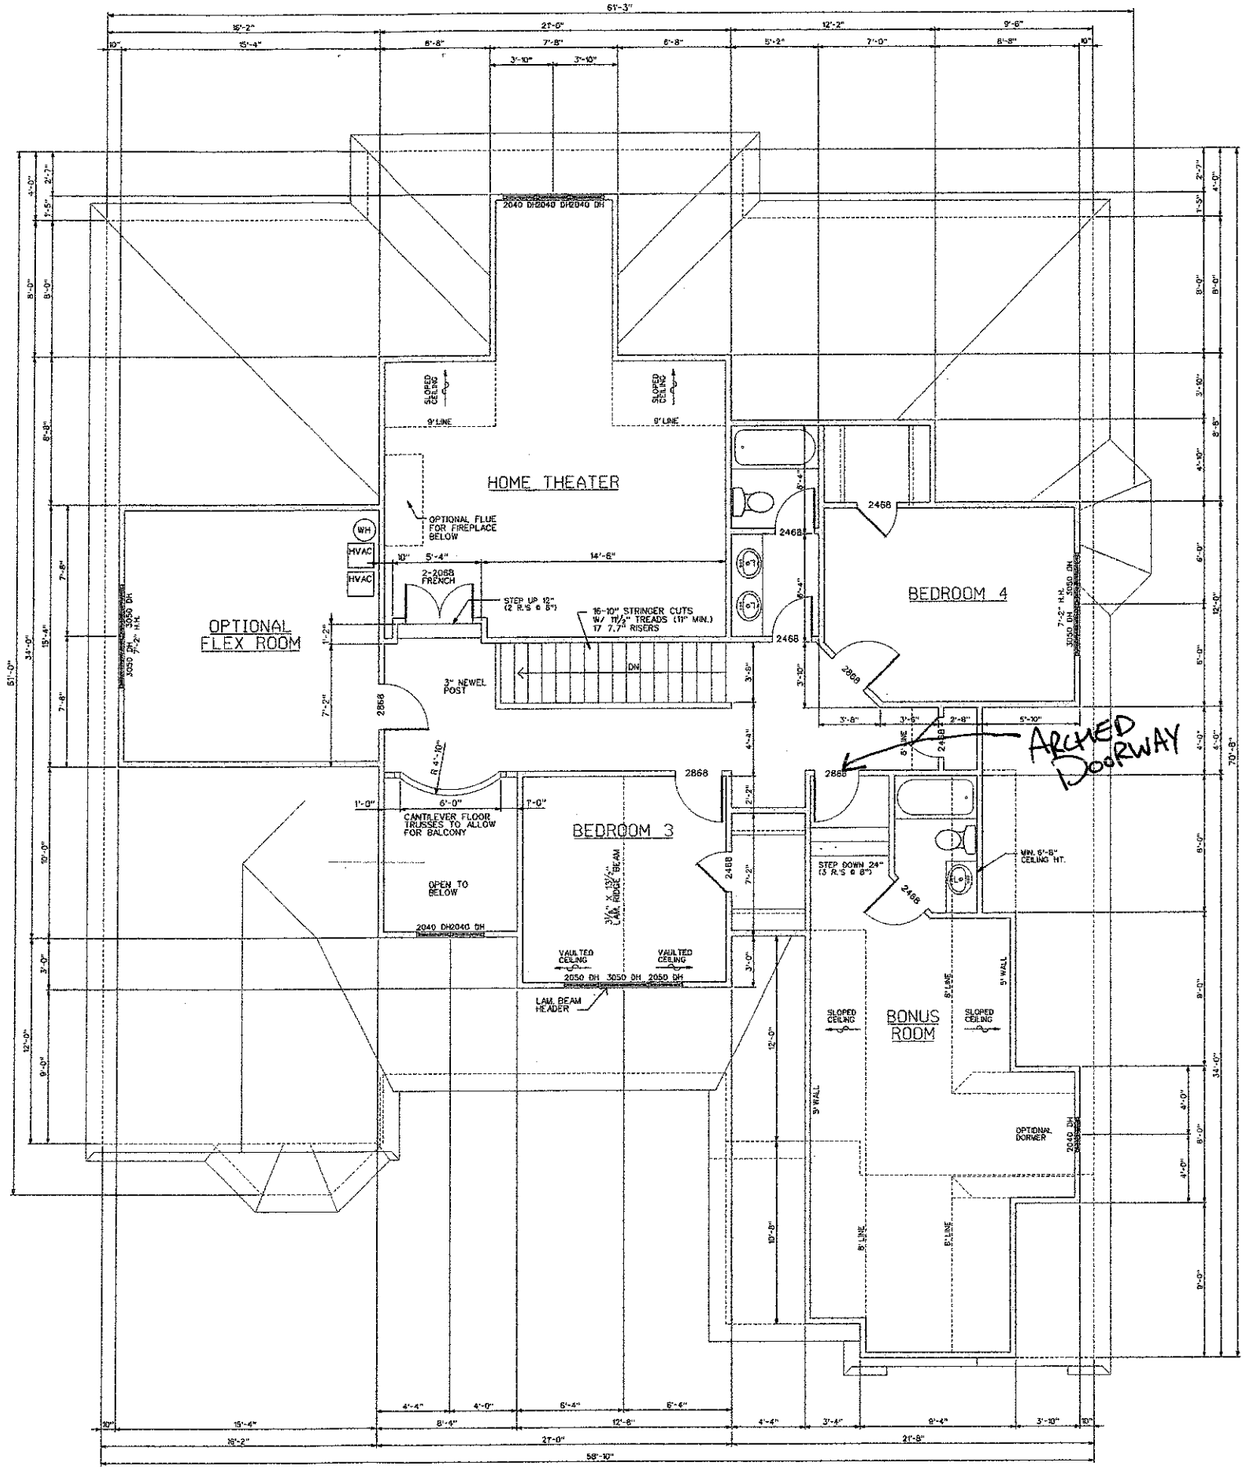

SECOND FLOOR PLAN
1/4"=1'-0"

Wilber Associates
Architecture / Planning
P.O. Box 426 - 20044 N. Zion St.
Cornelius, N.C. 28031
704-892-5633

NOTE
This drawing is property of the firm, Wilber Associates. Reproduction or reuse in part or in whole without written permission is forbidden.

SEAL

TITLE

PLANS FOR
PRIVATE RESIDENCE
QUINTON GANDY

COMM. NO. 1240
DATE 8/29/12
REVISIONS

SHEET
A-2
OF
5