


Acknowledgement Of
Plans Submittal ONLY!
Judy Mehlll Date 2-2-06
ABJ Date 2-2-06

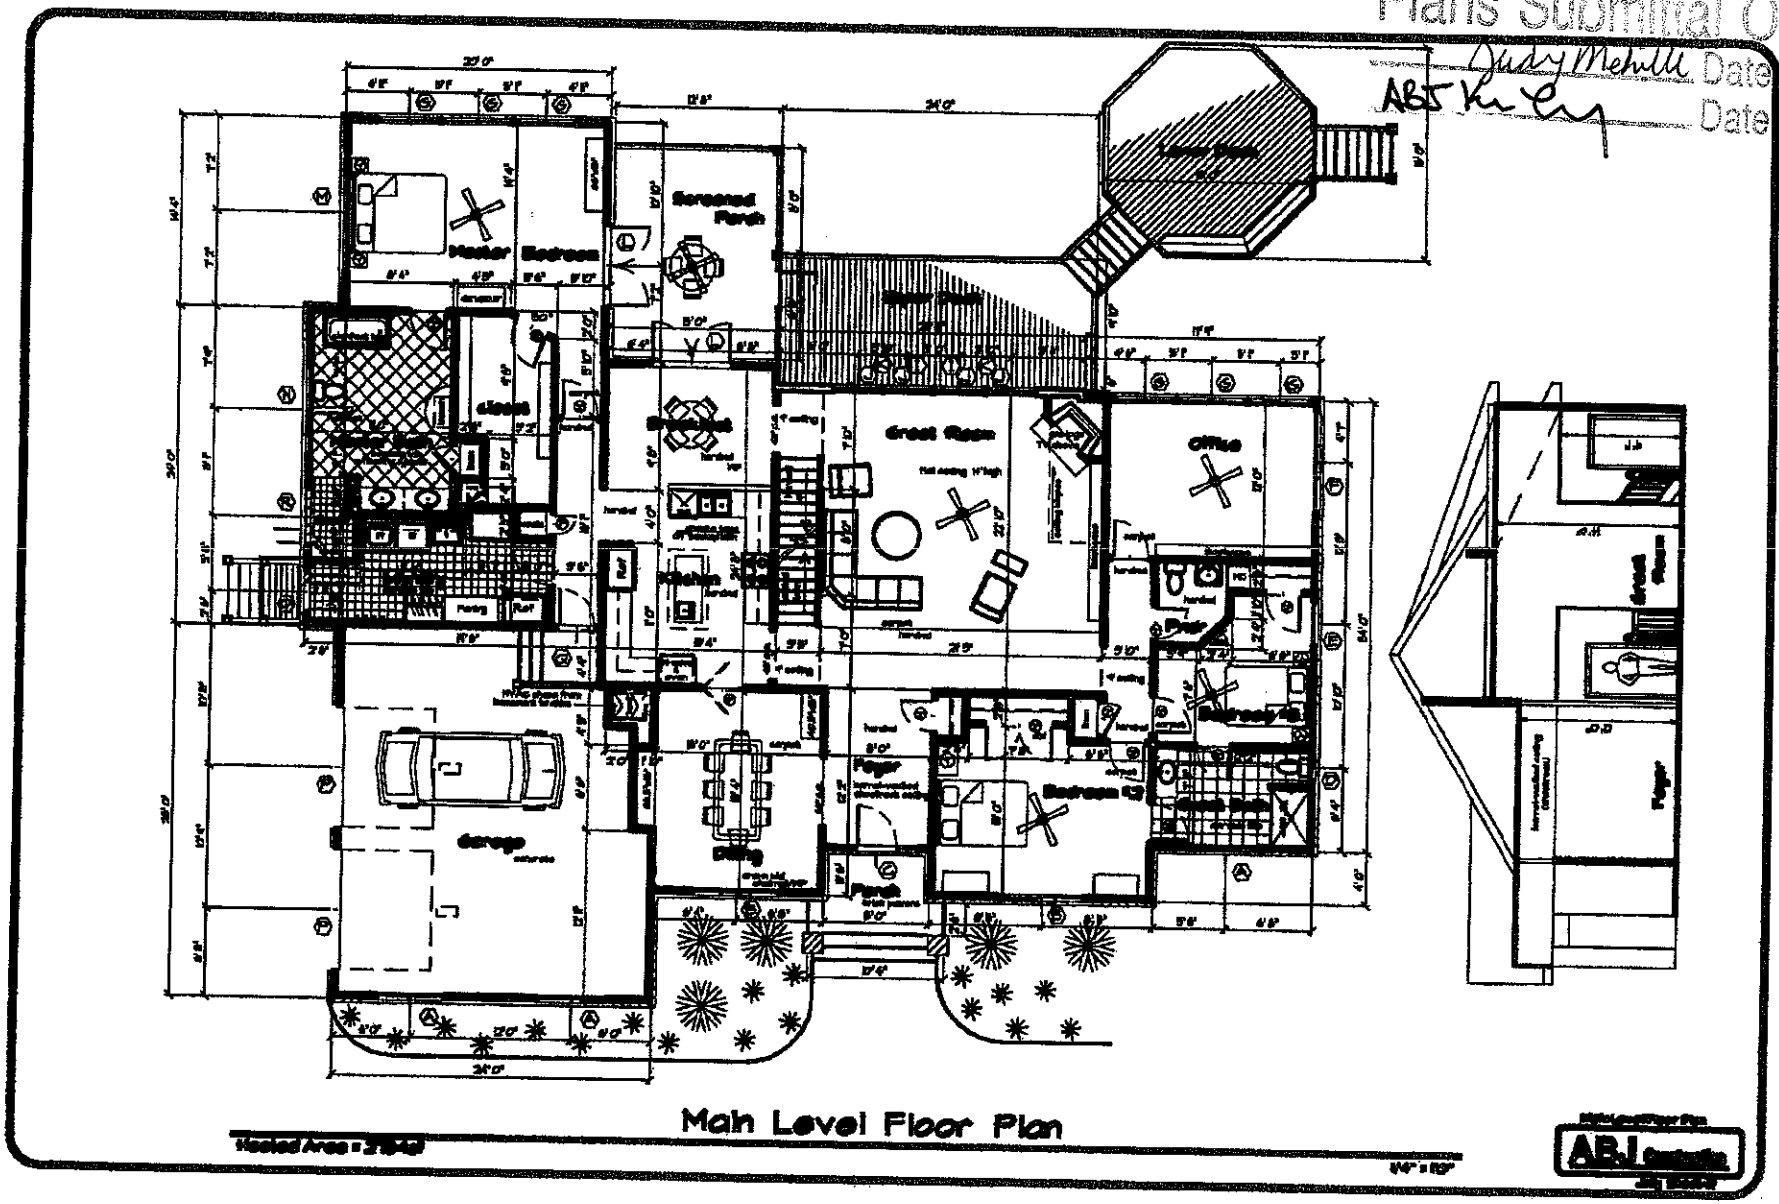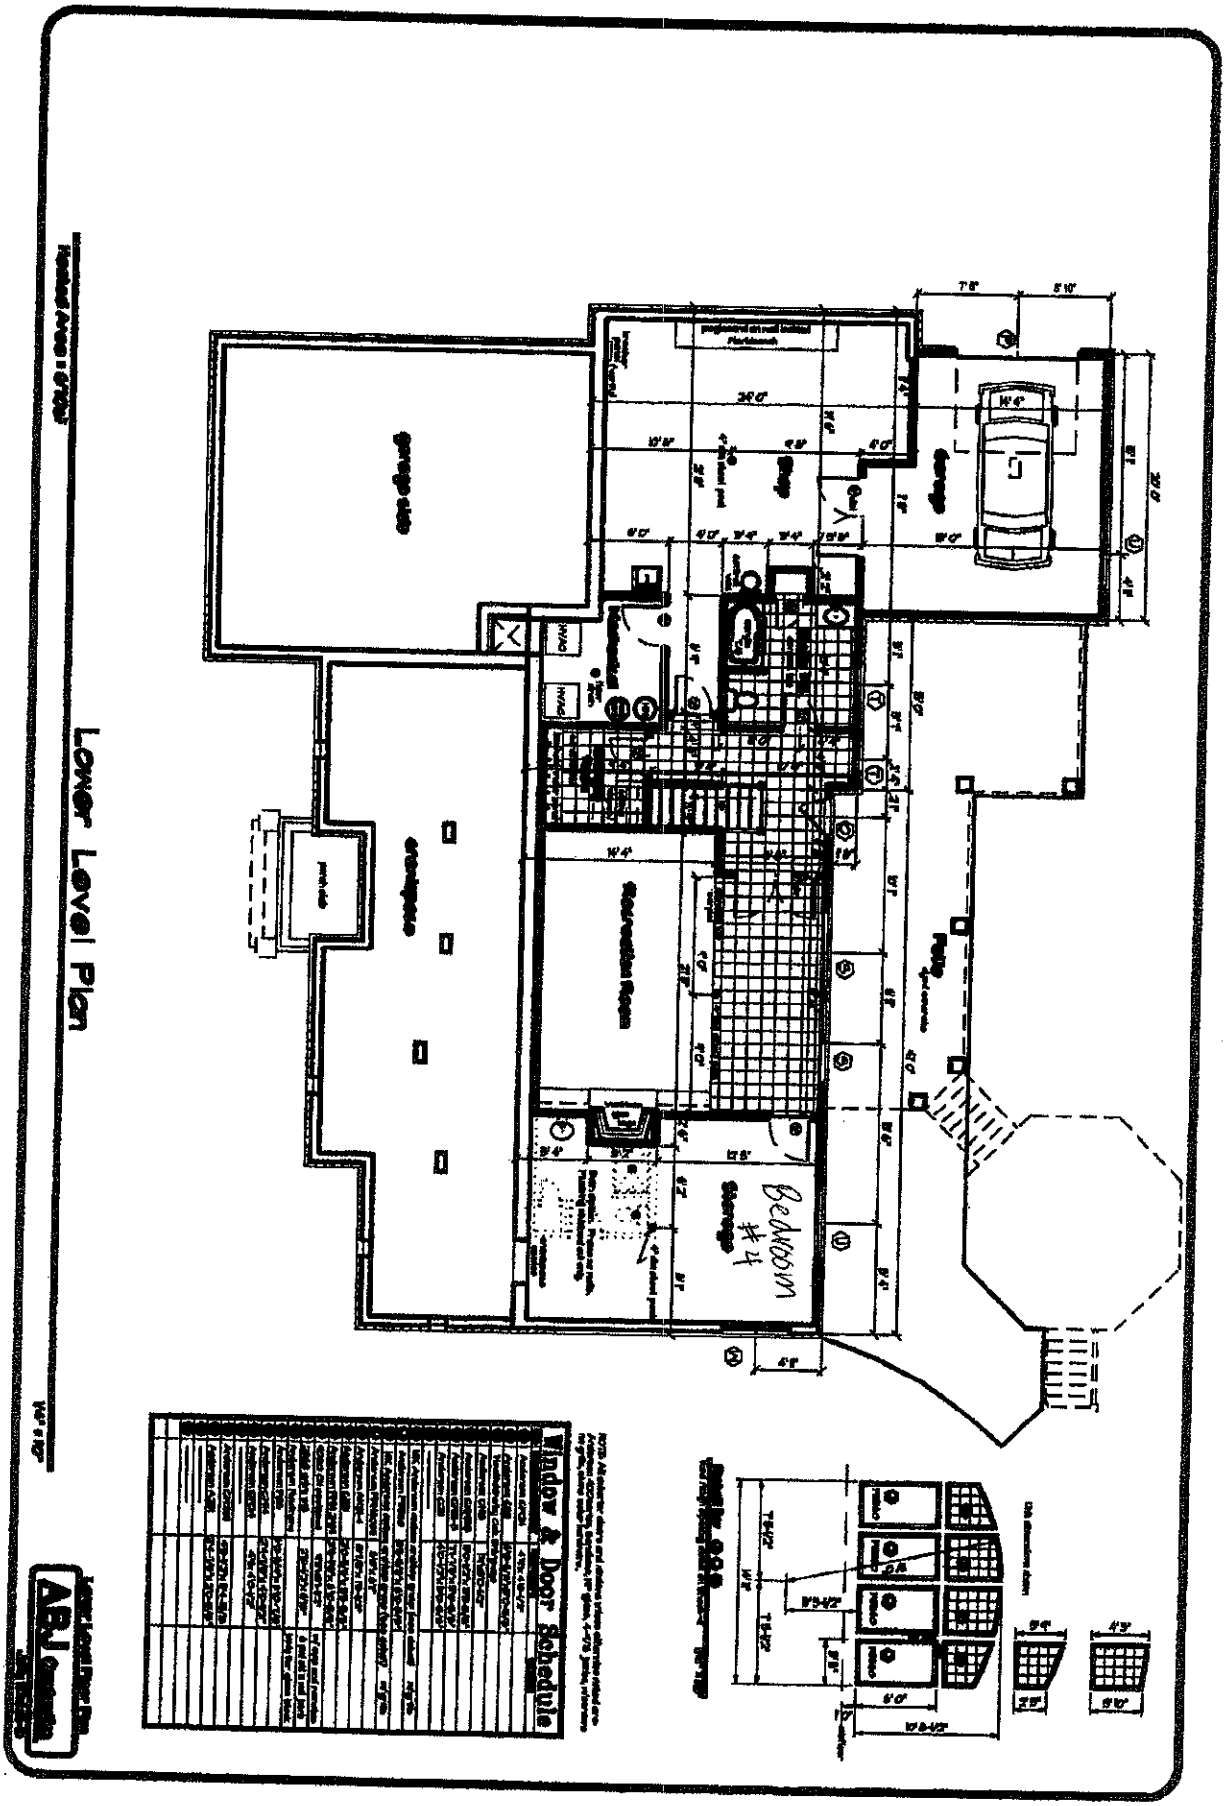

Main Level Floor Plan


Lower Level Plan
garage slab
Storage
Entertainment Room
Bedroom #4
Storage
Window & Door Schedule

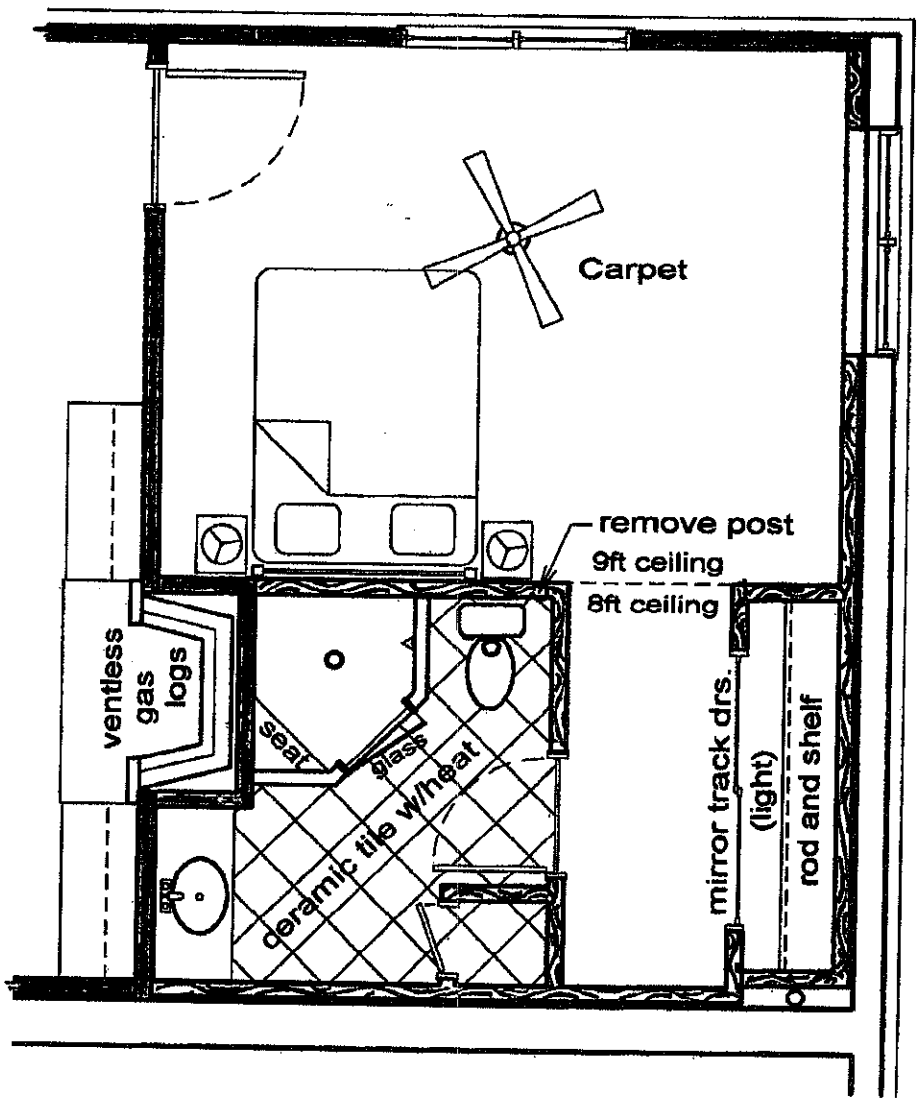

Jesse's Bedroom

1/4" = 1'0"

TRIM NOTES:

Textured drywall finish (similar to existing)
Casing, Baseboard, Crown Mld similar to existing
Ceramic Shower tile similar to existing Master Bath
Carpet similar to existing

Basement Storage
Area converted
to Bedroom #4

01-05-06 ABJ/ krl