IREDELL COUNTY HEALTH DEPARTMENT

Application For Improvement Permit and/or Authorization To Construct, Existing System Inspection

(THE ABOVE PERMIT DOCUMENTS WILL BECOME INVALID IF INFORMATION PROVIDED ON THIS APPLICATION IS FALSIFIED OR CHANGED, OR IF THE SITE IS ALTERED. THE IMPROVEMENT PERMIT IS VALID FOR EITHER 60 MONTHS OR WITHOUT EXPIRATION DEPENDING UPON DOCUMENTATION SUBMITTED - APPLICATION WITH SITE PLAN 60 MONTHS, APPLICATION WITH COMPLETE, SCALED PLAT WITHOUT EXPIRATION. SEE 15A NCAC 18A .1937(f) FOR DETAILS)

1. APPLICATION FOR: ✓ Improvement Permit ___Authorization To Construct ___BOTH ___Existing System Inspection

2. Page 2: *Site Plan Worksheet* Form MUST Accompany This Application
   The following optional attachments may also be submitted: ___ Survey Plat, Scaled no more than 1 Inch = 60 Feet
   Place check ( ) beside whichever is submitted if applicable ___ Custom Site Plan, Scaled no more than 1 Inch = 60 Feet

3. Applicant Information:

Applicant Name	Mailing Address	Home Phone	Work Phone
Ingrid Hoyt	207 Gainswood Dr Mooresville NC 28117	704 576-4129	—
Owner Name	**Mailing Address**	**Home Phone**	**Work Phone**
Same	Same		

4. Property Information:

Street Address	Subdivision Name	Section/Phase and Lot Number
Lot 1730 Tuskarora		

Driving Directions: Brawley, R Tuskarora, Lot on left

****

5. RESIDENTIAL Site Development Information: *(Check or Complete ALL that apply)*

- (X) New, Single Family Residence
- ( ) New, Multi-Family Residence
- ( ) Expansion of Existing Septic System
- ( ) Repair To Failing Septic System

Maximum Number of Bedrooms 3
Maximum Number of Occupants ___
If Expansion, Current Number of Bedrooms ___

- ( ) Crawl Space Foundation?
- ( ) Concrete Slab Foundation?
- ( ) Basement w/Plumbing?
- ( ) Basement w/out Plumbing?

IF Non- Residential Site Development:
Type of Business ___
Square Footage of Building ___
Maximum Number of Employees ___
Maximum Number of Seats ___

****

6. Proposed Water Supply:

(X) New Well ( ) Existing Well ( ) Community Well ( ) City Water ( ) Other Public Water

****

7. Desired Septic System Type: *(You may rank in order of preference, if any)*

( ) Alternative ( ) Conventional ( ) Innovative ( ) Modified Conventional ( ) Other___ (X) No Preference

****


8. Please Answer The Following To The Best of Your Ability:


- ( ) Yes (X) No Does the site contain any jurisdictional wetlands?
- ( ) Yes (X) No Is any non-domestic sewage (i.e. industry) to be generated?
- ( ) Yes (X) No Is the site subject to approval by any other public agency?

****

I have read this application and certify that the information provided herein is true, complete, and correct. Authorized county and state officials are granted right of entry to conduct necessary inspections to determine compliance with applicable laws and rules. I understand that I am solely responsible for the proper identification and labeling of all property lines and corners and making the site accessible so that a complete site evaluation can be performed.

9. Signature: _____ 9/29/05
Property owner or owner's legal representative signature (SIGNATURE REQUIRED) DATE

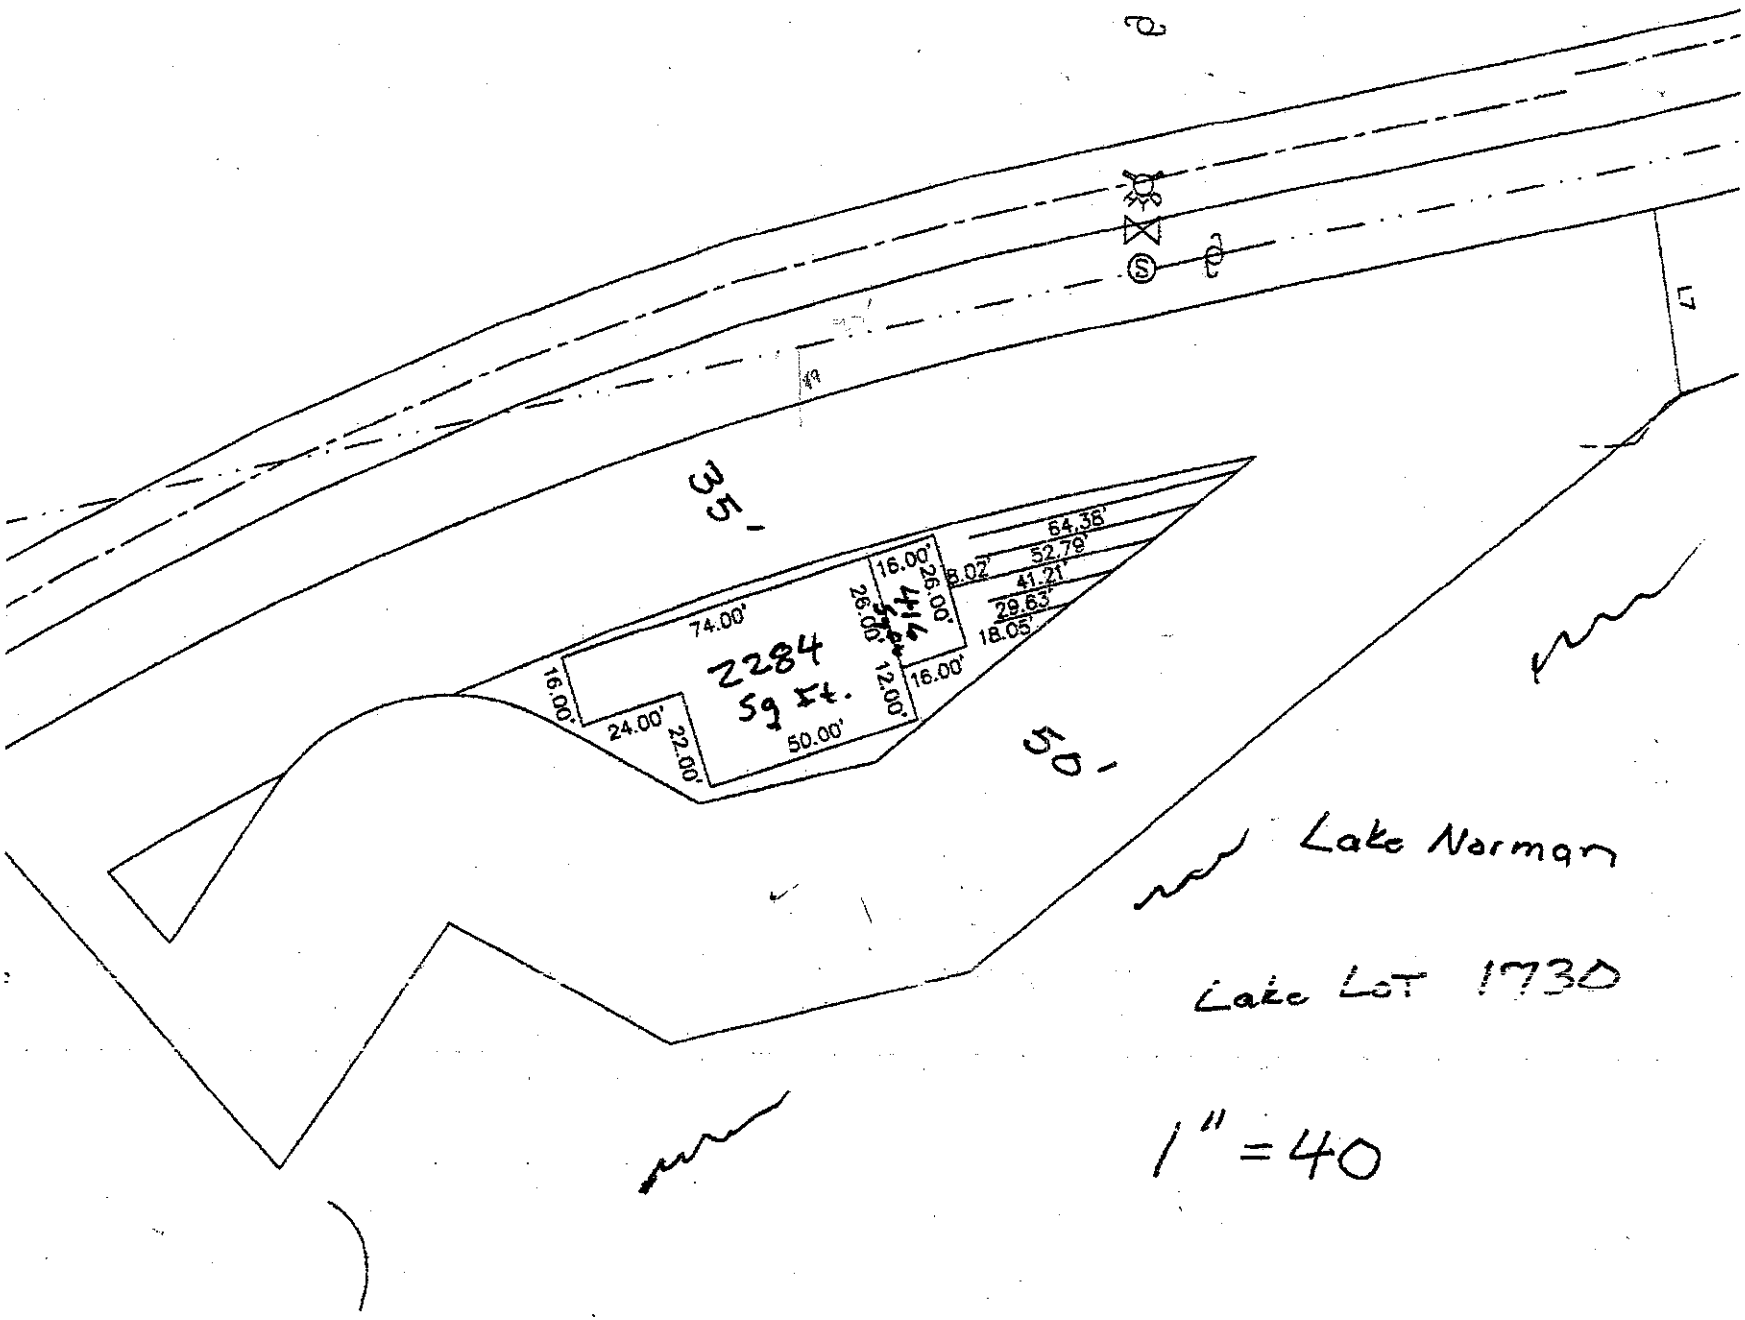
35'
50'
74.00'
16.00'
24.00'
22.00'
50.00'
2284
Sq Ft.
26.00'
16.00'
12.00'
16.00'
8.02'
64.38'
52.79'
41.21'
29.63'
18.05'
Lake Norman
Lake Lot 1730
1" = 40

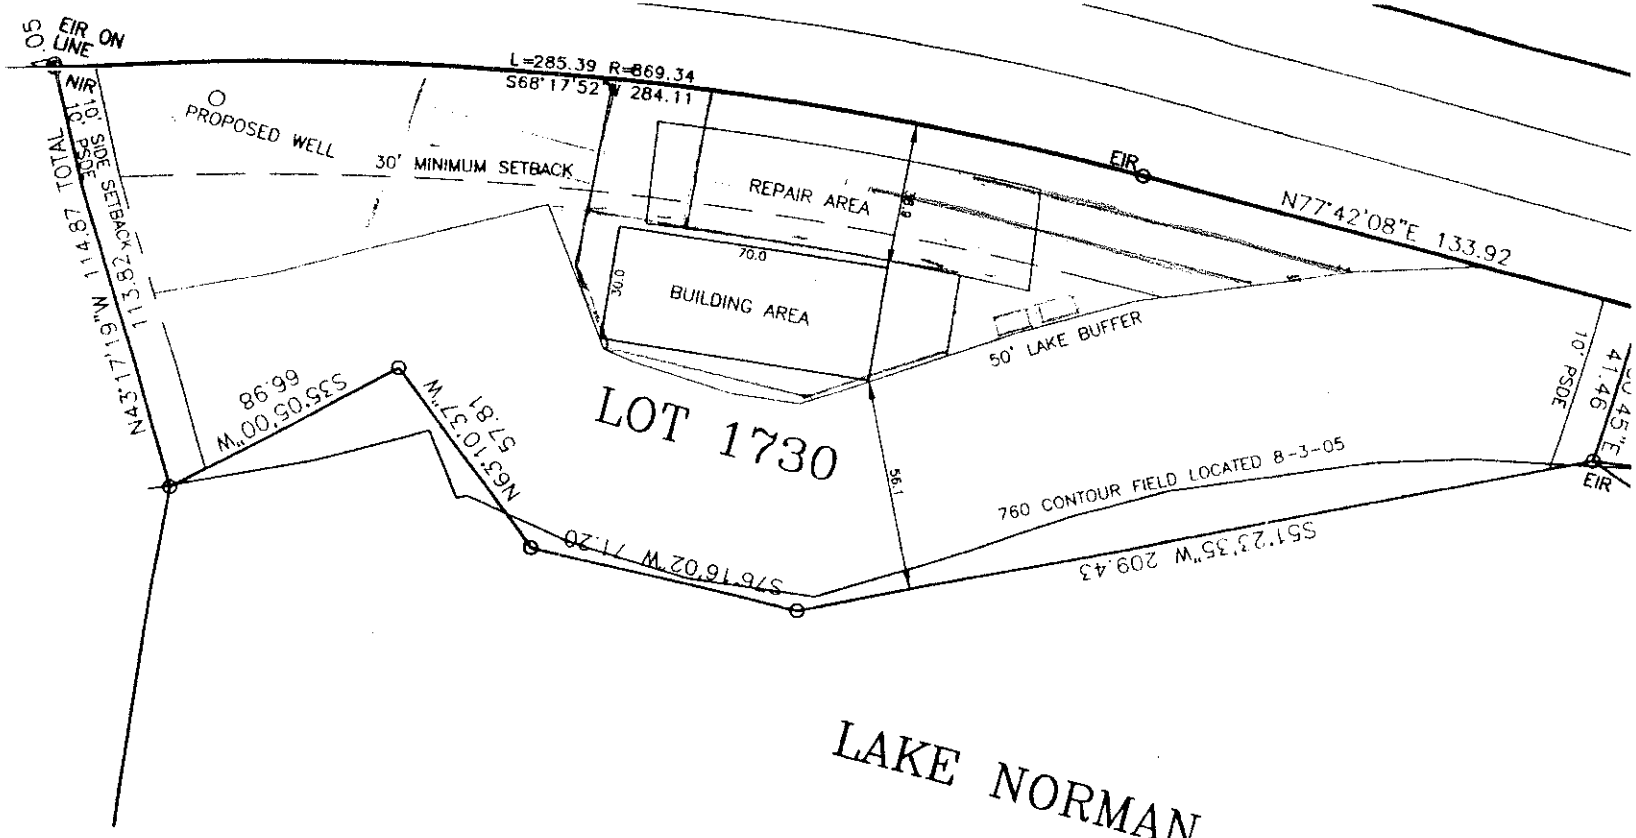

LEGEND

NIR – NEW IRON ROD
EIR – EXISTING IRON ROD
EIP – EXISTING IRON PIPE
TP – TELEPHONE PEDESTAL
RCP – REINFORCED CONCRETE PIPE
MB – MAP BOOK
PMT – POWER METER
HVAC – HEATING/COOLING UNIT
PP – POWER POLE

NOTES

1. SUBJECT PROPERTY IS ZONED R-20
   FRONT-30'
   REAR OR LAKE BUFFER-50'
   SIDE-10'
2. 10' PUBLIC STROM DRAIN EASEMENT ON SIDE LOT LINES