
IREDELL COUNTY HEALTH DEPARTMENT
ENVIRONMENTAL HEALTH DIVISION
PAGE 2: *SITE PLAN WORKSHEET*

SEE THE "SAMPLE SITE PLAN" BELOW. INCOMPLETE SITE PLANS WILL BE RETURNED TO YOU FOR COMPLETION AND MAY RESULT IN A DELAY IN THE ISSUANCE OF YOUR SEPTIC SYSTEM PERMIT!!!

Place an (X) beside each item as you complete the site plan:

( ) **Property Line measurements are clearly identified**
( ) **All proposed structures are indicated**
( ) **Front and side setbacks from property line**
( ) **Preferred driveway location and well location**
( ) **Area you prefer your septic system to be placed**
( ) **North arrow, or other sufficient indicator of direction**

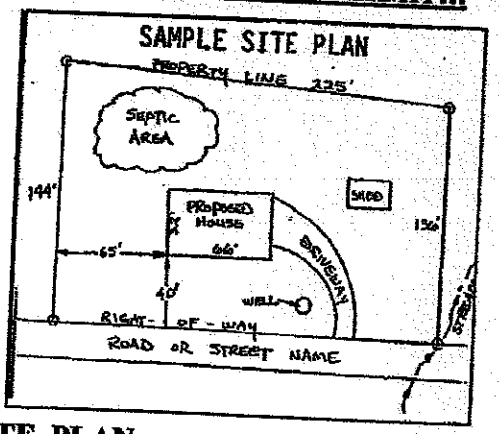

Circle N/A on the following if appropriate:

Location of septic systems and wells within 100' of your property	**N/A**
Location of easements and rights of ways on your property	**N/A**
Location of any designated wetlands on the property	**N/A**


USE THIS SPACE TO DRAW YOUR SITE PLAN

Show: proposed house or business footprint, wells, water lines, patios, pools and decks, and any other item that will occupy space on the site

Site plan from Tony C Jacobs, LLS

Signature: Tony C Jacobs, LLS
Property owner or owner's legal representative signature (SIGNATURE REQUIRED)

10/27/15
DATE

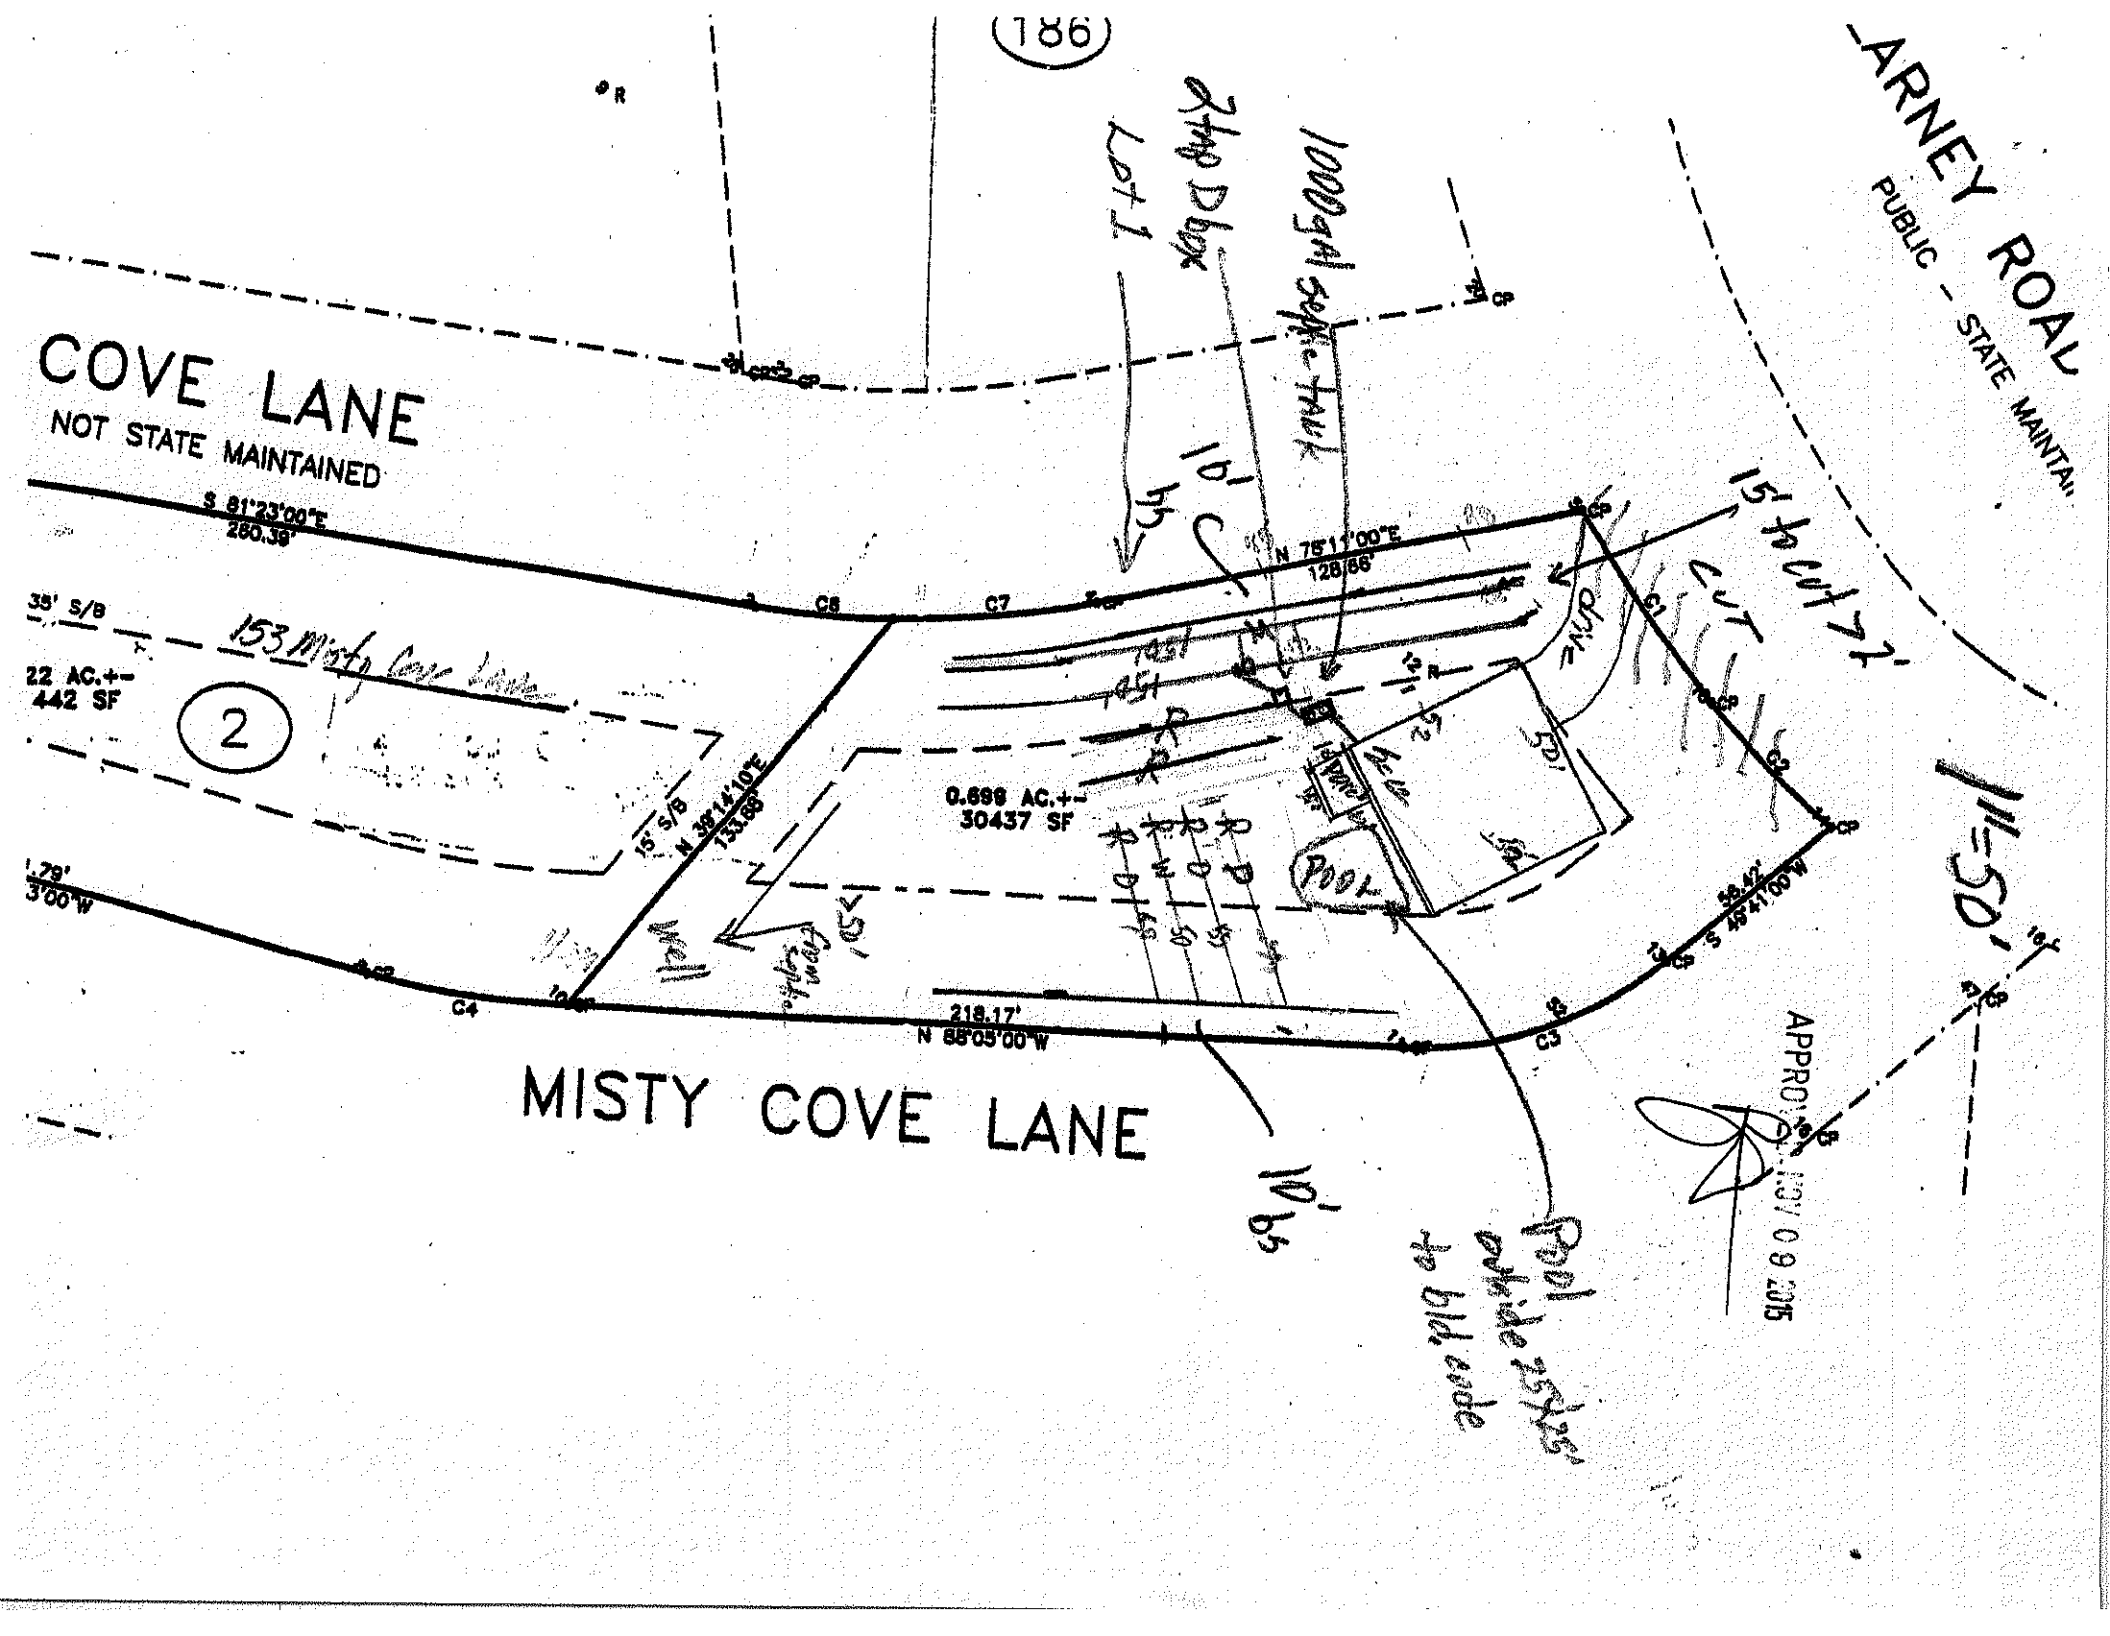
(186)
COVE LANE
NOT STATE MAINTAINED
S 81°23'00"E
280.38'
N 75°11'00"E
128.66'
35' S/B
153 Misty Cove Lane
22 AC.+-
442 SF
2
15' S/B
N 39°14'10"E
133.69'
0.698 AC.+-
30437 SF
POOL
Well
septic tank
2 tnk Dbox
1000 gal
Lot 1
10'
15' wtr
CUT
FILL
11=50'
ARNEY ROAD
PUBLIC - STATE MAINTAI
218.17'
N 88°05'00"W
MISTY COVE LANE
10'
Pool house 25'x25'
to be
APPRO
NOV 09 2015