IREDELL COUNTY HEATLH DEPARTMENT
ENVIRONMENTAL HEALTH DIVISION
PAGE 2: *SITE PLAN WORKSHEET*

SEE THE "SAMPLE SITE PLAN" BELOW. *INCOMPLETE SITE PLANS WILL BE RETURNED TO YOU FOR COMPLETION AND MAY RESULT IN A DELAY IN THE ISSUANCE OF YOUR SEPTIC SYSTEM PERMIT!!!*

Place an (X) beside each item as you complete the site plan:

- ____ Property Line measurements are clearly identified...
- ____ All proposed structures are indicated...
  SHOW: proposed house or business footprint, wells, water lines, patios, pools and decks, and any other item that will occupy space on the site
- ____ Front and side setbacks from property line...
- ____ Preferred driveway location and configuration, preferred well location...
- ____ Area you prefer your septic system to be placed...
- ____ North arrow, or other sufficient indicator of direction...


Circle N/A on the following if appropriate:

- ____ Location of septic systems and wells within 100' of your property... N/A
- ____ Location of easements and rights of ways on your property... N/A
- ____ Location of any designated wetlands on the property... N/A

Signature: [signature] 3/8/13


REQUIRED property owner or owner's legal representative signature. DATE

USE THIS SPACE TO DRAW YOUR SITE PLAN

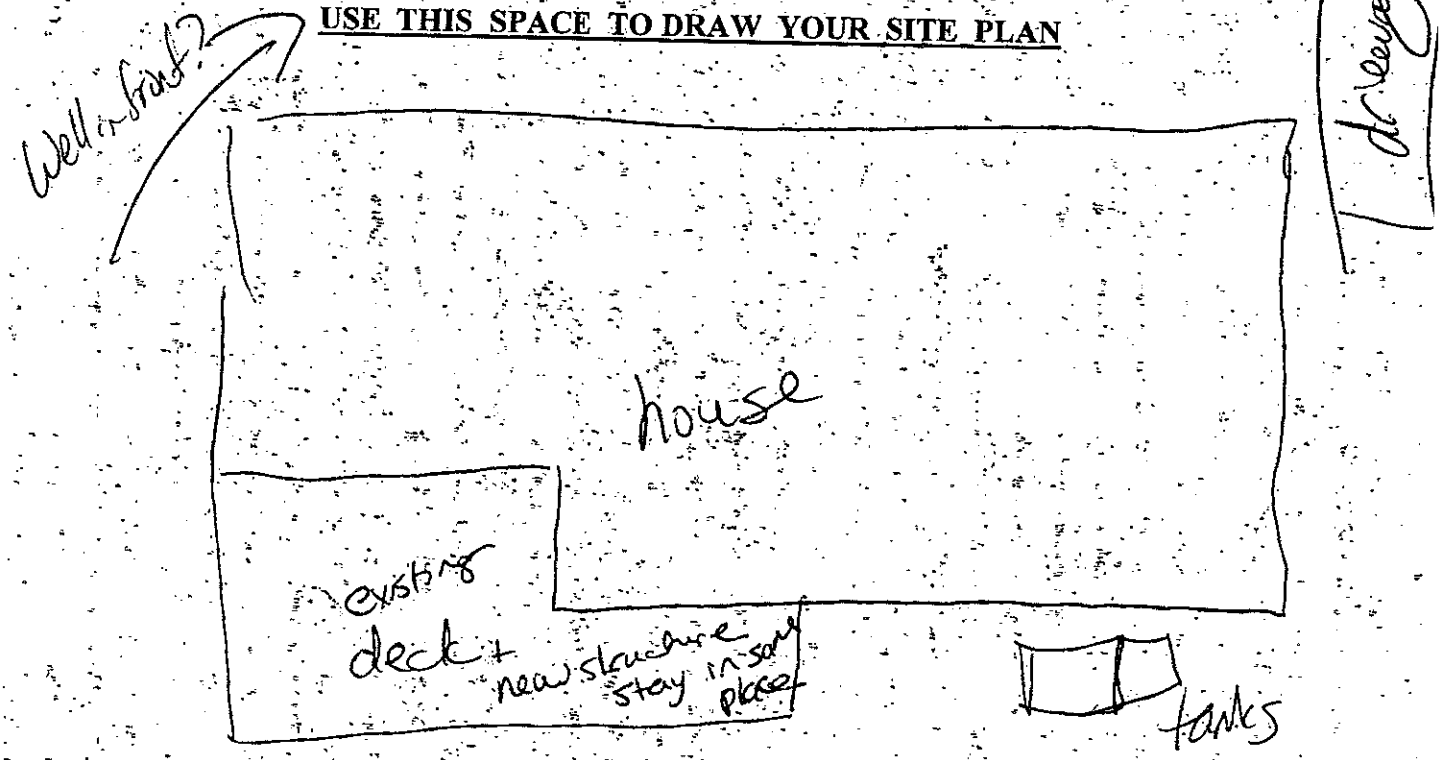


29-6+h


48" TV

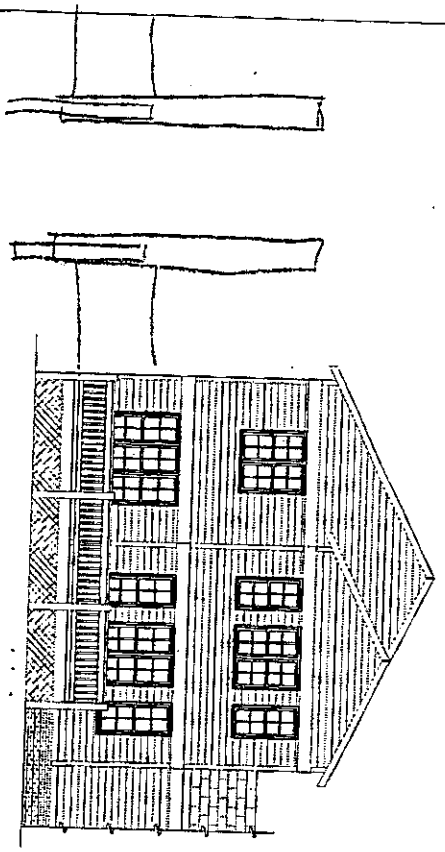


EXISTING REAR ELEVATION

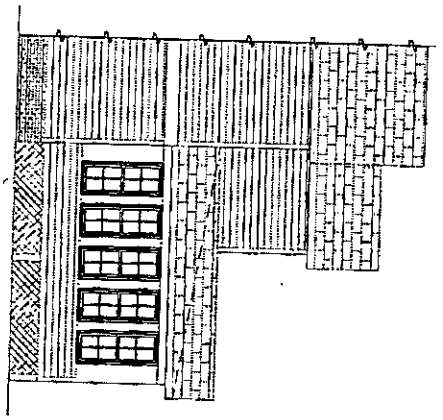


REVISED RIGHT ELEVATION

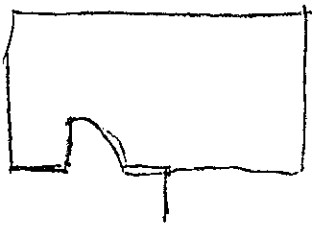

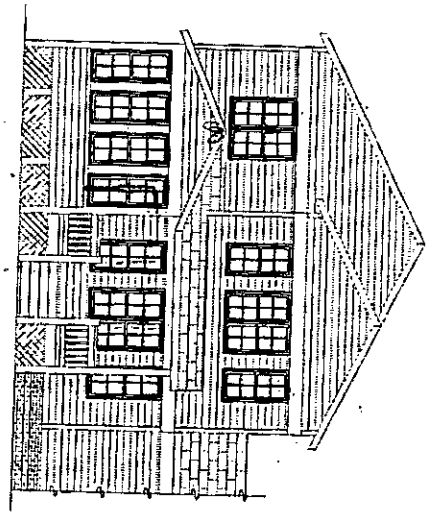

REVISED REAR ELEVATION

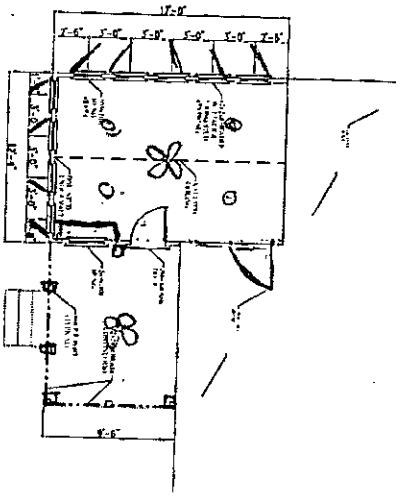

NEW COVERED PORCH

1

Covered Porch Addition @ Daniel Residence
178 Dedham Loop Mooresville, NC

Rion Homes
Cornelius, NC

41 B Engineering
130 Middleton Place
Mooresville, NC 28115
(704) 657-4130
NC Firm Lic. #P-1276