
Sicotte Residence

Lake Norman

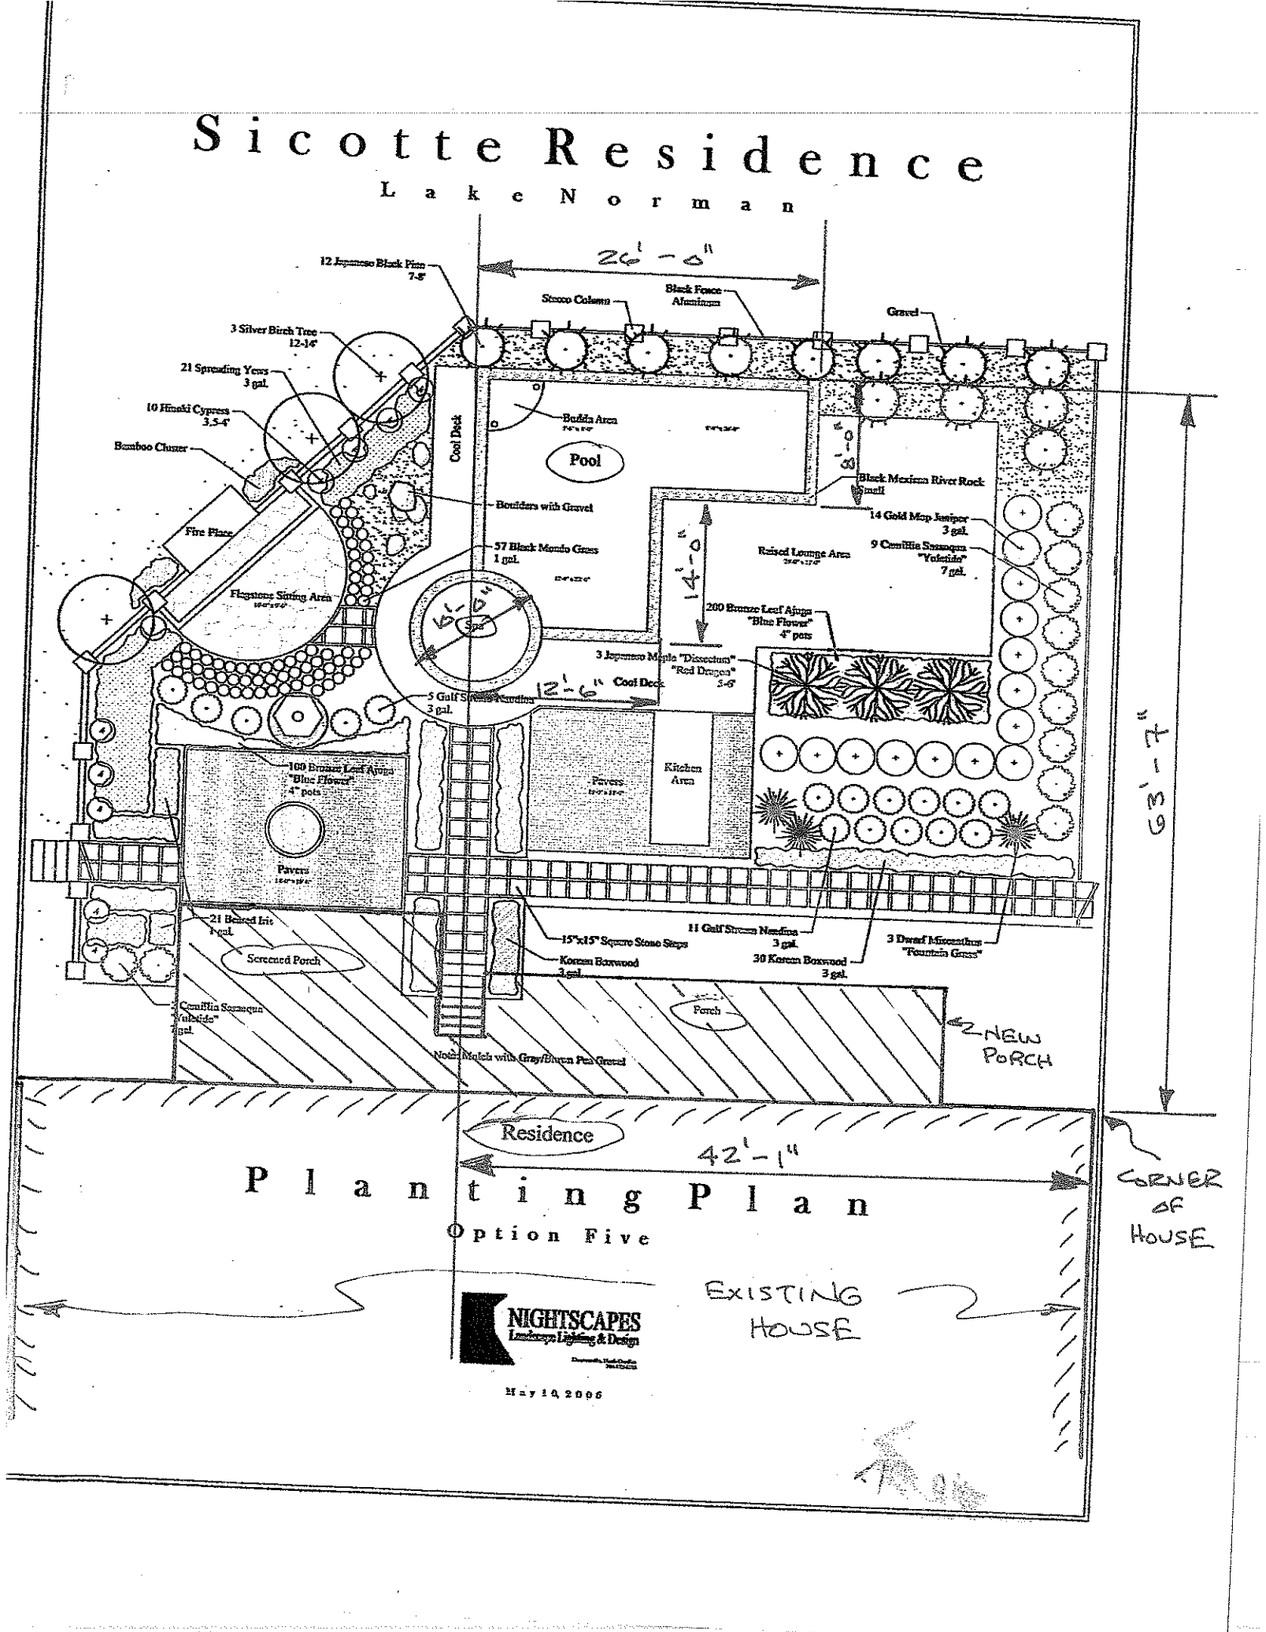

Planting Plan

Option Five

NIGHTSCAPES
Landscape Lighting & Design

May 10, 2006