IREDELL COUNTY HEATLH DEPARTMENT
ENVIRONMENTAL HEALTH DIVISION
PAGE 2: *SITE PLAN WORKSHEET*

SEE THE "SAMPLE SITE PLAN" BELOW. *INCOMPLETE SITE PLANS WILL BE RETURNED TO YOU FOR COMPLETION AND MAY RESULT IN A DELAY IN THE ISSUANCE OF YOUR SEPTIC SYSTEM PERMIT!!!*

Place an (X) beside each item as you complete the site plan:

- X — Property Line measurements are clearly identified...
- X — All proposed structures are indicated...
  SHOW: proposed house or business footprint, wells, water lines, patios, pools and decks, and any other item that will occupy space on the site
- X — Front and side setbacks from property line...
- X — Preferred driveway location and configuration, preferred well location...
- X — Area you prefer your septic system to be placed...
- X — North arrow, or other sufficient indicator of direction...

Circle N/A on the following if appropriate:

- ____ Location of septic systems and wells within 100' of your property... N/A
- ____ Location of easements and rights of ways on your property... N/A
- ____ Location of any designated wetlands on the property... N/A


Signature: _____

REQUIRED property owner or owner's legal representative signature.


7/2/13
DATE


USE THIS SPACE TO DRAW YOUR SITE PLAN

We want to Repair existing Deck that has been damaged do to weather. Build Back the Same way it was.

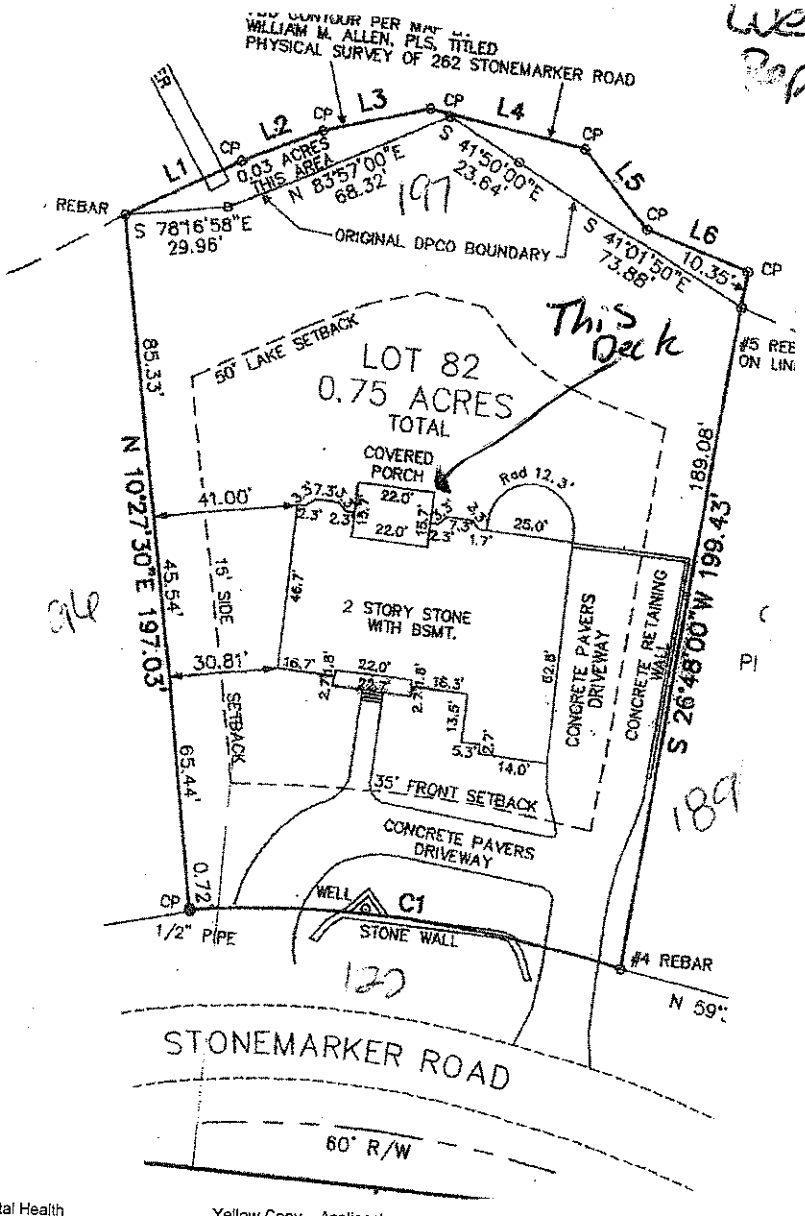

White Copy – Environmental Health
Yellow Copy – Applicant
V:\FORMS\OSWP Forms\Application For OSWP Permit.doc

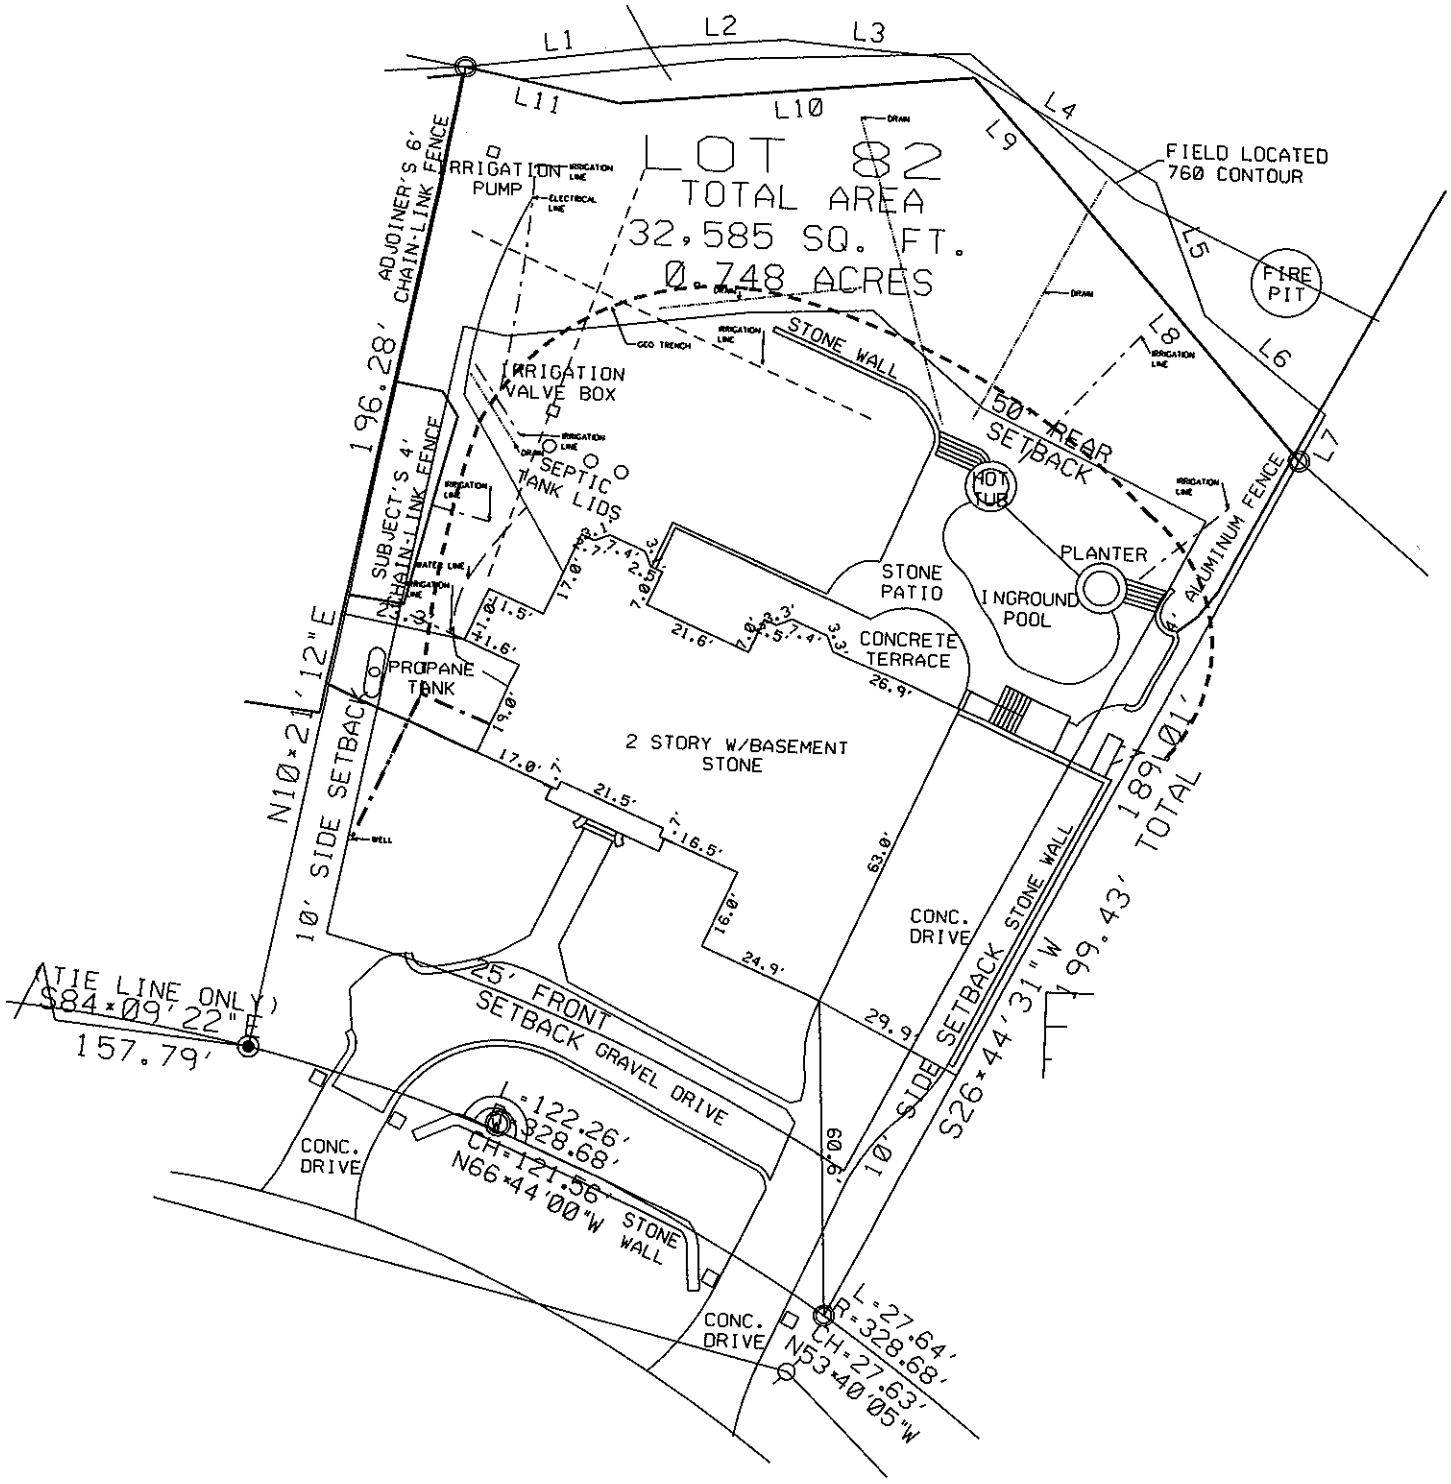
L1
L2
L3
L4
L5
L6
L7
L8
L9
L10
L11
LOT 82
TOTAL AREA
32,585 SQ. FT.
0.748 ACRES
FIELD LOCATED
760 CONTOUR
FIRE PIT
IRRIGATION PUMP
ADJOINER'S 6' CHAIN-LINK FENCE
196.28'
IRRIGATION VALVE BOX
SEPTIC TANK LIDS
STONE WALL
50' REAR SETBACK
HOT TUB
PLANTER
6' ALUMINUM FENCE
SUBJECT'S 4' CHAIN-LINK FENCE
STONE PATIO
INGROUND POOL
CONCRETE TERRACE
PROPANE TANK
2 STORY W/BASEMENT STONE
N10°21'12"E
10' SIDE SETBACK
CONC. DRIVE
25' FRONT SETBACK GRAVEL DRIVE
(TIE LINE ONLY)
S84°09'22"E
157.79'
L=122.26'
R=328.68'
CH=121.56'
N66°44'00"W
STONE WALL
CONC. DRIVE
L=27.64'
R=328.68'
CH=27.63'
N53°40'05"W
10' SIDE SETBACK STONE WALL
S26°44'31"W
199.43' TOTAL
189.01'

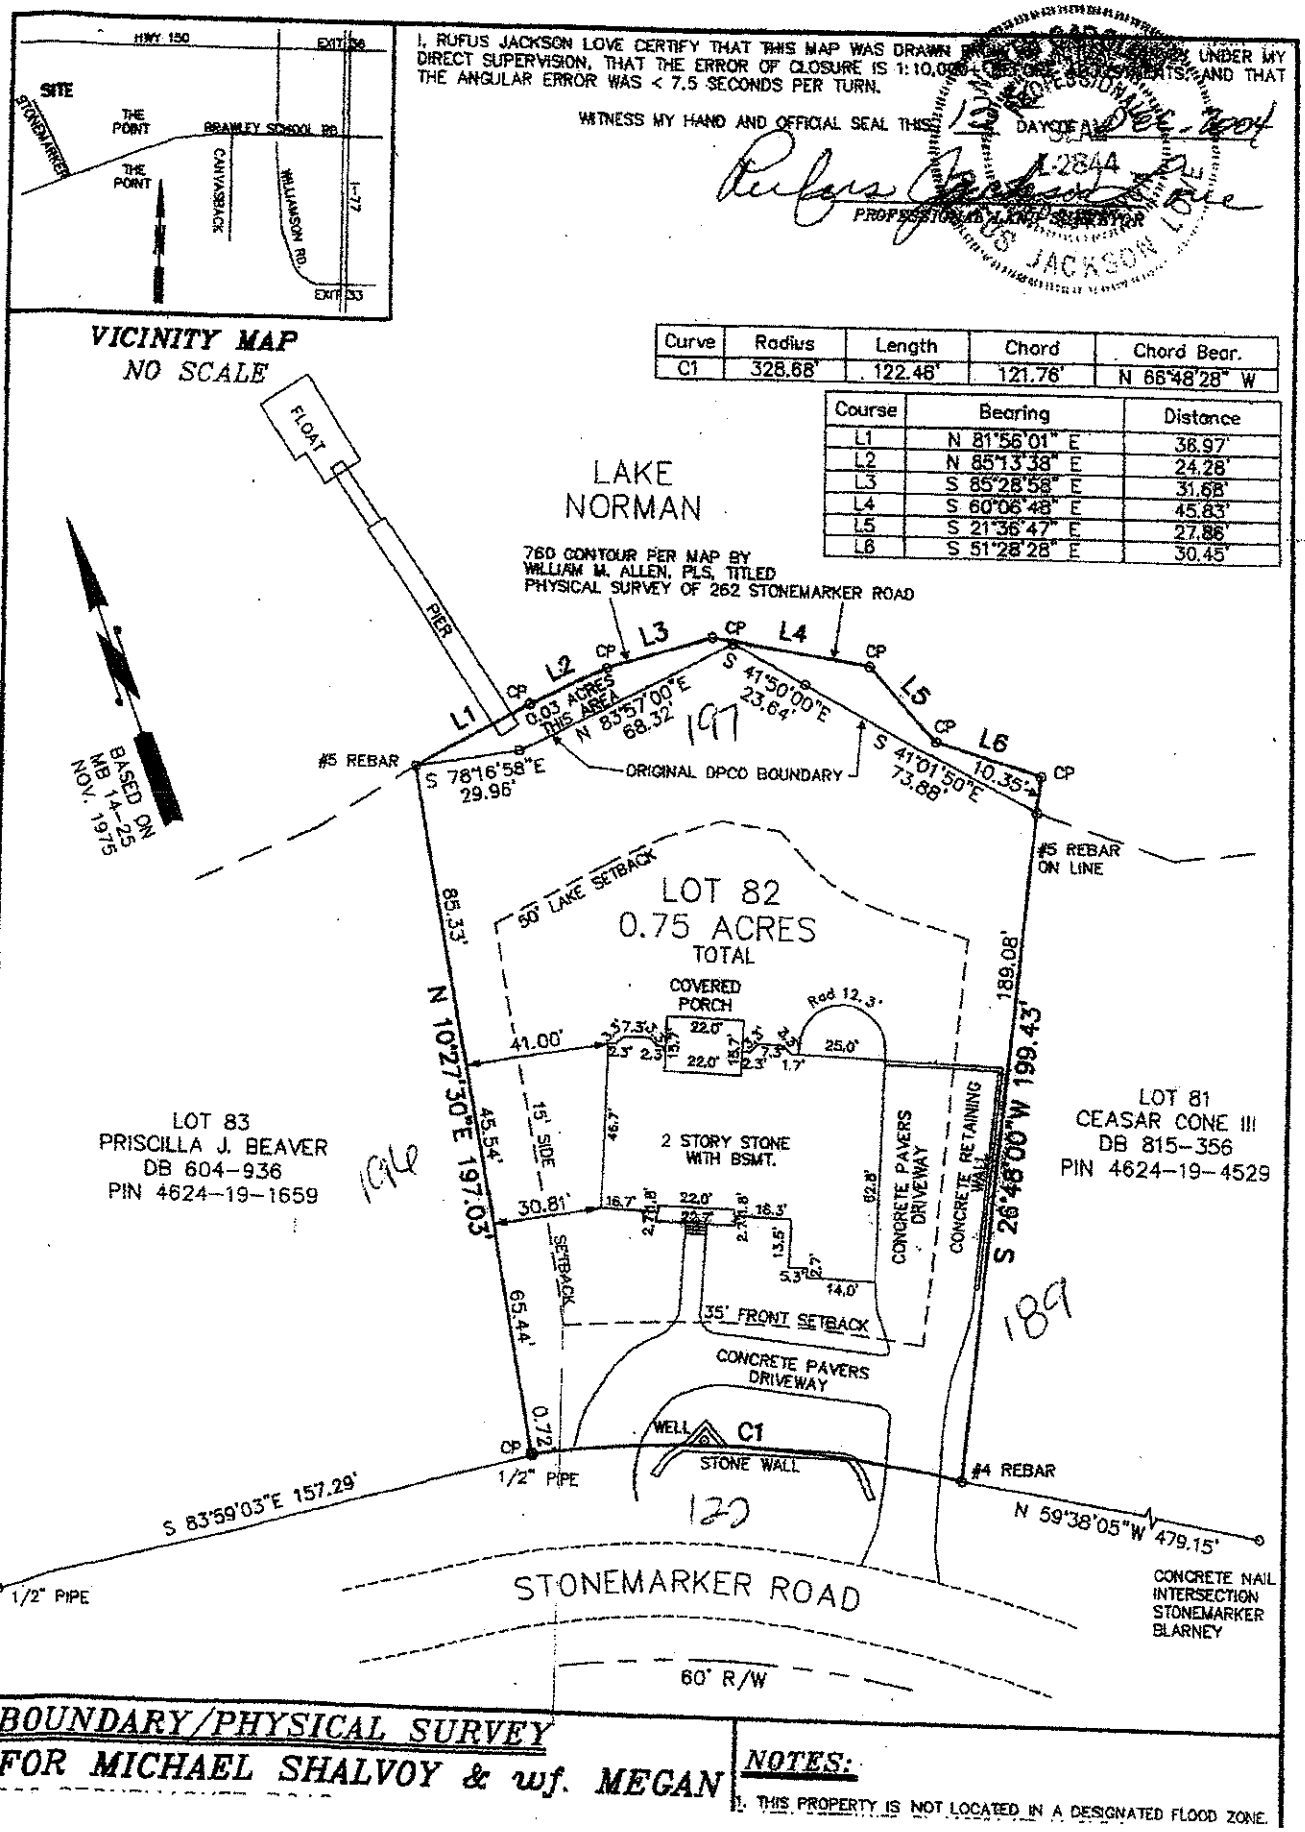

BOUNDARY/PHYSICAL SURVEY
FOR MICHAEL SHALVOY & wf. MEGAN

NOTES:

1. THIS PROPERTY IS NOT LOCATED IN A DESIGNATED FLOOD ZONE.