A Proposed Garage Renovation & Addition For


Paul Chickene

2596 Brawley School Rd., Mooresville, NC 28117

Acknowledgement of
Plans Submittal ONLY!

Date 3/16/2016

Date 3/21/16

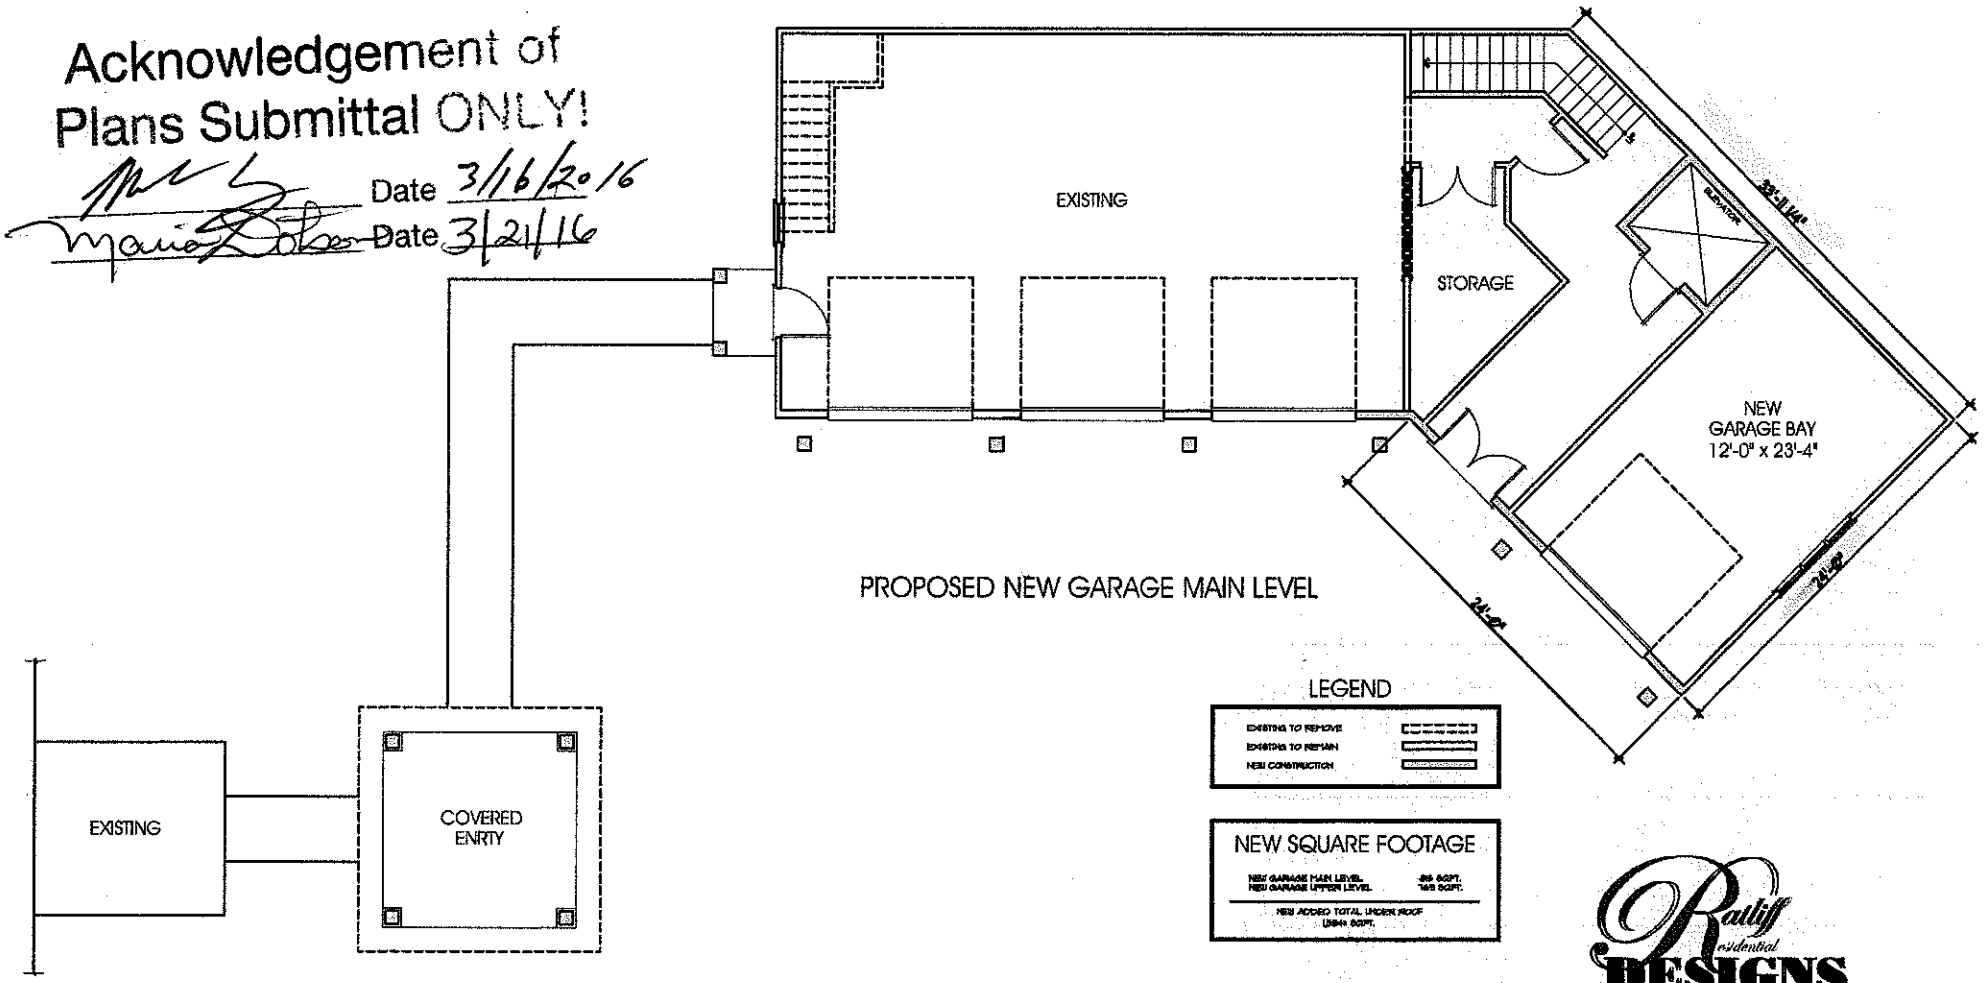

PROPOSED NEW GARAGE MAIN LEVEL

LEGEND

EXISTING TO REMOVE	
EXISTING TO REMAIN	
NEW CONSTRUCTION	

NEW SQUARE FOOTAGE

NEW GARAGE MAIN LEVEL	288 SQFT.
NEW GARAGE UPPER LEVEL	168 SQFT.
NEW ADDED TOTAL UNDER ROOF	1284 SQFT.

Ratliff Residential DESIGNS
704.631.6031
www.ratliffresidentialdesigns.com

A Proposed Garage Renovation & Addition For


Paul Chickene

2596 Brawley School Rd., Mooresville, NC 28117

Acknowledgement of Plans Submittal ONLY!


_____ Date 3/16/2016

_____ Date 3/21/16

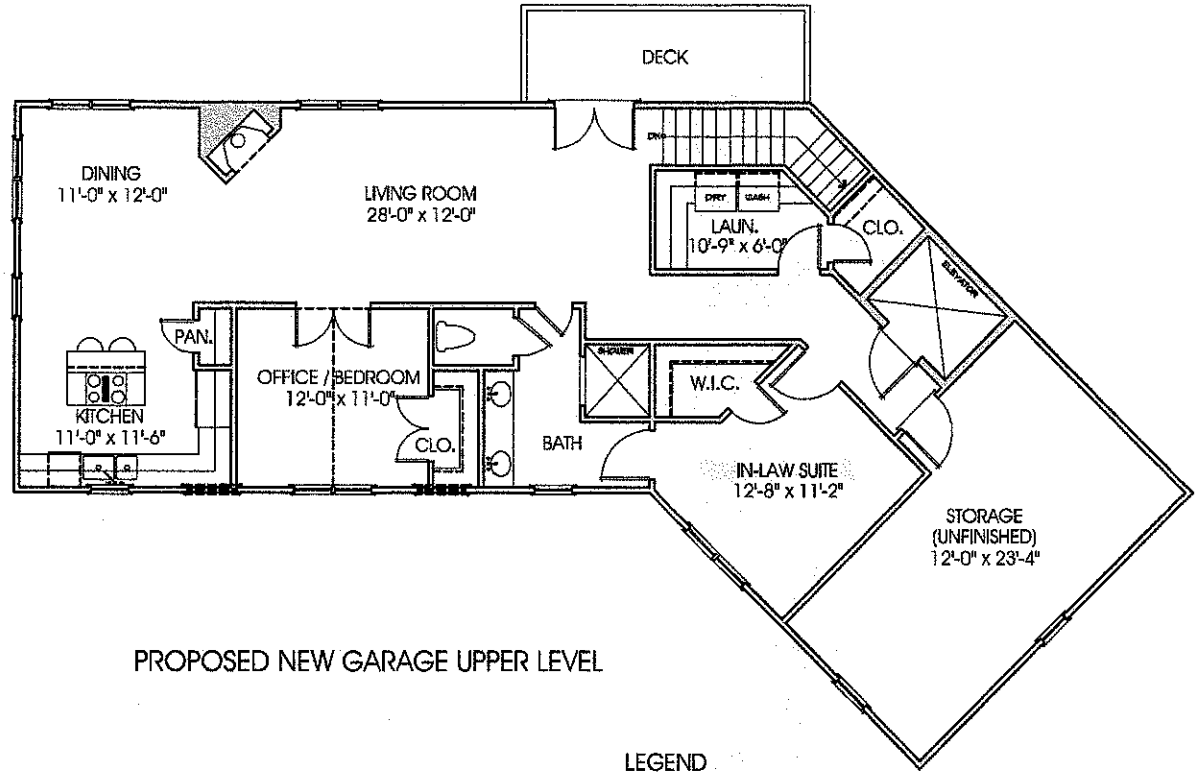

PROPOSED NEW GARAGE UPPER LEVEL

LEGEND

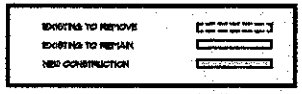

NEW SQUARE FOOTAGE

NEW GARAGE MAIN LEVEL	SQ.FT.
NEW GARAGE UPPER LEVEL	SQ.FT.
NEW ADDED TOTAL UNDER ROOF	SQ.FT.

Ratliff Residential DESIGNS
704.631.6031
www.ratliffresidentialdesigns.com