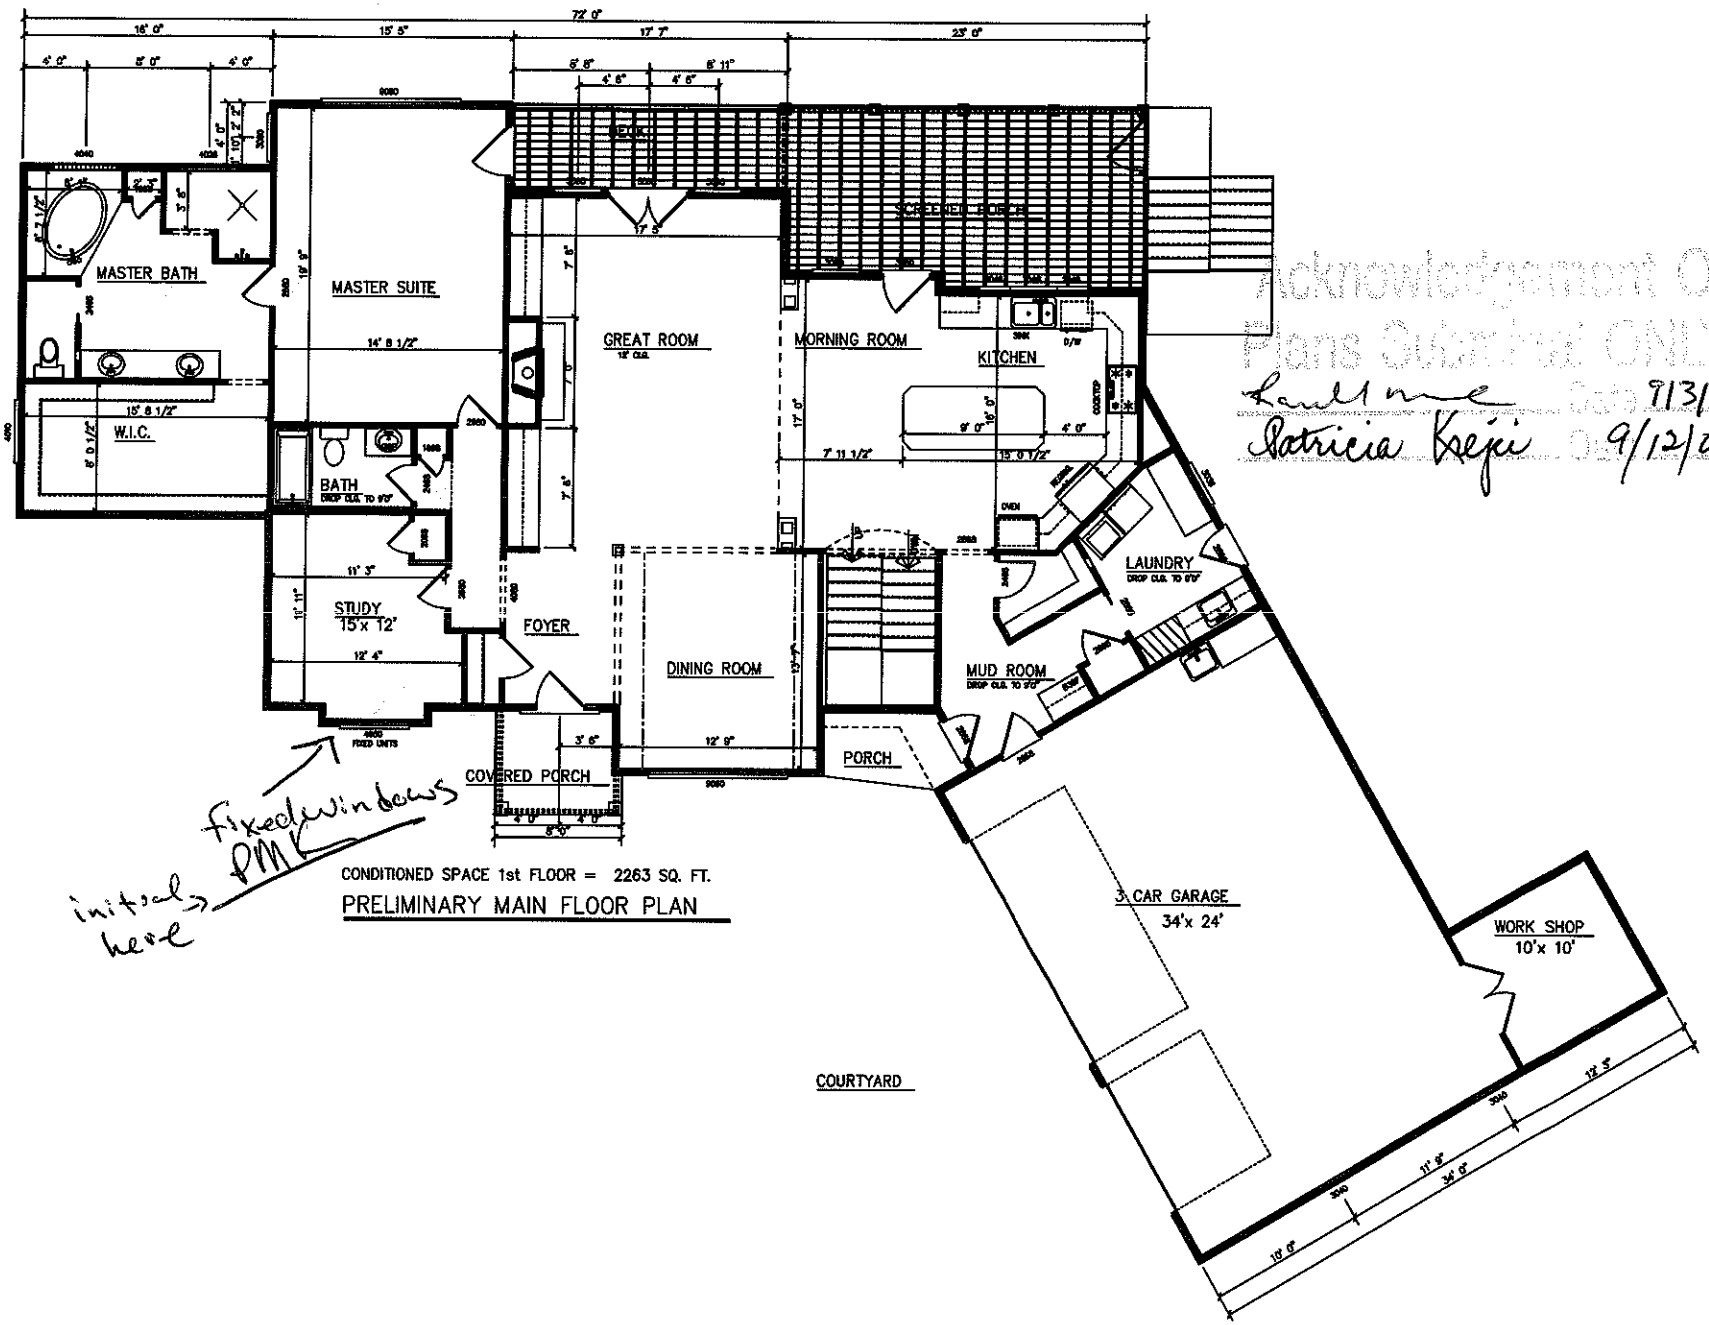



CONDITIONED SPACE 1st FLOOR = 2263 SQ. FT.

PRELIMINARY MAIN FLOOR PLAN

Acknowledgement Of Plans Submittal ONLY

Paul Mize Date 9/3/08

Patricia Keeji Date 9/12/08

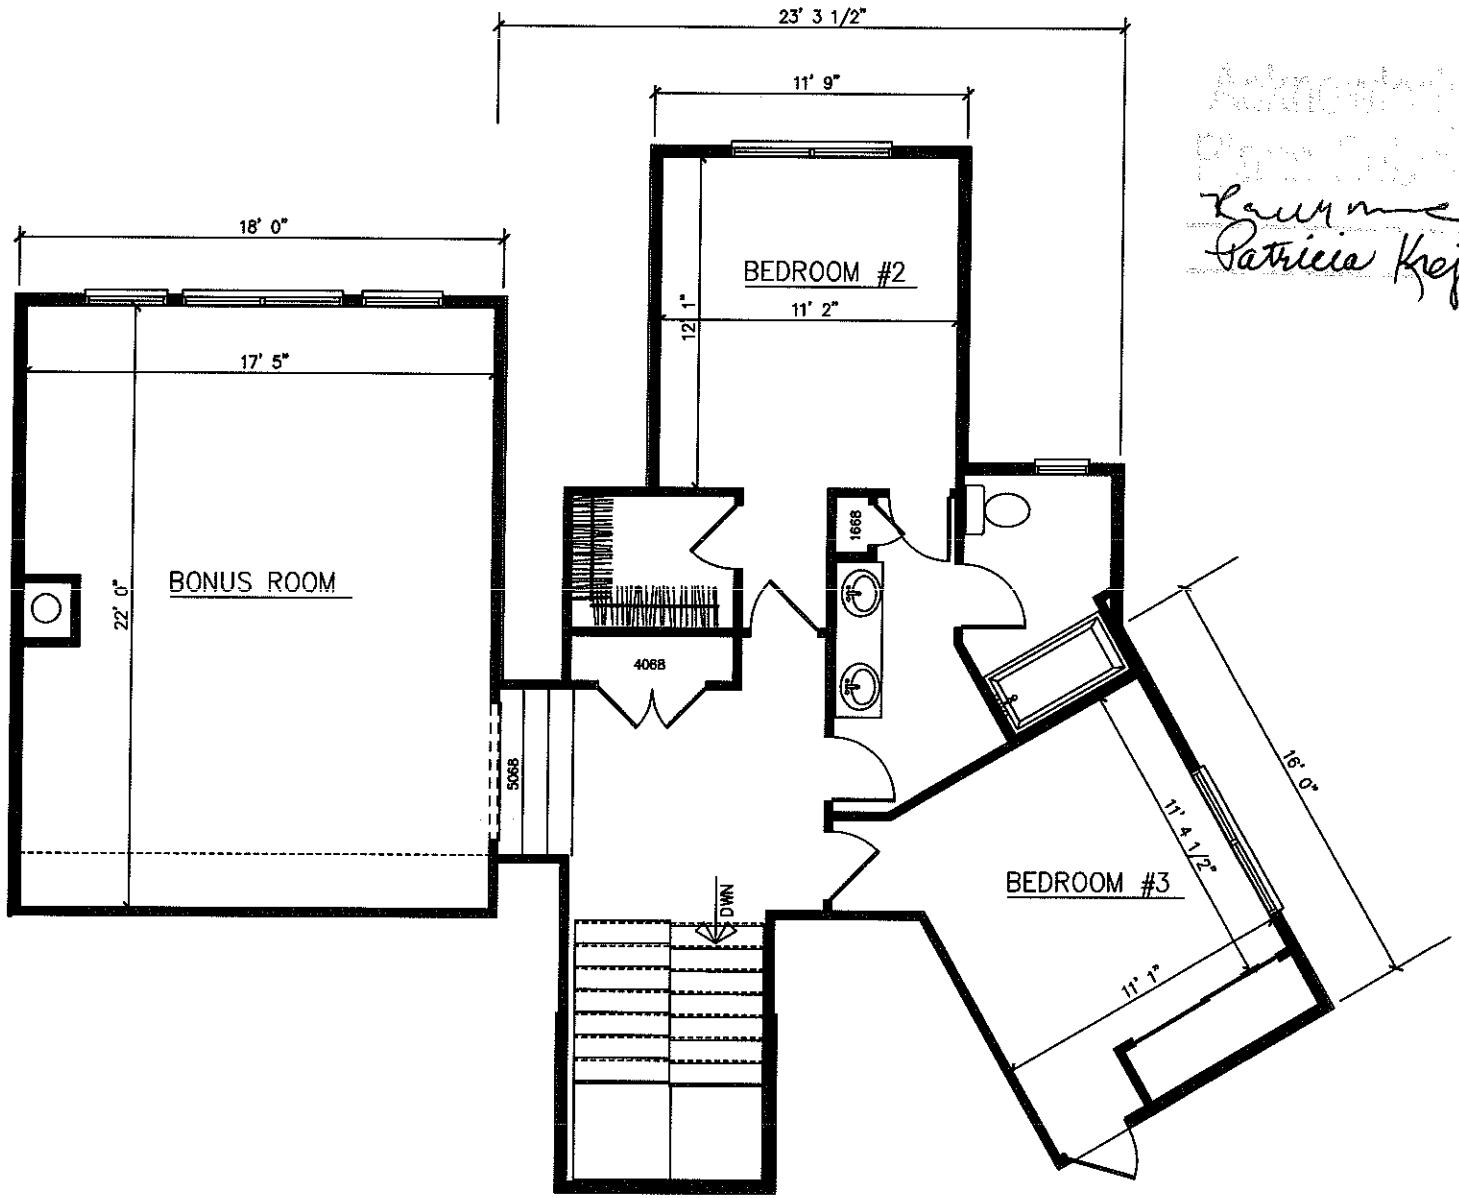


CONDITIONED SPACE 2nd FLOOR = 1005 SQ. FT.

PRELIMINARY SECOND FLOOR PLAN

9/3/08
9/12/08

unfinished Storage
initial here
PM

Acknowledgement Of Plans Submitted (Only)
Randy Mace Date 9/3/08
Patricia Krejcie 9/12/08

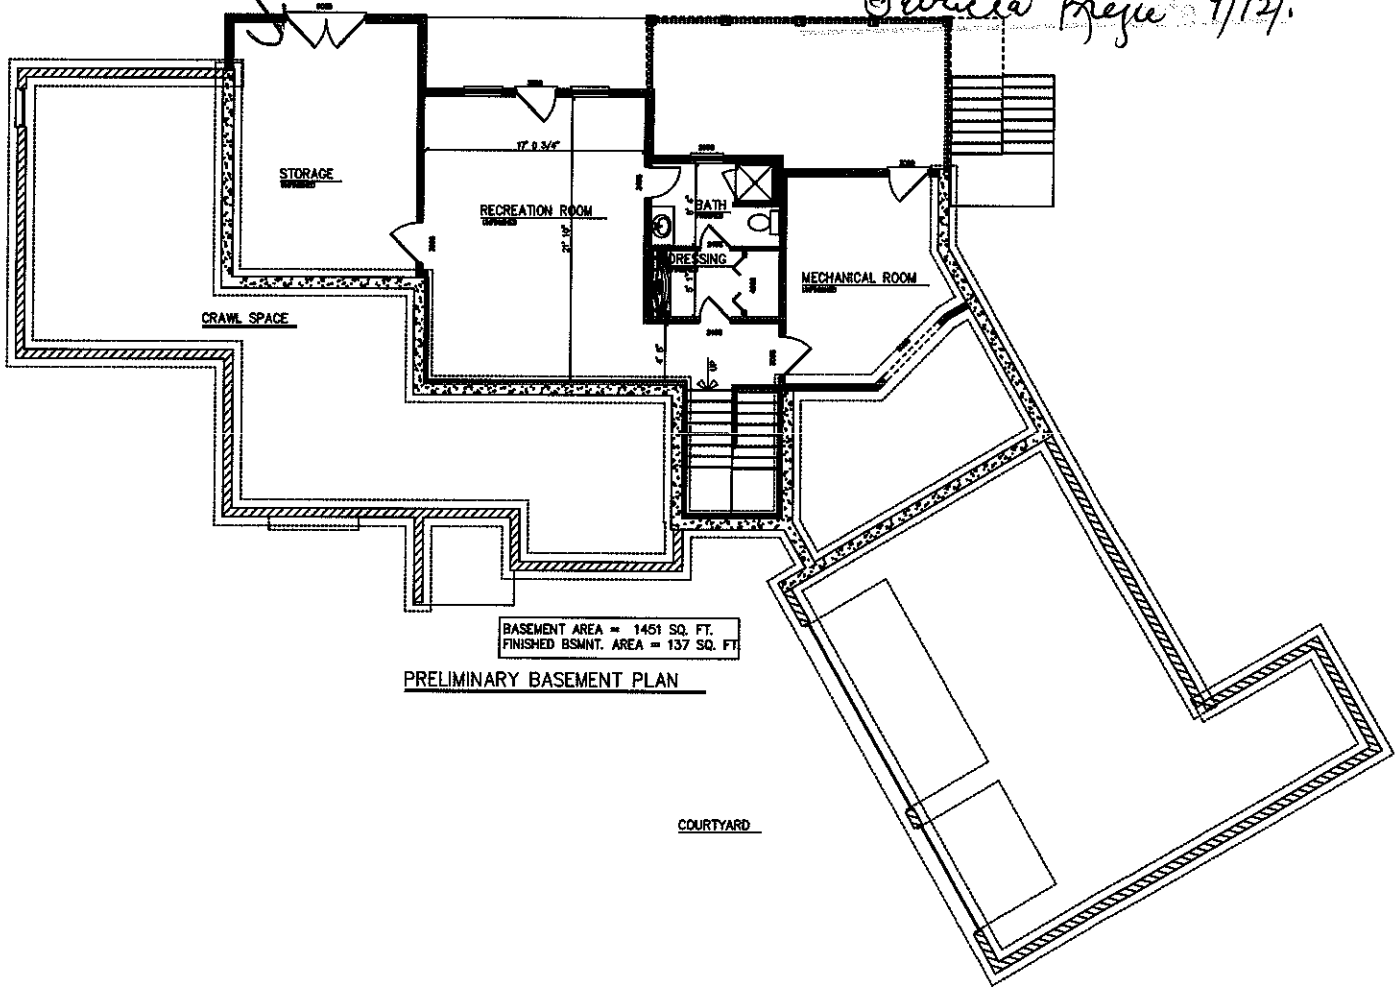

BASEMENT AREA = 1451 SQ. FT.
FINISHED BSMNT. AREA = 137 SQ. FT.

PRELIMINARY BASEMENT PLAN