DEPARTMENT OF ENVIRONMENT AND NATURAL RESOURCES
DIVISION OF ENVIRONMENTAL HEALTH
ON-SITE WASTEWATER SECTION

Sheet ___ of ___
PROPERTY ID #: _____
COUNTY: _____

SOIL/SITE EVALUATION
for ON-SITE WASTEWATER SYSTEM

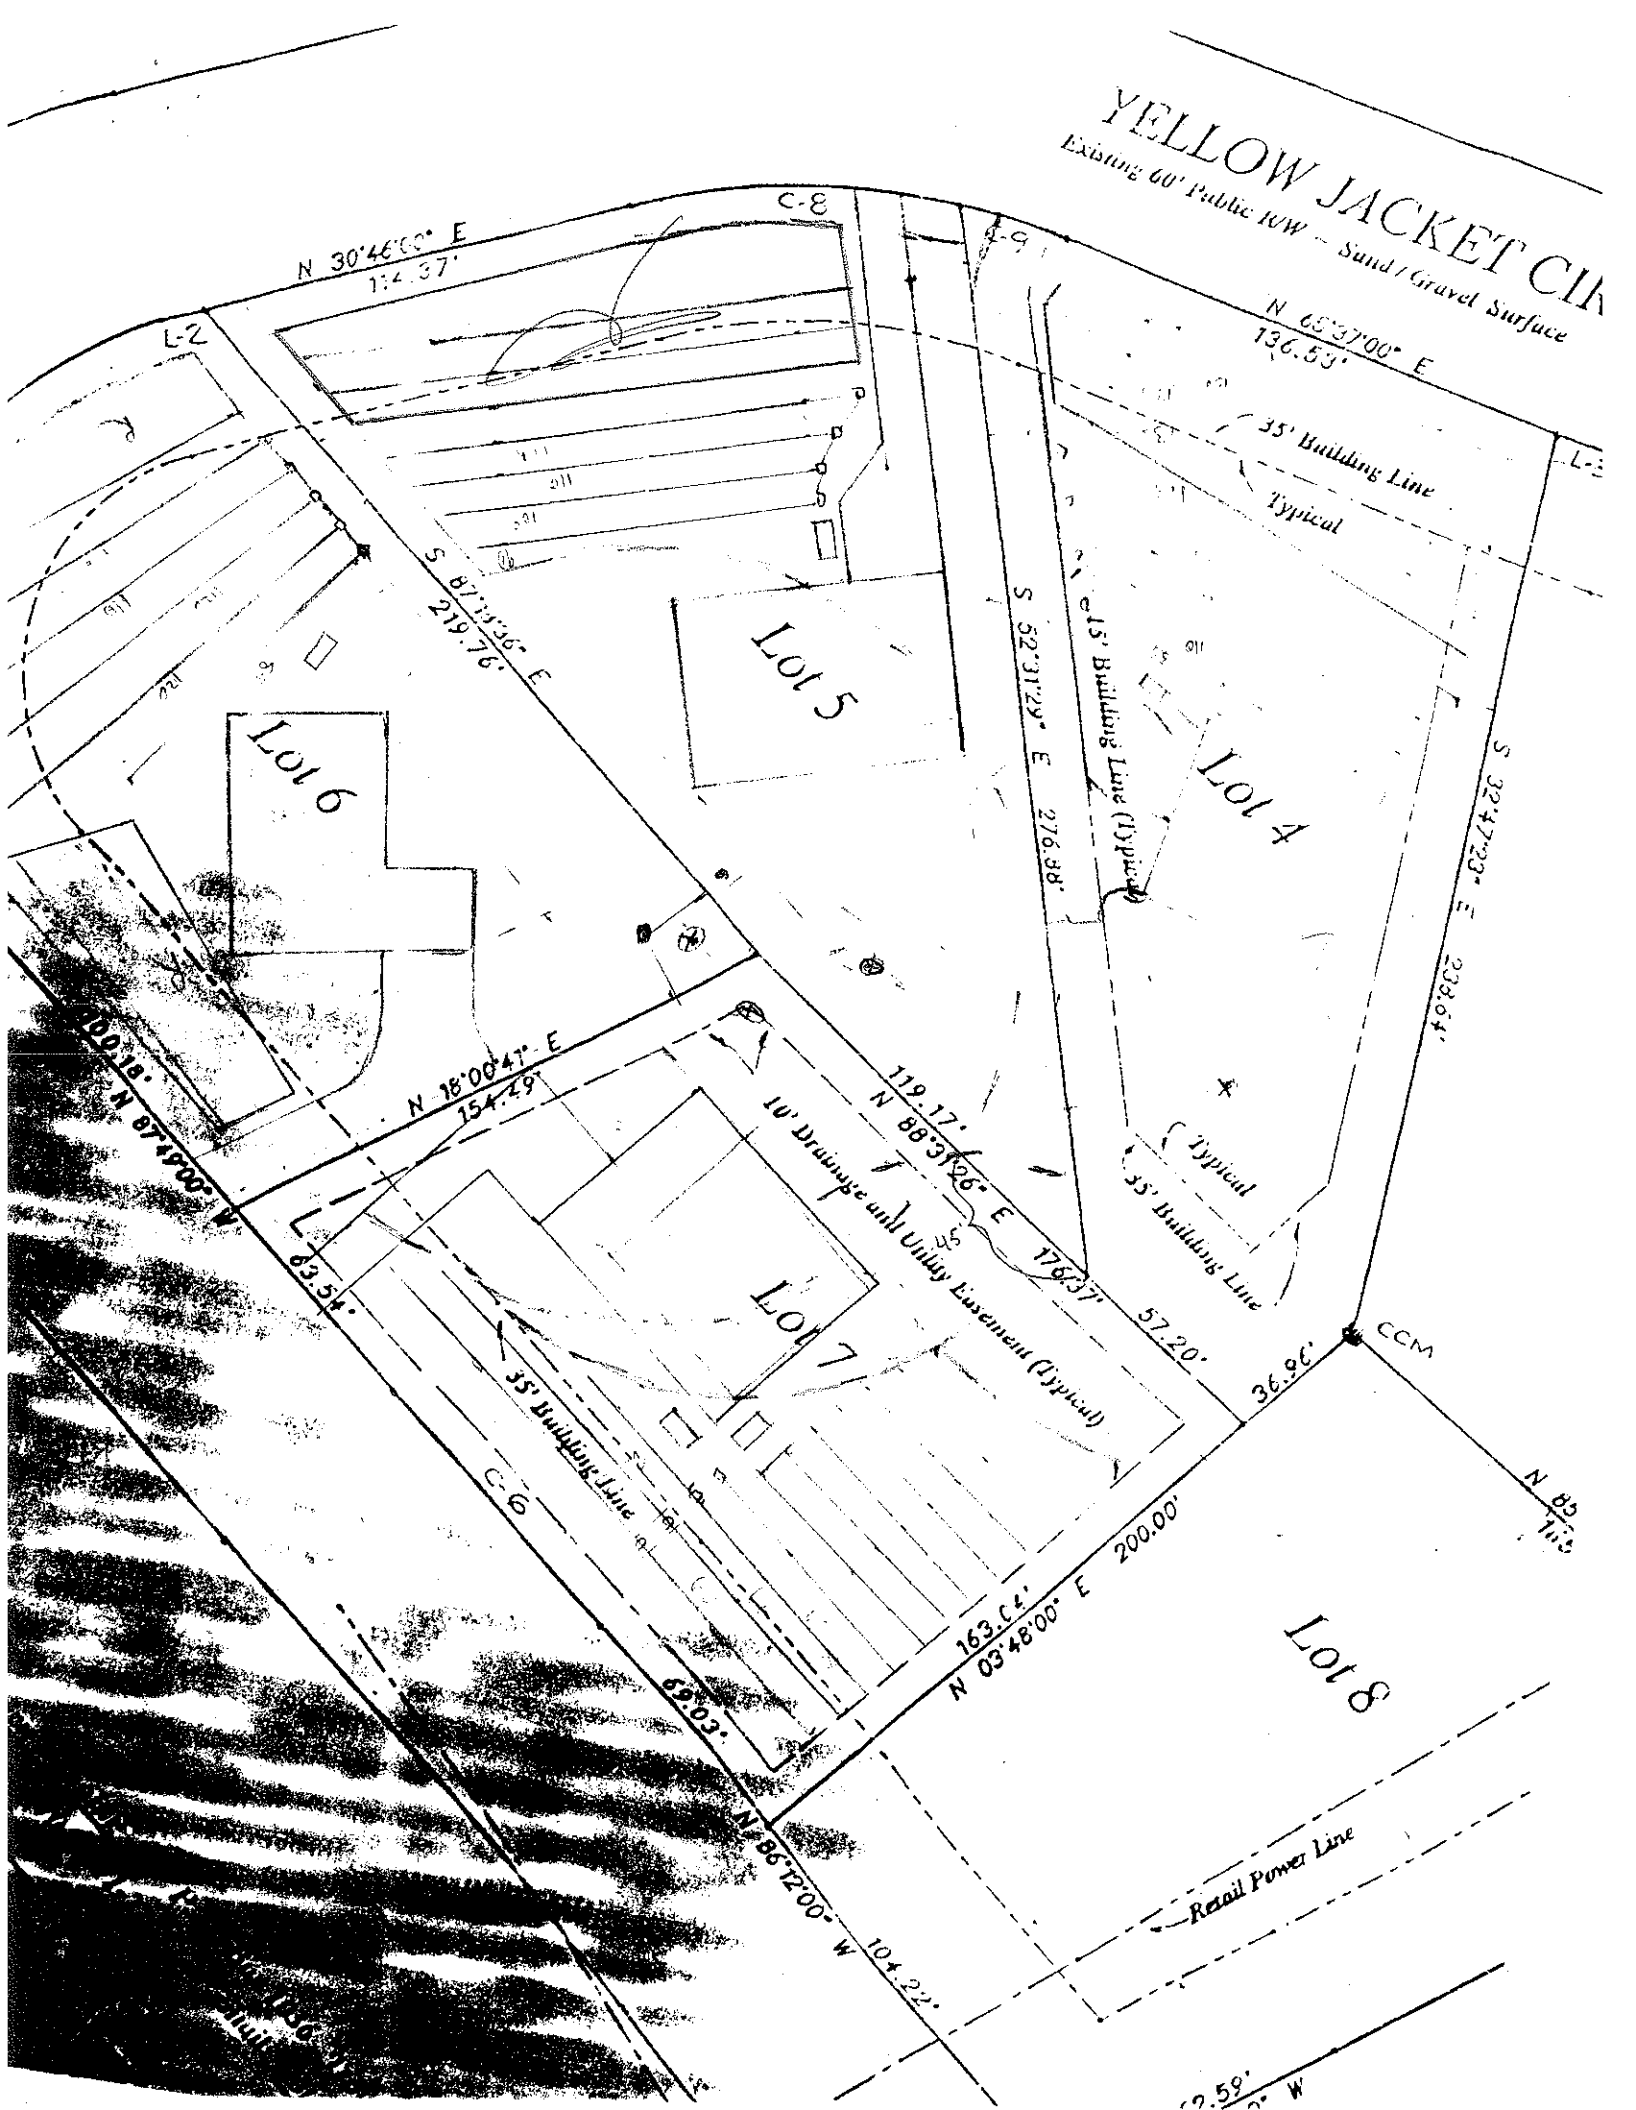
OWNER: _____ APPLICATION DATE _____
ADDRESS: _____ DATE EVALUATED: _____
PROPOSED FACILITY: _____ PROPOSED DESIGN FLOW (.1949): _____ PROPERTY SIZE: _____
LOCATION OF SITE: Craftsman Pt # 5 PROPERTY RECORDED: _____
WATER SUPPLY: ☐ Private ☐ Public ☒ Well ☐ Spring ☐ Other _____
EVALUATION METHOD: ☐ Auger Boring ☒ Pit ☐ Cut
TYPE OF WASTEWATER: ☒ Sewage ☐ Industrial Process ☐ Mixed

PROFILE #	.1940 LAND-SCAPE POSITION/ SLOPE %	HORI-ZON DEPTH (IN.)	SOIL MORPHOLOGY (.1941) .1941 STRUCTURE/ TEXTURE	.1941 CONSISTENCE/ MINERALOGY	OTHER PROFILE FACTORS .1942 SOIL WETNESS/ COLOR	.1943 SOIL DEPTH	.1956 SAPRO CLASS	.1944 RESTR HORIZ	PROFILE CLASS & LTAR
1		0-36	cl sbk	Fr ss sp FAC	Sap @ 12"				PC 0.3+
		36-60	sl sgp	Fr ss sp					
2		0-24	c-cl sbk	Fr ss sp Tmd	sap @ 14"				PS 0.3+
		24-55	sl sgp	Fr ss sp					
3									
4									

DESCRIPTION	INITIAL SYSTEM	REPAIR SYSTEM
Available Space (.1945)		
System Type(s)		
Site LTAR		

OTHER FACTORS (.1946): _____
SITE CLASSIFICATION (.1948): _____
EVALUATED BY: _____
OTHER(S) PRESENT: _____

COMMENTS: _____


YELLOW JACKET CIR
Existing 60' Public R/W - Sand / Gravel Surface
C-8
C-9
L-2
N 30°46'00" E
114.37'
N 65°37'00" E
136.53'
35' Building Line
Typical
S 87°11'36" E
219.76'
S 52°11'24" E
278.88'
15' Building Line (Typical)
LOT 5
LOT 6
LOT 4
S 32°47'20" E
238.64'
N 18°00'47" E
154.49'
119.17'
N 88°39'26" E
176.37'
10' Drainage and Utility Easement (Typical)
Typical
35' Building Line
LOT 7
57.20'
36.96'
CCM
N 87°49'00" W
100.18'
83.34'
35' Building Line
C-6
200.00'
N 03°48'00" E
163.04'
69.03'
N 86°12'00" W
104.22'
LOT 8
Retail Power Line