4624-25-5482 (BB)

ICHD-Environmental Health Division

Statesville Office (704) 878 5305 x3456 Mooresville Office (704) 660-3625

PERMIT # AP-325536

PRIVATE DRINKING WATER WELL PERMIT

PIN # 4624 -- 25 -- 4342


Type of Permit (circle one): **New** Repair Abandonment

APPLICANT/OWNER NAME: DEBORA STRAHAN ADDRESS: 122 YELLOW JACKET CIRCLE, MOORESVILLE, N.C. 28117 PHONE: 617-610-0160

DIRECTIONS TO SITE: ① ON 77, ② ON BRAWLEY SCHOOL ③ ON YELLOW JACKET, LOT ON ④

SITE ADDRESS: 122 YELLOW JACKET CIRCLE, MOORESVILLE, N.C 28117 SUBDIVISION: LOT SECTION/LOT: 6 -- 406


Initial Site Sketch

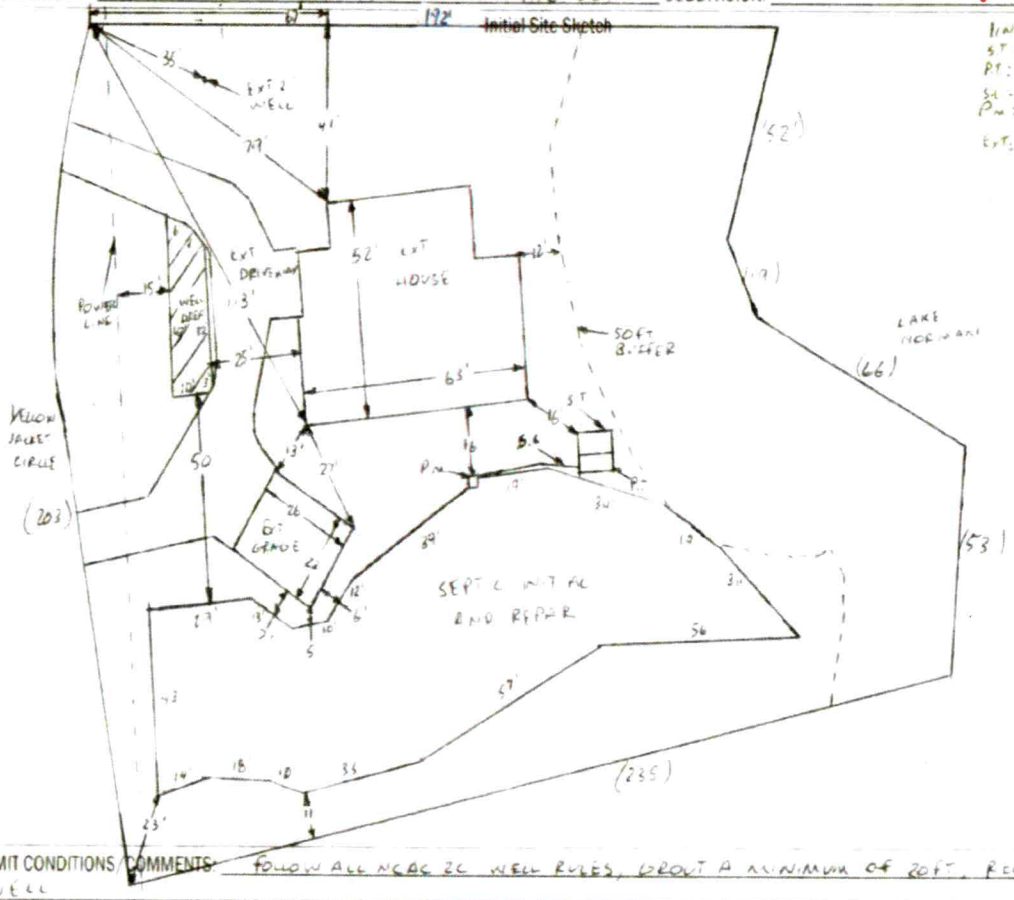

WW: 40 FT
ST: SEPTIC TANK
PT: PUMP TANK
SL: SUPPLY LINE
PM: PRESSURE MANIFOLD
EXT: EXISTING

CALL 704-664-3703 for Grout or Well Head Inspections

22ft Grout

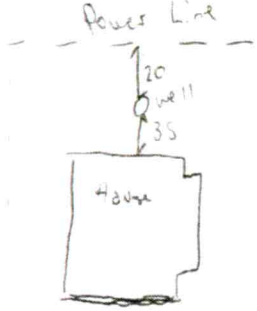

ROUTING RESULTS

Total Depth Sd-11 dr-11 rock

Depth of Casing ~~180~~ 82ft

Yield

Notes

PERMIT CONDITIONS / COMMENTS: FOLLOW ALL NCAC 2C WELL RULES, GROUT A MINIMUM OF 20FT. RECOMMEND ABANDONING EXISTING WELL

WELL PERMIT ISSUED BY: Bryant C. White DATE: 5-3-2022 (Permit is valid for 5 years from date issued. This permit may be revoked if it is determined there has been a material change in any fact or circumstance upon which the permit is issued. Actions of the employees of the Iredell County Health Department shall in no way be taken as a guarantee that this well will produce water of any particular quantity or quality or for any amount of time. Employees of the Iredell County Health Department assume no liability for any damages, either direct or consequential which may be caused by this well.)

Well Contractor: Mid South CONTRACTOR CERT #: 2344A GROUT INSPECTION BY: Matt White DATE: 5/9/22

OR CERTIFICATION OF GROUT NOT WITNESSED BY DEPT: DATE: WELL HEAD INSPECTION BY: Bryant C. White DATE: 5/12/2022

WELL HEAD INSPECTION (check when completed): GROUT TO GROUND SURFACE ✓ WELL CONTRACTOR ID PLATE ✓ PUMP INSTALLER ID PLATE ✓ SAMPLE PORT ✓


ACCESS PORT / VENT ✓ WELL SEAL ✓ WELL HEAD 12 INCHES / PITLESS ADAPTOR 8 INCHES ABOVE GRADE ✓

CERTIFICATE OF COMPLETION BY: DATE: 1/25/23 WATER SAMPLES BY Sydney Harland DATE 6-15-22

Attachments: Form GW-1a (required except for abandonment) X Form GW-30 ☐ Water Sample Results ☐ Plat ☐ **CALL 704-664-3703** to schedule grout or well head inspections between 8-9am

Approved
4/20/22

Yellow Jacket

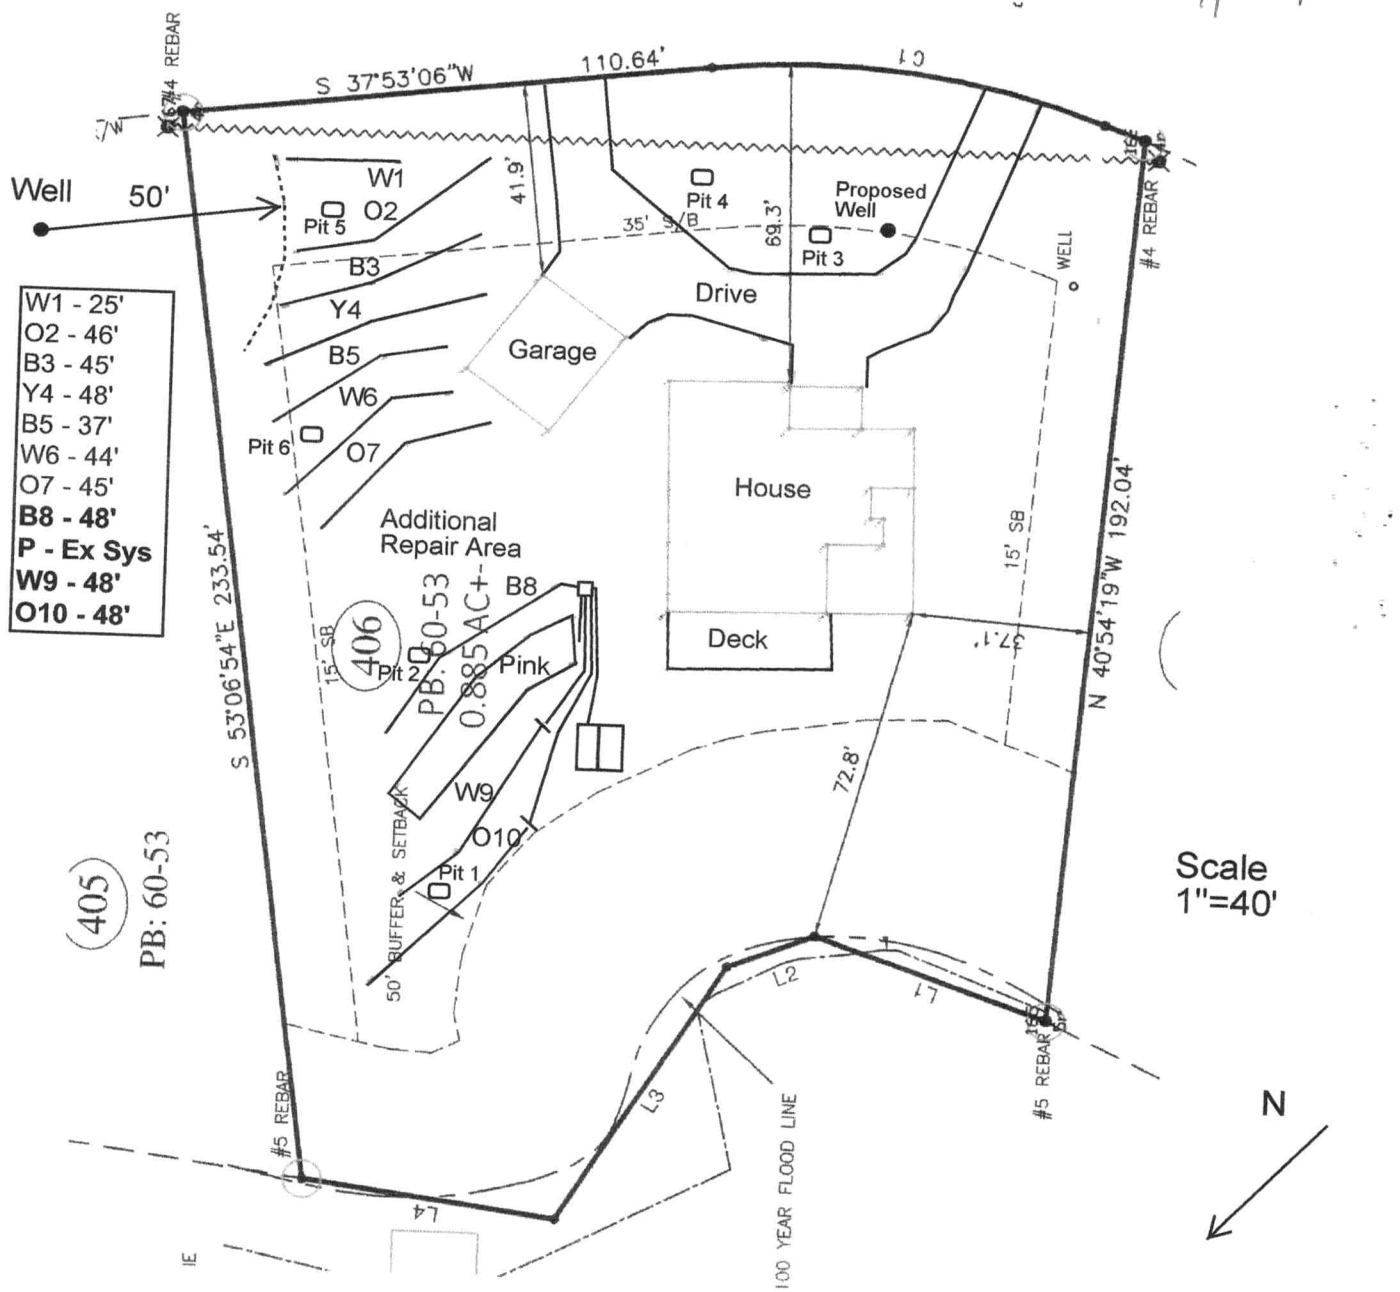

4

WELL CONSTRUCTION RECORD (GW-1)

1. Well Contractor Information:

Chad Julian
Well Contractor Name

A-2344
NC Well Contractor Certification Number

Mid South Well & Pump Company, LLC
Company Name

2. Well Construction Permit #: 325536
List all applicable well construction permits (i.e. UIC, County, State, Variance, etc.)

3. Well Use (check well use):

Water Supply Well:
- ☐ Agricultural
- ☐ Geothermal (Heating/Cooling Supply)
- ☐ Industrial/Commercial
- ☐ Irrigation
- ☐ Municipal/Public
- ☒ Residential Water Supply (single)
- ☐ Residential Water Supply (shared)

Non-Water Supply Well:
- ☐ Monitoring
- ☐ Recovery

Injection Well:
- ☐ Aquifer Recharge
- ☐ Aquifer Storage and Recovery
- ☐ Aquifer Test
- ☐ Experimental Technology
- ☐ Geothermal (Closed Loop)
- ☐ Geothermal (Heating/Cooling Return)
- ☐ Groundwater Remediation
- ☐ Salinity Barrier
- ☐ Stormwater Drainage
- ☐ Subsidence Control
- ☐ Tracer
- ☐ Other (explain under #21 Remarks)

4. Date Well(s) Completed: 5-5-22 **Well ID#** _____

5a. Well Location:

Debora Strachan — Facility/Owner Name
CldTS6406 — Facility ID# (if applicable)

122 Yellow Jacket Circle — Physical Address, City, and Zip
Mooresville

Iredell — County
4624-25-4342 — Parcel Identification No. (PIN)

5b. Latitude and longitude in degrees/minutes/seconds or decimal degrees:
(if well field, one lat/long is sufficient)

_____ N _____ W

6. Is(are) the well(s): ☒ **Permanent** or ☐ **Temporary**

7. Is this a repair to an existing well: ☐ **Yes** or ☒ **No**
If this is a repair, fill out known well construction information and explain the nature of the repair under #21 remarks section or on the back of this form.

8. For Geoprobe/DPT or Closed-Loop Geothermal Wells having the same construction, only 1 GW-1 is needed. Indicate TOTAL NUMBER of wells drilled: 1

9. Total well depth below land surface: 165 (ft.)
For multiple wells list all depths if different (example- 3@200' and 2@100')

10. Static water level below top of casing: 29 (ft.)
If water level is above casing, use "+"

11. Borehole diameter: 6 1/4 (in.)

12. Well construction method: Air Rotary
(i.e. auger, rotary, cable, direct push, etc.)

FOR WATER SUPPLY WELLS ONLY:

13a. Yield (gpm): 15 **Method of test:** Air

13b. Disinfection type: Granular **Amount:** 502

For Internal Use Only:

14. WATER ZONES

FROM	TO	DESCRIPTION
ft.	ft.	
ft.	ft.	

15. OUTER CASING (for multi-cased wells) OR LINER (if applicable)

FROM	TO	DIAMETER	THICKNESS	MATERIAL
0 ft.	82 ft.	6 1/4 in.	SDR21	PVC

16. INNER CASING OR TUBING (geothermal closed-loop)

FROM	TO	DIAMETER	THICKNESS	MATERIAL
ft.	ft.	in.		
ft.	ft.	in.		

17. SCREEN

FROM	TO	DIAMETER	SLOT SIZE	THICKNESS	MATERIAL
ft.	ft.	in.			
ft.	ft.	in.			

18. GROUT

FROM	TO	MATERIAL	EMPLACEMENT METHOD & AMOUNT
0 ft.	20 ft.	Bentonite	12 bags Poured
ft.	ft.		
ft.	ft.		

19. SAND/GRAVEL PACK (if applicable)

FROM	TO	MATERIAL	EMPLACEMENT METHOD
ft.	ft.		
ft.	ft.		

20. DRILLING LOG (attach additional sheets if necessary)

FROM	TO	DESCRIPTION (color, hardness, soil/rock type, grain size, etc.)
0 ft.	37 ft.	clay
37 ft.	77 ft.	weathered Rock
77 ft.	165 ft.	granite
ft.	ft.	
ft.	ft.	
ft.	ft.	
ft.	ft.	

21. REMARKS

22. Certification:

Chad Julian — Signature of Certified Well Contractor
5-5-22 — Date

By signing this form, I hereby certify that the well(s) was (were) constructed in accordance with 15A NCAC 02C .0100 or 15A NCAC 02C .0200 Well Construction Standards and that a copy of this record has been provided to the well owner.

23. Site diagram or additional well details:
You may use the back of this page to provide additional well site details or well construction details. You may also attach additional pages if necessary.

SUBMITTAL INSTRUCTIONS

24a. For All Wells: Submit this form within 30 days of completion of well construction to the following:

Division of Water Resources, Information Processing Unit,
1617 Mail Service Center, Raleigh, NC 27699-1617

24b. For Injection Wells: In addition to sending the form to the address in 24a above, also submit one copy of this form within 30 days of completion of well construction to the following:

Division of Water Resources, Underground Injection Control Program,
1636 Mail Service Center, Raleigh, NC 27699-1636

24c. For Water Supply & Injection Wells: In addition to sending the form to the address(es) above, also submit one copy of this form within 30 days of completion of well construction to the county health department of the county where constructed.

N O R T H C A R O L I N A

NC DEPARTMENT OF
HEALTH AND HUMAN SERVICES
Division of Public Health

Private Well Information and Use Recommendations

For Inorganic Chemical Contaminants

County: Iredell Sample Name: Debora Strachan

Sample ID #: ES22Ueile-0029 Reviewer: Sydney Holland

TEST RESULTS AND USE RECOMMENDATIONS

1. ☑ Your well water meets federal drinking water standards ***for inorganic chemicals***. Your water can be used for drinking, cooking, washing, cleaning, bathing, and showering based on the ***inorganic chemical results only***. You may have other water sampling results that are not taken into account in this report.

2. ☐ The following substance(s) exceeded federal drinking water standards or the North Carolina 2L calculated health levels. The North Carolina Division of Public Health recommends that your well water not be used for drinking and cooking unless you install a water treatment system to remove the checked substance(s). However, it may be used for washing, cleaning, bathing, and showering based on the ***inorganic chemical results only***.

☐ Arsenic ☐ Barium ☐ Cadmium ☐ Chromium ☐ Copper ☐ Fluoride ☐ Iron
☐ Lead ☐ Manganese ☐ Mercury ☐ Nickel ☐ Nitrate/Nitrite ☐ Selenium ☐ Silver
☐ Zinc

3. ☐ While your lead levels do not exceed federal or state standards, the North Carolina Division of Public Health has concerns with any detection of lead. Should you have any questions please contact the NC Private Well and Health Program at (919) 707 - 5900.

4. ☐ Re-sample for lead and /or copper. Take a first draw and 30-second flush sample inside the house (preferably the kitchen sink) and a first draw and 4 minutes flush sample at the wellhead to determine the source of the lead and/ or copper.

5. ☐ The following substance(s) exceeded aesthetic drinking water standards. Your water can be used for drinking, cooking, washing, cleaning, bathing, and showering based on the ***inorganic chemical results only***, but aesthetic problems such as bad taste, odor, staining of porcelain, etc. may occur. You may want to install a household water treatment system to address aesthetic problems.

☐ Chloride ☐ Copper ☐ Flouride ☐ Iron ☐ Manganese
☐ pH ☐ Silver ☐ Sulfate ☐ Zinc

6. ☐ a. Sodium levels exceed the U.S. Environmental Protection Agency's (USEPA) Health Advisory level for sodium of 20 mg/l. The North Carolina Division of Public Health recommends that only individuals on no or low sodium-restricted diets not use this water for drinking or cooking. It may be used for washing, cleaning, bathing, and showering based on the ***inorganic chemical results only***.

☐ b. Your sodium level exceeds 30 mg/L and may pose aesthetic issues such as bad taste, odor, staining of porcelain, etc.

7. ☐ Re-sampling is recommended in _____ months, to reinvestigate_____.

For more information regarding your well water results, please call the North Carolina Division of Public Health at 919-707-5900.

North Carolina Division of Public Health
Occupational and Environmental Epidemiology Branch, Epidemiology Section
BIOLOGICAL ANALYSIS REPORT

Private well water information and recommendations

County: Iredell Name: Debora Strachan Sample ID Number: ES22616 16 - 0029
Location: 122 Yellow Jacket Circle Reviewer Sydney Holland

Initial Sample ✓ Confirmation Sample _____

BIOLOGICAL ANALYSIS RESULTS AND RECOMMENDATIONS FOR USES OF YOUR PRIVATE WELL WATER (These recommendations are based on biological analysis only.)

✓ No coliform bacteria were found in your well water. Your water can be used for all purposes including drinking, cooking, washing dishes, bathing and showering.

_____ Total coliform bacteria were detected in your water sample. Total Coliform are a group of related bacteria that are (with few exceptions) not harmful to humans. A variety of bacteria, parasites, and viruses, known as pathogens, can potentially cause health problems if humans ingest them. EPA considers total coliforms a useful indicator of other pathogens for drinking water. Total coliforms are used to determine the adequacy of water treatment and the integrity of the distribution system

_____ It is recommended that your well water be re-tested to verify that the result is accurate.

_____ Fecal coliform bacteria were detected in the sample. **Do not use the water for drinking, cooking, washing dishes, bathing or showering**.

If the re-test shows contamination by bacteria contact your local health department for assistance. There may be a problem with the construction of the well, the groundwater source, or operation of the well. The well needs to be inspected by the local health department or a local well contractor to determine the problem with the well and to give guidance on how to correct the problem.

Your well water was tested for biological contaminants (total coliform and fecal coliform bacteria). The results were evaluated using the federal drinking water standards.

Drinking water may contain substances that can occur naturally in water or can be introduced into water from man-made sources. Total coliform bacteria are found in soil and fecal coliform bacteria are found in animal and human waste. Total coliform or fecal coliform bacteria in well water indicate that the well may have structural problems or that the well was not properly disinfected.

If you have been drinking the well water and are pregnant, nursing, have a child in the household under 5 years of age, or immunocompromised (such as an individual with AIDS, cancer, hepatitis, dialysis or surgical procedures) inform your physician of these results at your next visit.

If the contamination continues, you should investigate the possibility of drilling a new well or installing a point-of-entry disinfection unit which can use chlorine, ultraviolet light, or ozone.

For further information please contact your county health department or the Occupational and Environmental Epidemiology Branch at 919-707-5900.

4312 District Drive
MSC 1918
Raleigh, NC 27699-1918

http://slph.ncpublichealth.com
Phone: 919-733-7308
Fax: 919-715-8611

North Carolina State Laboratory of Public Health

Environmental Sciences

Microbiology

Certificate of Analysis

FINAL REPORT

Report to: **Sydney Holland**

IREDELL CO. ENVIRONMENTAL HEALTH DEPT - MOORESVILLE
610 EAST CENTER AVENUE
Mooresville, NC 28115

Name of System:

Debora Strachan
122 Yellow Jacket Cir
Mooresville, NC 28117

EIN: 566000309E **Delivery: NC Courier** **Iredell County**

StarLiMS ID: **ES220616-0084**

Date Collected: 06/15/2022 Time Collected: 10:50 By: Sydney Holland
Date Received: 06/16/2022 Time Received: 08:24 By: Angela Heybroek

Sample Source: New Well
Sample Type: Raw
Treatment:

Sampling Point: Well head
GPS No.
Well Permit No. 325536

Comment:

Colilert Profile **Method: SM 9223B**

Analyte	Test Result	Unit	Conclusion	Date Tested
Total Coliform	Absent			06/16/2022
E. coli	Absent			06/16/2022

Report Date: 06/17/2022 **Reported By:** **KPLEMMONS**

Explanations of Coliform Analysis:

If coliform bacteria are **Absent**, the water is considered safe for drinking purpose. If coliform bacteria are **Present**, the water is considered unsafe for drinking purpose. Presence of *E. coli* (bacteria) generally indicates that the water has been contaminated with fecal material. It must be remembered that a water analysis refers only to the sample received and should not be regarded as a complete report on the water supply.

North Carolina State Laboratory of Public Health

Environmental Sciences

Inorganic Chemistry

4312 District Drive
MSC 1918
Raleigh, NC 27699-1918

http://slph.ncpublichealth.com
Phone: 919-733-7308
Fax: 919-715-8611

Certificate of Analysis

FINAL REPORT

Report to: **Sydney Holland**

IREDELL CO. ENVIRONMENTAL HEALTH DEPT - MOORESVILLE
610 EAST CENTER AVENUE
MOORESVILLE, NC 28115

Name of System:

Debora Strachan
122 Yellow Jacket Cir
Mooresville, NC 28117

EIN: 566000309E

Delivery: **NC Courier**

StarLiMS ID: **ES220616-0029**

Date Collected: 06/15/2022
Time Collected: 10:50
By: Sydney Holland
Date Received: 06/16/2022
Time Received: 07:39

Sample Type: Raw
Sampling Point: Well head
Well Permit No. 325536
Sample Source: New Well
Receipt Temp. : 4.5 °C
GPS Number:

Profile: New Well I

Analyte	Test Result	Allowable Limit	Unit	Qualifier(s)
Arsenic	<0.001	0.010	mg/L	
Barium	<0.1	2.0	mg/L	
Cadmium	<0.0001	0.005	mg/L	
Calcium	7		mg/L	
Chloride	<5	250	mg/L	
Chromium	<0.02	0.10	mg/L	
Copper	<0.01	1.3	mg/L	
Fluoride	<0.1	4.00	mg/L	
Iron	0.07	0.30	mg/L	
Lead	<0.003	0.015	mg/L	
Magnesium	1		mg/L	
Manganese	<0.005	0.05	mg/L	
Mercury	<0.0004	0.002	mg/L	
Nickel	<0.01	0.1	mg/L	
Nitrate	<1	10.0	mg/L	
Nitrite	<0.1	1.00	mg/L	
pH	7.2		N/A	
Selenium	<0.005	0.05	mg/L	
Silver	<0.01	0.10	mg/L	
Sodium	7.8		mg/L	
Sulfate	<5	250	mg/L	
Total Alkalinity	33		mg/L	
Total Hardness	22		mg/L	
Zinc	0.07	5.0	mg/L	

North Carolina State Laboratory of Public Health

Environmental Sciences

Inorganic Chemistry

4312 District Drive
MSC 1918
Raleigh, NC 27699-1918

http://slph.ncpublichealth.com
Phone: 919-733-7308
Fax: 919-715-8611

Certificate of Analysis

FINAL REPORT

Report Date: 07/06/2022

Reported By: Marc Komlos

Redraw –

RECEIVED APR 2 8 2022

~~RECEIVED APR 1 8 2022~~ Paid $100.00

IREDELL COUNTY DEPARTMENT of ENVIRONMENTAL HEALTH

E.P. Comprehensive

APPLICATION FORM

AP-312418 $350.00

Application For:

( ) Septic Improvement Permit (✓) New Well Permit (✓) Authorization to Construct ( ) Well Repair Permit ( ) Existing System Inspection ( ) Well Abandonment ( ) Septic System Repair

THE ABOVE PERMIT DOCUMENTS WILL BECOME INVALID IF INFORMATION PROVIDED ON THIS APPLICATION IS FALSIFIED OR CHANGED, OR IF THE SITE IS ALTERED. THE IMPROVEMENT PERMIT IS VALID FOR EITHER 60 MONTHS OR WITHOUT EXPIRATION DEPENDING UPON DOCUMENTATION SUBMITTED. APPLICATION WITH SITE PLAN 60 MONTHS, APPLICATION WITH COMPLETE, SCALED PLAT WITHOUT EXPIRATION. SEE 15A NCAC 18A .1937(f) FOR DETAILS.

Page 2: *Site Plan Worksheet* form MUST accompany this application

The following optional attachments may also be submitted: (See attached)

Place an (X) beside whichever is submitted if applicable

(✓) Survey Plat, scaled no more than 1 inch = 60 feet

( ) Custom Site Plan, scaled no more than 1 inch = 60 feet

Applicant Information: (PRINT CLEARLY)

Applicant Name: Debora Strachan Address: 122 Yellowjacket Circle Mooresville NC Zip: 28117

Applicant Email: Debfstrachan@gmail.com Phone: 617 610 0160 Alt. Phone:

Owner Name: Debora Strachan Address: 122 Yellowjacket Circle Mooresville Zip: 28117

Owner Email: Debfstrachan@gmail.com Phone: 617 610 0160 Alt. Phone:

Property Information:

Street Address: 122 Yellowjacket Circle Mooresville NC

Subdivision Name: – Section/Phase: Lot Number:

Driving Directions: end of Brawley School Rd

Site Development Information: *(check or complete ALL that apply*

(✓) New Single Family Residence
( ) New Multi-Family Residence
( ) Accessory Building
( ) Bedroom(s) Addition
( ) Repair to failing septic system ___ Tank ___ Drain lines Describe Problem:

Maximum Number of Bedrooms: 4
Maximum Number of Occupants: 4
( ) Swimming Pool
( ) Other Addition/Structure:

CHECK FOUNDATION TYPE
(✓) Crawl Space Foundation
( ) Concrete Slab Foundation
( ) Basement with Plumbing
( ) Basement without Plumbing

Non-Residential Site Development: Type of Business:
Square Footage of Building: Max. Number of Employees: Max. Number of Seats/Beds/Other:

Water Supply: (✓) Replacement Well – Reason: old 2" well
( ) Multi-connection Well Number of Houses: Number of Persons:

(✓) New Well ( ) Existing Well ( ) Community Well ( ) City Water ( ) Other Public Water

Desired Septic System Type: *(you may rank in order of preference)*

( ) No Preference ( ) Alternative ( ) Conventional ( ) Innovative (✓) Modified Conventional ( ) Other: Year existing system installed:

Please answer the following to the best of your ability:

( ) Yes (✓) No Does the site contain any jurisdictional wetlands?
( ) Yes (✓) No Is any non-domestic sewage (i.e. industrial) to be generated?
( ) Yes (✓) No Is the site subject to approval by any other public agency?

I have read this application and certify that the information provided herein is true, complete, and correct. Authorized county and state officials are granted right of entry to conduct necessary inspections to determine compliance with applicable laws and rules. I understand that I am solely responsible for the proper identification and labeling of all property lines and corners and making the site accessible so that a complete site evaluation can be performed.

Signature: D Strachan

Property owner or owner's legal representative signature (SIGNATURE REQUIRED)

2/4/2022
DATE


IREDELL COUNTY DEPARTMENT of ENVIRONMENTAL HEALTH

SITE PLAN WORKSHEET

SEE THE "SAMPLE SITE PLAN" BELOW. ***INCOMPLETE SITE PLANS WILL BE RETURNED TO YOU FOR COMPLETION AND MAY RESULT IN A DELAY IN THE ISSUANCE OF YOUR SEPTIC SYSTEM OR WELL PERMIT!!!***

Place an (X) beside each item as you complete the site plan:

( ) Property Line measurements are clearly identified
( ) All proposed structures are indicated
( ) Front and side setbacks from property line
( ) Preferred driveway location
( ) Preferred well location
( ) Preferred septic system location
( ) North arrow, or other sufficient indicator of direction

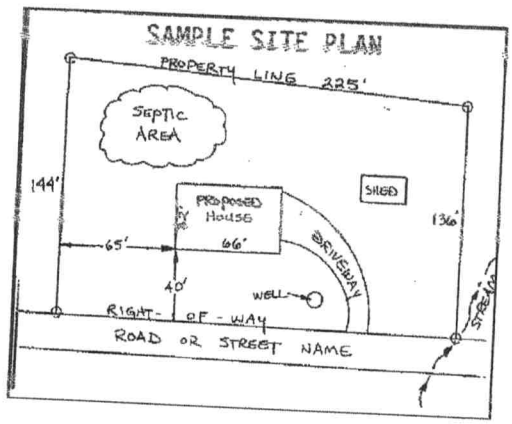

Circle N/A on the following if appropriate:

Location of septic systems and wells within 100' of your property	N/A
Location of easements and rights of ways on your property	N/A
Location of any designated wetlands on the property	N/A

USE THIS SPACE TO DRAW YOUR SITE PLAN

Show: proposed house or business footprint, wells, water lines, patios, pools and decks, and any other item that will occupy space on the site

See Attached Plan

Signature: _____

Property owner or owner's legal representative signature (SIGNATURE REQUIRED)

4/18/2022

DATE

IREDELL COUNTY DEPARTMENT OF ENVIRONMENTAL HEALTH

DOCUMENTATION TO AUTHORIZE AN OWNER'S LEGAL REPRESENTATIVE

Applications for permits require the "signature of the owner or owner's legal representative" (15A NCAC 18A .1937). If the owner does not sign the application himself or herself, they can submit any one of the following documents to designate their legal representative:

Power of Attorney; Real Estate Contract; Estate executor; Bankruptcy trustee; Court ordered guardianship

In the absence of the above documentation, the property owner may provide the local health department with documentation that designates a legal representative. A property owner may:
Complete this form to document his or her legal representative, or provide his or her own form that contains the information in this form.
If there are multiple property owners, then all property owners must sign the form that designates a legal representative.

By signing a form that designates a legal representative for purposes of 15A NCAC 18A .1937, the property owner authorizes that representative to act on their behalf in matters pertaining to the application and permitting process, including signing or receiving any application, document or permit. The owner retains full responsibility to meet all permit conditions specified by the local health department.

I, Deborah Strachan, am the legal owner(s) of the property located at 122 Yellowjacket Circle Mooresville, NC, identified as PIN (Parcel Identification Number) _____, located in Iredell County, North Carolina.

I do hereby authorize (**print legal representative/company name**) Michael Athanas & Associates, to act as an agent on my behalf in applying for/signing/obtaining any of the documents described below.

- Application for Improvement Permit (IP) / Authorization to Construct (AC)
- Improvement Permit (IP) / Authorization to Construct (AC)
- Application for soil-site evaluation (new/repair)
- Application/permit for private drinking water well/well abandonment
- Application for Compliance Inspection

I agree to abide by all decisions and/or conditions between the legal representative acting on my behalf and the Iredell County Department of Public Health, Environmental Health Division.

DStrach — Signature of Owner(s)
4/18/22 — Date
_____ — Signature of Witness
_____ — Date

Please return this signed form to the appropriate office:

Mooresville - Environmental Health
tonda.hart@co.iredell.nc.us
Fax: 704-662-3239
610 E. Center Avenue, Mooresville, NC 28115

Statesville - Environmental Health
adrienne.shea@co.iredell.nc.us
Fax: 704-871-3483
349 N. Center Street, Statesville, NC 28677

ENVIRONMENTAL HEALTH REQUIREMENTS for SEPTIC and WELL PERMITS

The following items must be completed *PRIOR* to the *SUBMITTAL* of any Environmental Health Application. Incomplete applications will be returned to the applicant and cannot be processed or placed on the work list.

*** Initial all lines below to indicate you have submitted each form and completed every site requirement ***

✓ **Complete all Environmental Health forms:**
- ✓ Application
- ✓ Site Plan with dimensions of proposed structure, addition, pool etc.
- ✓ Documentation to Authorize Owner Agent (if the property owner is not the applicant)
- ✓ Copy of Zoning Permit when applicable
- ✓ Sign this sheet after you have completed all items

✓ **Lot must be cleared of heavy undergrowth.** In order to evaluate the lot, the footprint of the proposed structure must be visible. Adequate area for the septic drain field and repair area must be sufficiently cleared of heavy undergrowth, with **50 feet of visibility** in all directions. Inspectors must be able to evaluate the property, shoot laser level elevations, layout the drain field, do soils work, etc. **If the lot is not cleared sufficiently, then a $100 site revisit fee will be charged and the evaluation will be put on HOLD until the requirement is met.**

✓ **Clearly mark all property corners by locating existing iron or concrete markers.** Flag all property lines every 25 feet if adjacent corners are not visible when standing on any given corner. Property lines must be flagged by a licensed NC surveyor & easily identified **prior to application submittal** (exception may apply for septic repair evaluations only). 'Mow lines' and/or fence lines do NOT constitute marked lines. **If the property lines are not properly marked when the lot is ready to be evaluated, then the application will be put on HOLD and a $100 site re-visit fee charged.**

✓ **Stake or flag the footprint of the proposed structure, addition, pool etc. to match the site plan submitted.** The proposed structure, etc. **must be staked** out on the property as per the site plan.

✓ If an **Authorization to Construct (AC) is desired**, submit a recorded copy of the plat for newly created or subdivided lot(s) and a LEGIBLE copy of the basic floor plan no larger than 8 ½" x 14" for each floor of the structure including decks, porches, etc. **The overall dimensions must be clearly noted & the rooms labeled.**

Any site not meeting the above requirements when staff arrives for the evaluation will result in a $100 site revisit fee being charged and the request being placed on HOLD. This will delay the processing of the application.

Once work by Environmental Health staff begins, the up-front fees paid toward securing any health department permit are non-refundable. Refunds for work not started, due to a customer changing their mind or plans, are subject to an administrative fee of $50 to defray a portion of the costs of processing the refund.

Backhoe pits are required for all applications that require a soils evaluation.
DO NOT DIG PITS UNTIL THE EH SPECIALIST HAS AUTHORIZED AND SCHEDULED YOUR EVALUATION TIME.
- **All utilities shall be marked before pits are dug. Call NC 811 for this service.**
- **The applicant/agent is responsible for securing these services**
- **Backhoe pits are to be dug at the locations and depths determined by the Environmental Health Specialist or a NC Licensed Soil Scientist. A minimum of four pits must be dug.**
- **The EH specialist will contact you when your application is ready to be processed for pit scheduling.**
- **Your backhoe operator must be on site during the EH Specialist's evaluation to prevent your operator from having to return to the property for additional work.**

By signing below I am acknowledging the above specifications have been met and the site is READY to be evaluated AND I understand the backhoe pit requirement and will secure those services (if applicable).

Signature D Strad Date 4/18/22

Questions? Contact the Environmental Health Offices below:

Statesville Office
349 North Center Street (2nd Floor Building Standards)
Statesville, NC 28677-4063
Phone: (704)878-5305 ext. 3456

Mooresville Office
610 East Center Avenue (2nd Floor Govt. Center South)
Mooresville, NC 28115-2548
Phone: (704)660-3625

CW

ICHD–Environmental Health Division

Statesville Office (704) 878-5305 x3456 | Mooresville Office (704) 660-3625

PERMIT # AP – 325536

PRIVATE DRINKING WATER WELL PERMIT

PIN # 4624 -- 25 -- 4342


Type of Permit (circle one): (New) Repair Abandonment

APPLICANT/OWNER NAME: DEBORA STRACHAN **ADDRESS:** 122 YELLOW JACKET CIRCLE, MOORESVILLE, N.C. 28117 **PHONE:** 617-610-0160

DIRECTIONS TO SITE: ⑤ ON 77, ® ON BRAWLEY SCHOOL, ® ON YELLOW JACKET, LOT ON ®

SITE ADDRESS: 122 YELLOW JACKET CIRCLE, MOORESVILLE, N.C. 28117 **SUBDIVISION:** CL+T **SECTION/LOT:** 6 -- 406

Initial Site Sketch

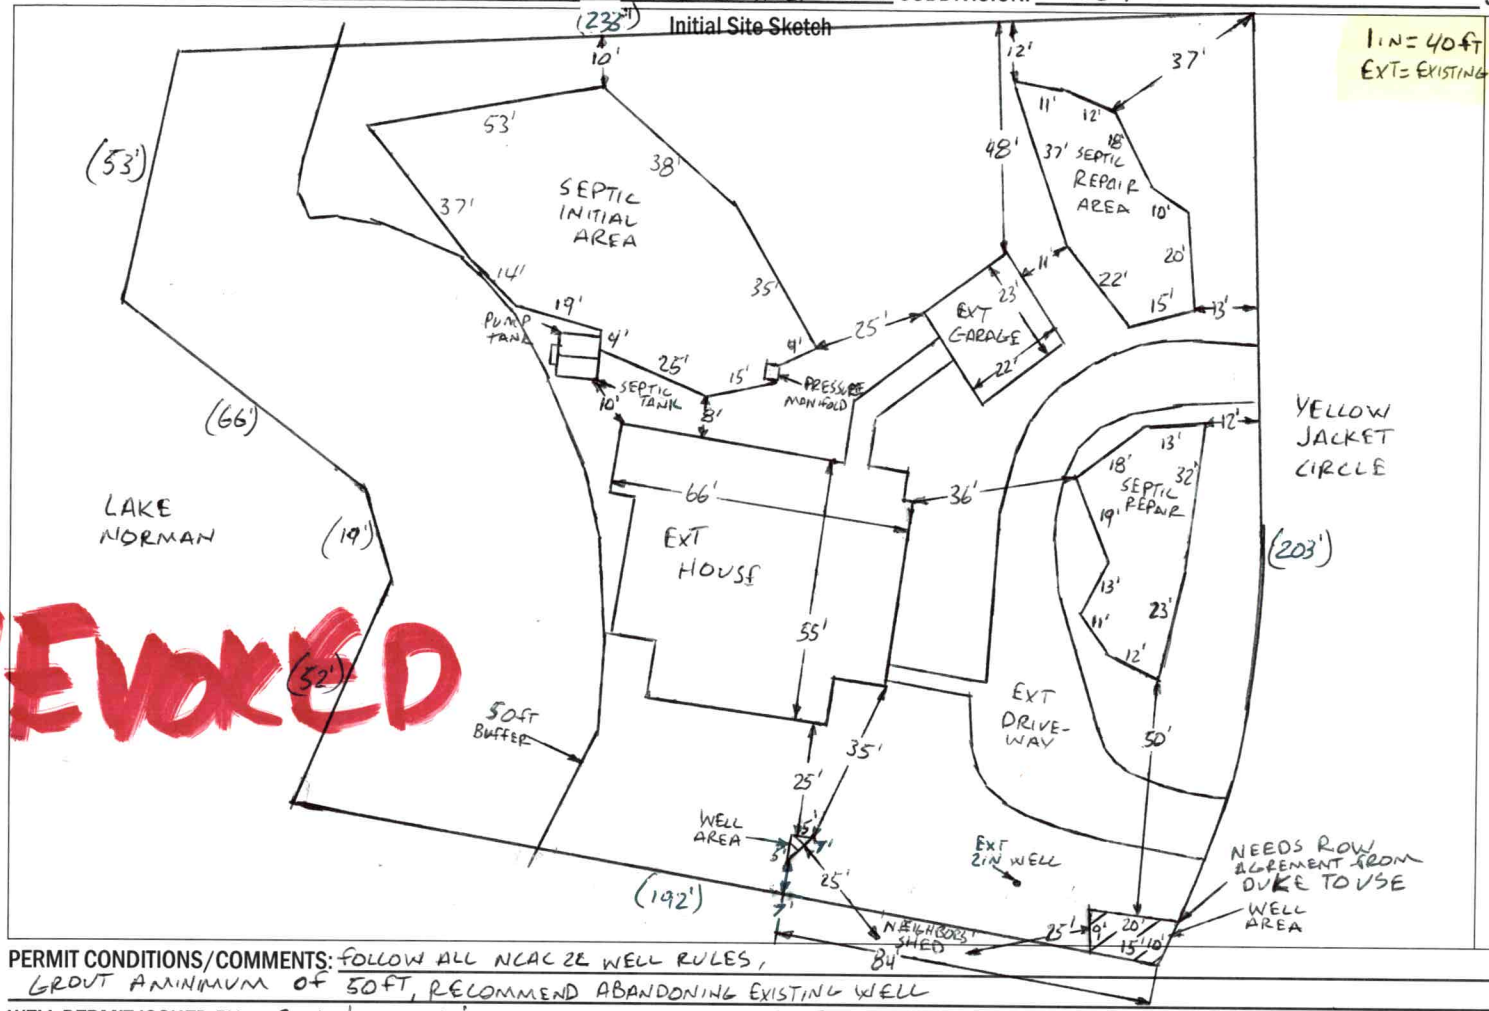

1 IN = 40 FT
EXT = EXISTING

CALL 704-664-3703 for

Grout or Well Head Inspections

ROUTING RESULTS

Total Depth _____

Depth of Casing _____

Yield _____

Notes:

E-MAILED 3-23-22 (AW)

REVOKED

PERMIT CONDITIONS/COMMENTS: FOLLOW ALL NCAC 2L WELL RULES, GROUT A MINIMUM OF 50FT, RECOMMEND ABANDONING EXISTING WELL

WELL PERMIT ISSUED BY: Burford C. White **DATE:** 3-23-2022 (Permit is valid for 5 years from date issued. This permit may be revoked if it is determined there has been a material change in any fact or circumstance upon which the permit is issued. Actions of the employees of the Iredell County Health Department shall in no way be taken as a guarantee that this well will produce water of any particular quantity or quality or for any amount of time. Employees of the Iredell County Health Department assume no liability for any damages, either direct or consequential which may be caused by this well.)

Well Contractor: _____ CONTRACTOR CERT #: _____ GROUT INSPECTION BY: _____ DATE: _____

OR CERTIFICATION OF GROUT NOT WITNESSED BY DEPT: _____ DATE: _____ WELL HEAD INSPECTION BY: _____ DATE: _____

WELL HEAD INSPECTION (check when completed): GROUT TO GROUND SURFACE ☐ WELL CONTRACTOR ID PLATE ☐ PUMP INSTALLER ID PLATE ☐ SAMPLE PORT ☐

ACCESS PORT / VENT ☐ WELL SEAL ☐ WELL HEAD 12 INCHES / PITLESS ADAPTOR 8 INCHES ABOVE GRADE ☐

CERTIFICATE OF COMPLETION BY: _____ DATE: _____ WATER SAMPLES BY: _____ DATE: _____

Attachments: Form GW-1a (required except for abandonment) ☐ Form GW-30 ☐ Water Sample Results ☐ Plat ☐ **CALL 704-664-3703 to schedule grout or well head inspections between 8-9am**

BW

RECEIVED FEB 10 2022

IREDELL COUNTY DEPARTMENT of ENVIRONMENTAL HEALTH

APPLICATION FORM AP-325536 $550.00

Application For:

(✓) New Well Permit ( ) Well Repair Permit ( ) Well Abandonment
( ) Septic Improvement Permit ( ) Authorization to Construct ( ) Existing System Inspection ( ) Septic System Repair

THE ABOVE PERMIT DOCUMENTS WILL BECOME INVALID IF INFORMATION PROVIDED ON THIS APPLICATION IS FALSIFIED OR CHANGED, OR IF THE SITE IS ALTERED. THE IMPROVEMENT PERMIT IS VALID FOR EITHER 60 MONTHS OR WITHOUT EXPIRATION DEPENDING UPON DOCUMENTATION SUBMITTED. APPLICATION WITH SITE PLAN 60 MONTHS, APPLICATION WITH COMPLETE, SCALED PLAT WITHOUT EXPIRATION. SEE 15A NCAC 18A .1937(f) FOR DETAILS.

Page 2: *Site Plan Worksheet* form MUST accompany this application (See attached)

The following optional attachments may also be submitted:
Place an (X) beside whichever is submitted if applicable
( ) Survey Plat, scaled no more than 1 inch = 60 feet
( ) Custom Site Plan, scaled no more than 1 inch = 60 feet

Applicant Information: (PRINT CLEARLY)

Applicant Name: Debora Strachan **Address:** 122 Yellowjacket Circle Mooresville NC **Zip:** 28117
Applicant Email: Debfstrachanegmail.com **Phone:** 617 610 0160 **Alt. Phone:**
Owner Name: Debora Strachan **Address:** 122 Yellowjacket Circle Mooresville **Zip:** 28117
Owner Email: Debfstrachanegmail.com **Phone:** 617 610 0160 **Alt. Phone:**

Property Information:

Street Address: 122 Yellowjacket Circle Mooresville, NC
Subdivision Name: – **Section/Phase:** **Lot Number:**
Driving Directions: @ end of Brawley School Rd

Site Development Information: *(check or complete ALL that apply*

(✓) New Single Family Residence
( ) New Multi-Family Residence
( ) Accessory Building
( ) Bedroom(s) Addition
( ) Repair to failing septic system ___ Tank ___ Drain lines Describe Problem:
Maximum Number of Bedrooms: 4
Maximum Number of Occupants: 4
( ) Swimming Pool
( ) Other Addition/Structure:

CHECK FOUNDATION TYPE
(✓) Crawl Space Foundation
( ) Concrete Slab Foundation
( ) Basement with Plumbing
( ) Basement without Plumbing

Non-Residential Site Development: Type of Business:
Square Footage of Building: Max. Number of Employees: Max. Number of Seats/Beds/Other:

Water Supply: (✓) Replacement Well – Reason: old 2" well
( ) Multi-connection Well Number of Houses: Number of Persons:
(✓) New Well ( ) Existing Well ( ) Community Well ( ) City Water ( ) Other Public Water

Desired Septic System Type: *(you may rank in order of preference)* Year existing system installed:
( ) No Preference ( ) Alternative ( ) Conventional ( ) Innovative ( ) Modified Conventional ( ) Other:

Please answer the following to the best of your ability:
( ) Yes (✓) No Does the site contain any jurisdictional wetlands?
( ) Yes (✓) No Is any non-domestic sewage (i.e. industrial) to be generated?
( ) Yes (✓) No Is the site subject to approval by any other public agency?

I have read this application and certify that the information provided herein is true, complete, and correct. Authorized county and state officials are granted right of entry to conduct necessary inspections to determine compliance with applicable laws and rules. I understand that I am solely responsible for the proper identification and labeling of all property lines and corners and making the site accessible so that a complete site evaluation can be performed.

Signature: D Strach
Property owner or owner's legal representative signature (SIGNATURE REQUIRED)

2/4/2022
DATE

IREDELL COUNTY DEPARTMENT OF ENVIRONMENTAL HEALTH

DOCUMENTATION TO AUTHORIZE AN OWNER'S LEGAL REPRESENTATIVE

(Check and sign only ONE of the options below)

☑ **1. * APPLICANT AND OWNER ARE THE SAME. *** (*Sign here*) Debora Strachan

Applications for permits require the "signature of the owner or owner's legal representative" (15A NCAC 18A .1937). If the owner does not sign the application himself or herself, they can submit any one of the following documents to designate their legal representative: *Power of Attorney; Real Estate Contract; Estate executor; Bankruptcy trustee; Court ordered guardianship* In the absence of the above documentation, the property owner may provide the local health department with documentation that designates a legal representative. A property owner may:
Complete this form to document his or her legal representative, or provide his or her own form that contains the information in this form. If there are multiple property owners, then all property owners must sign the form that designates a legal representative.
By signing a form that designates a legal representative for purposes of 15A NCAC 18A .1937, the property owner authorizes that representative to act on their behalf in matters pertaining to the application and permitting process, including signing or receiving any application, document or permit. The owner retains full responsibility to meet all permit conditions specified by the local health department.

☐ **2.** I, _____, am the legal owner(s) of the property located at _____, identified as PIN (Parcel Identification Number)_____, located in Iredell County, North Carolina.

I do hereby authorize (**print legal representative/company name**) _____, _____, to act as an agent on my behalf in applying for/signing/obtaining any of the documents described below.

- Application for Improvement Permit (IP) / Authorization to Construct (AC)
- Improvement Permit (IP) / Authorization to Construct (AC)
- Application for soil-site evaluation (new/repair)
- Application/permit for private drinking water well/well abandonment
- Application for Compliance Inspection

I agree to abide by all decisions and/or conditions between the legal representative acting on my behalf and the Iredell County Department of Public Health, Environmental Health Division.

D Strach
Signature of Owner(s)

2/9/2022
Date

Mooresville - Environmental Health

Fax: 704-662-3239
610 E. Center Avenue, Mooresville, NC 28115

Statesville - Environmental Health
ronda.hart@co.iredell.nc.us
Fax: 704-871-3483
349 N. Center Street, Statesville, NC 28677


IREDELL COUNTY DEPARTMENT of ENVIRONMENTAL HEALTH

SITE PLAN WORKSHEET

SEE THE "SAMPLE SITE PLAN" BELOW. *INCOMPLETE SITE PLANS WILL BE RETURNED TO YOU FOR COMPLETION AND MAY RESULT IN A DELAY IN THE ISSUANCE OF YOUR SEPTIC SYSTEM OR WELL PERMIT!!!*

Place an (X) beside each item as you complete the site plan:

( ) Property Line measurements are clearly identified
( ) All proposed structures are indicated
( ) Front and side setbacks from property line
( ) Preferred driveway location
( ) Preferred well location
( ) Preferred septic system location
( ) North arrow, or other sufficient indicator of direction

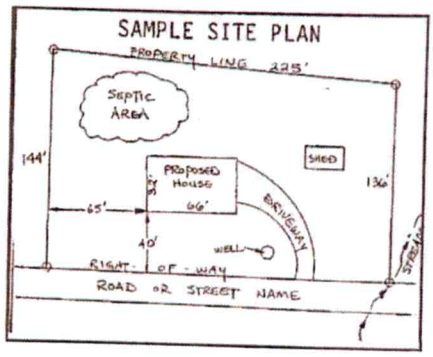

Circle N/A on the following if appropriate:

Location of septic systems and wells within 100' of your property	N/A
Location of easements and rights of ways on your property	N/A
Location of any designated wetlands on the property	N/A

USE THIS SPACE TO DRAW YOUR SITE PLAN

Show: proposed house or business footprint, wells, water lines, patios, pools and decks, and any other item that will occupy space on the site

See attached - septic application already approved

Signature: _____

Property owner or owner's legal representative signature (SIGNATURE REQUIRED)

_____
DATE