
NOTES:

- BOUNDARY & SITE INFORMATION PROVIDED BY RON HOLLIFIELD, PLS
- DRAINFIELD HAS BEEN FIELD FLAGGED BY PAUL PENNINGER, LSS
- PRIOR TO ANY EARTH DISTURBING ACTIVITY ON THIS PROPERTY, THE CONTRACTOR SHALL INSTALL ORANGE BARRICADE FENCING OR SILT FENCING AROUND ENTIRE SEPTIC AREAS TO PREVENT UNAUTHORIZED TRAFFIC, STORAGE OF BUILDING MATERIALS, ETC. OR GRADING IN THESE AREAS. ANY DAMAGE TO THESE AREAS CAN POSSIBLY JEOPARDIZE THE PERMIT FOR THIS RESIDENCE
- CONTRACTOR SHALL ESTABLISH A BENCHMARK ON SITE.
- CLEAR DRAIN FIELD OF ALL DEBRIS, LIMBS, ETC. CUT SMALL SAPLINGS OFF AT GROUND. LIGHTLY HAND SMOOTH ANY IRREGULAR SURFACES. REMOVE LIMBS FROM REMAINING TREES TO A MIN OF 8' ABOVE GRADE. GRASS ALL DISPOSAL AND DISTURBED AREAS.
- MAINTAIN 8' MINIMUM SEPARATION ON ALL LATERALS
- SEED ALL DISTURBED AREAS.
- OBSERVE ALL SETBACKS.

- REFER TO SHEET U-2 FOR SYSTEM DETAILS & ELEVATIONS

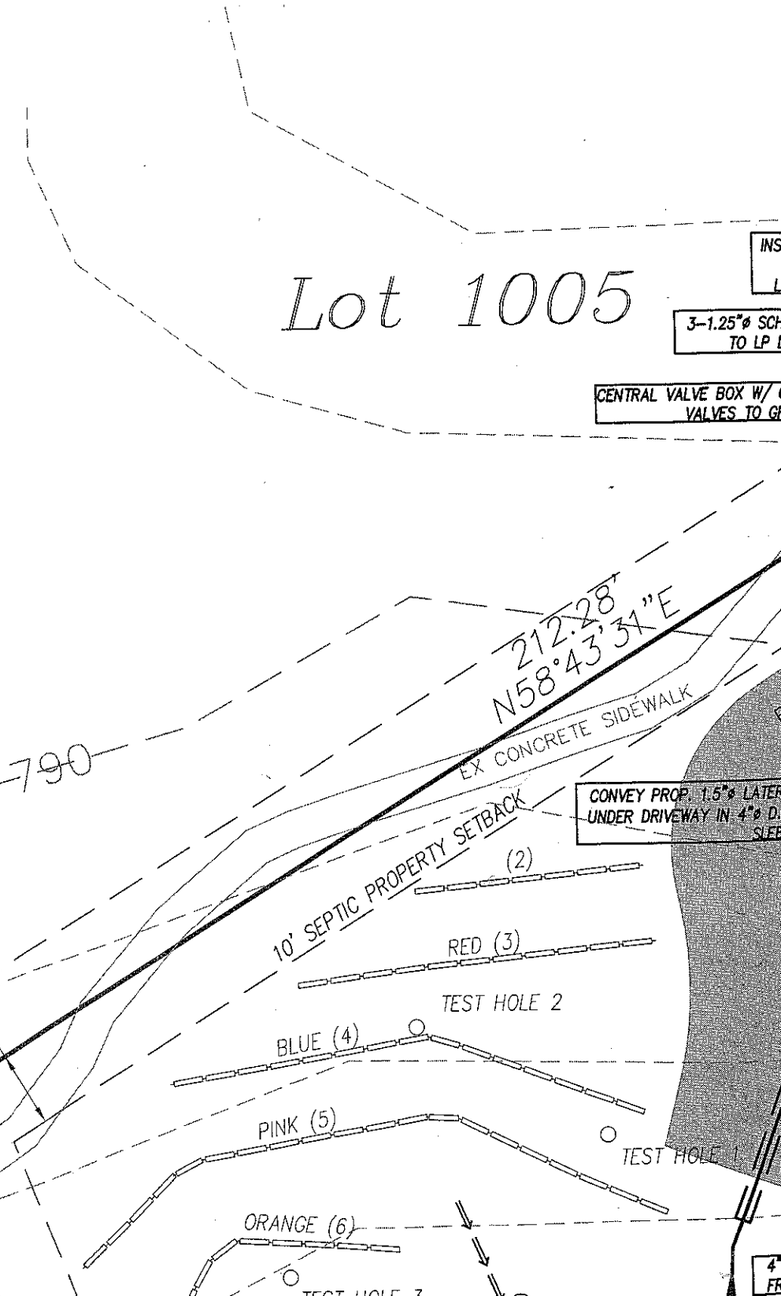


MAGNETIC

BEFORE YOU DIG !
CALL 1-800-632-4949
N.C. ONE-CALL CENTER
IT'S THE LAW !

IMPORTANT:

THE CONTRACTOR SHALL CONTACT THE APPROPRIATE AGENCY FOR THE EXACT FIELD LOCATIONS OF ALL THE WATER, SEWER, ELECTRIC, TELEPHONE, TELEVISION AND ANY OTHER UNDERGROUND OR OVERHEAD UTILITY BEFORE STARTING CONSTRUCTION. THE OMISSION FROM OR INCLUSION OF UTILITY LOCATIONS ON THE CONSTRUCTION DRAWINGS IS NOT TO BE CONSIDERED AS THE NON-EXISTENCE OF OR A DEFINITE LOCATION OF EXISTING UTILITIES. IT SHALL BE THE RESPONSIBILITY OF THE CONTRACTOR TO VERIFY THE LOCATION AND DEPTH OF ALL UNDERGROUND UTILITIES ALONG THE ROUTE OF THE WORK PRIOR TO CONSTRUCTION.

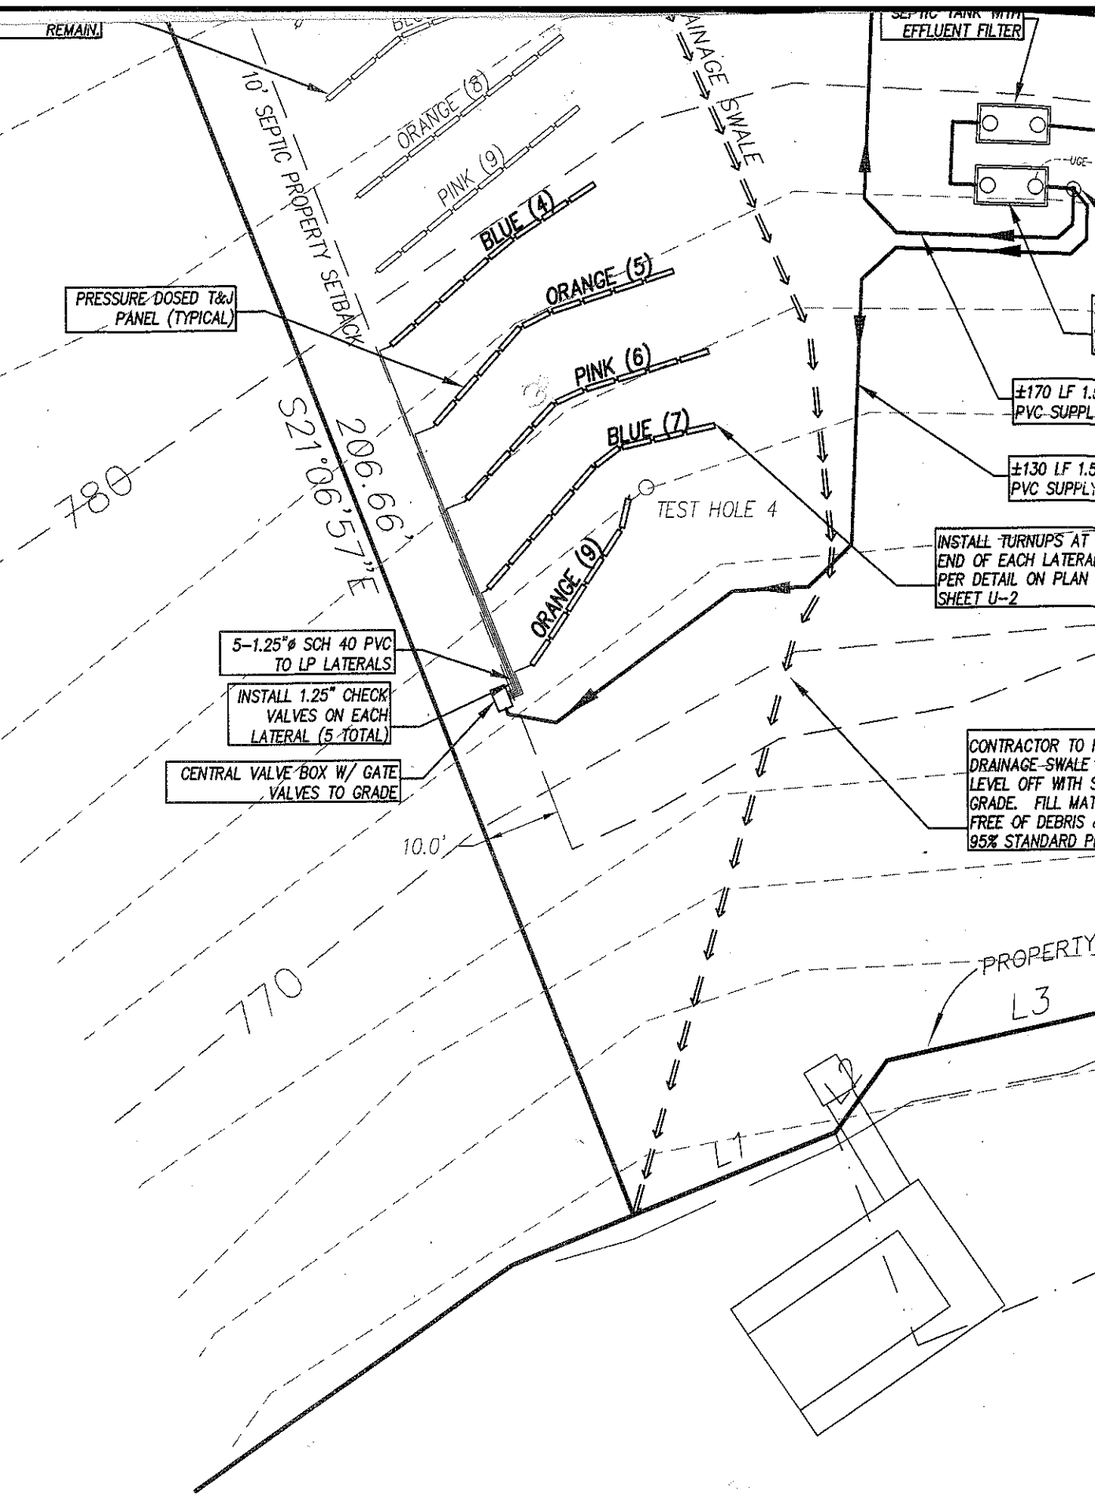


Lake Norman

NOTES:

- BOUNDARY & SITE INFORMATION PROVIDED BY RON HOLLIFIELD, PLS
- DRAINFIELD HAS BEEN FIELD FLAGGED BY PAUL PENNINGER, LSS
- PRIOR TO ANY EARTH DISTURBING ACTIVITY ON THIS PROPERTY, THE CONTRACTOR SHALL INSTALL ORANGE BARRICADE FENCING OR SILT FENCING AROUND ENTIRE SEPTIC AREAS TO PREVENT UNAUTHORIZED TRAFFIC, STORAGE OF BUILDING MATERIALS, ETC. OR GRADING IN THESE AREAS. ANY DAMAGE TO THESE AREAS CAN POSSIBLY JEOPARDIZE THE PERMIT FOR THIS RESIDENCE
- CONTRACTOR SHALL ESTABLISH A BENCHMARK ON SITE.
- CLEAR DRAIN FIELD OF ALL DEBRIS, LIMBS, ETC. CUT SMALL SAPLINGS OFF AT GROUND. LIGHTLY HAND SMOOTH ANY IRREGULAR SURFACES. REMOVE LIMBS FROM REMAINING TREES TO A MIN OF 8' ABOVE GRADE. GRASS ALL DISPOSAL AND DISTURBED AREAS.
- MAINTAIN 8' MINIMUM SEPARATION ON ALL LATERALS
- SEED ALL DISTURBED AREAS.
- OBSERVE ALL SETBACKS.

- REFER TO SHEET U-2 FOR SYSTEM DETAILS & ELEVATIONS

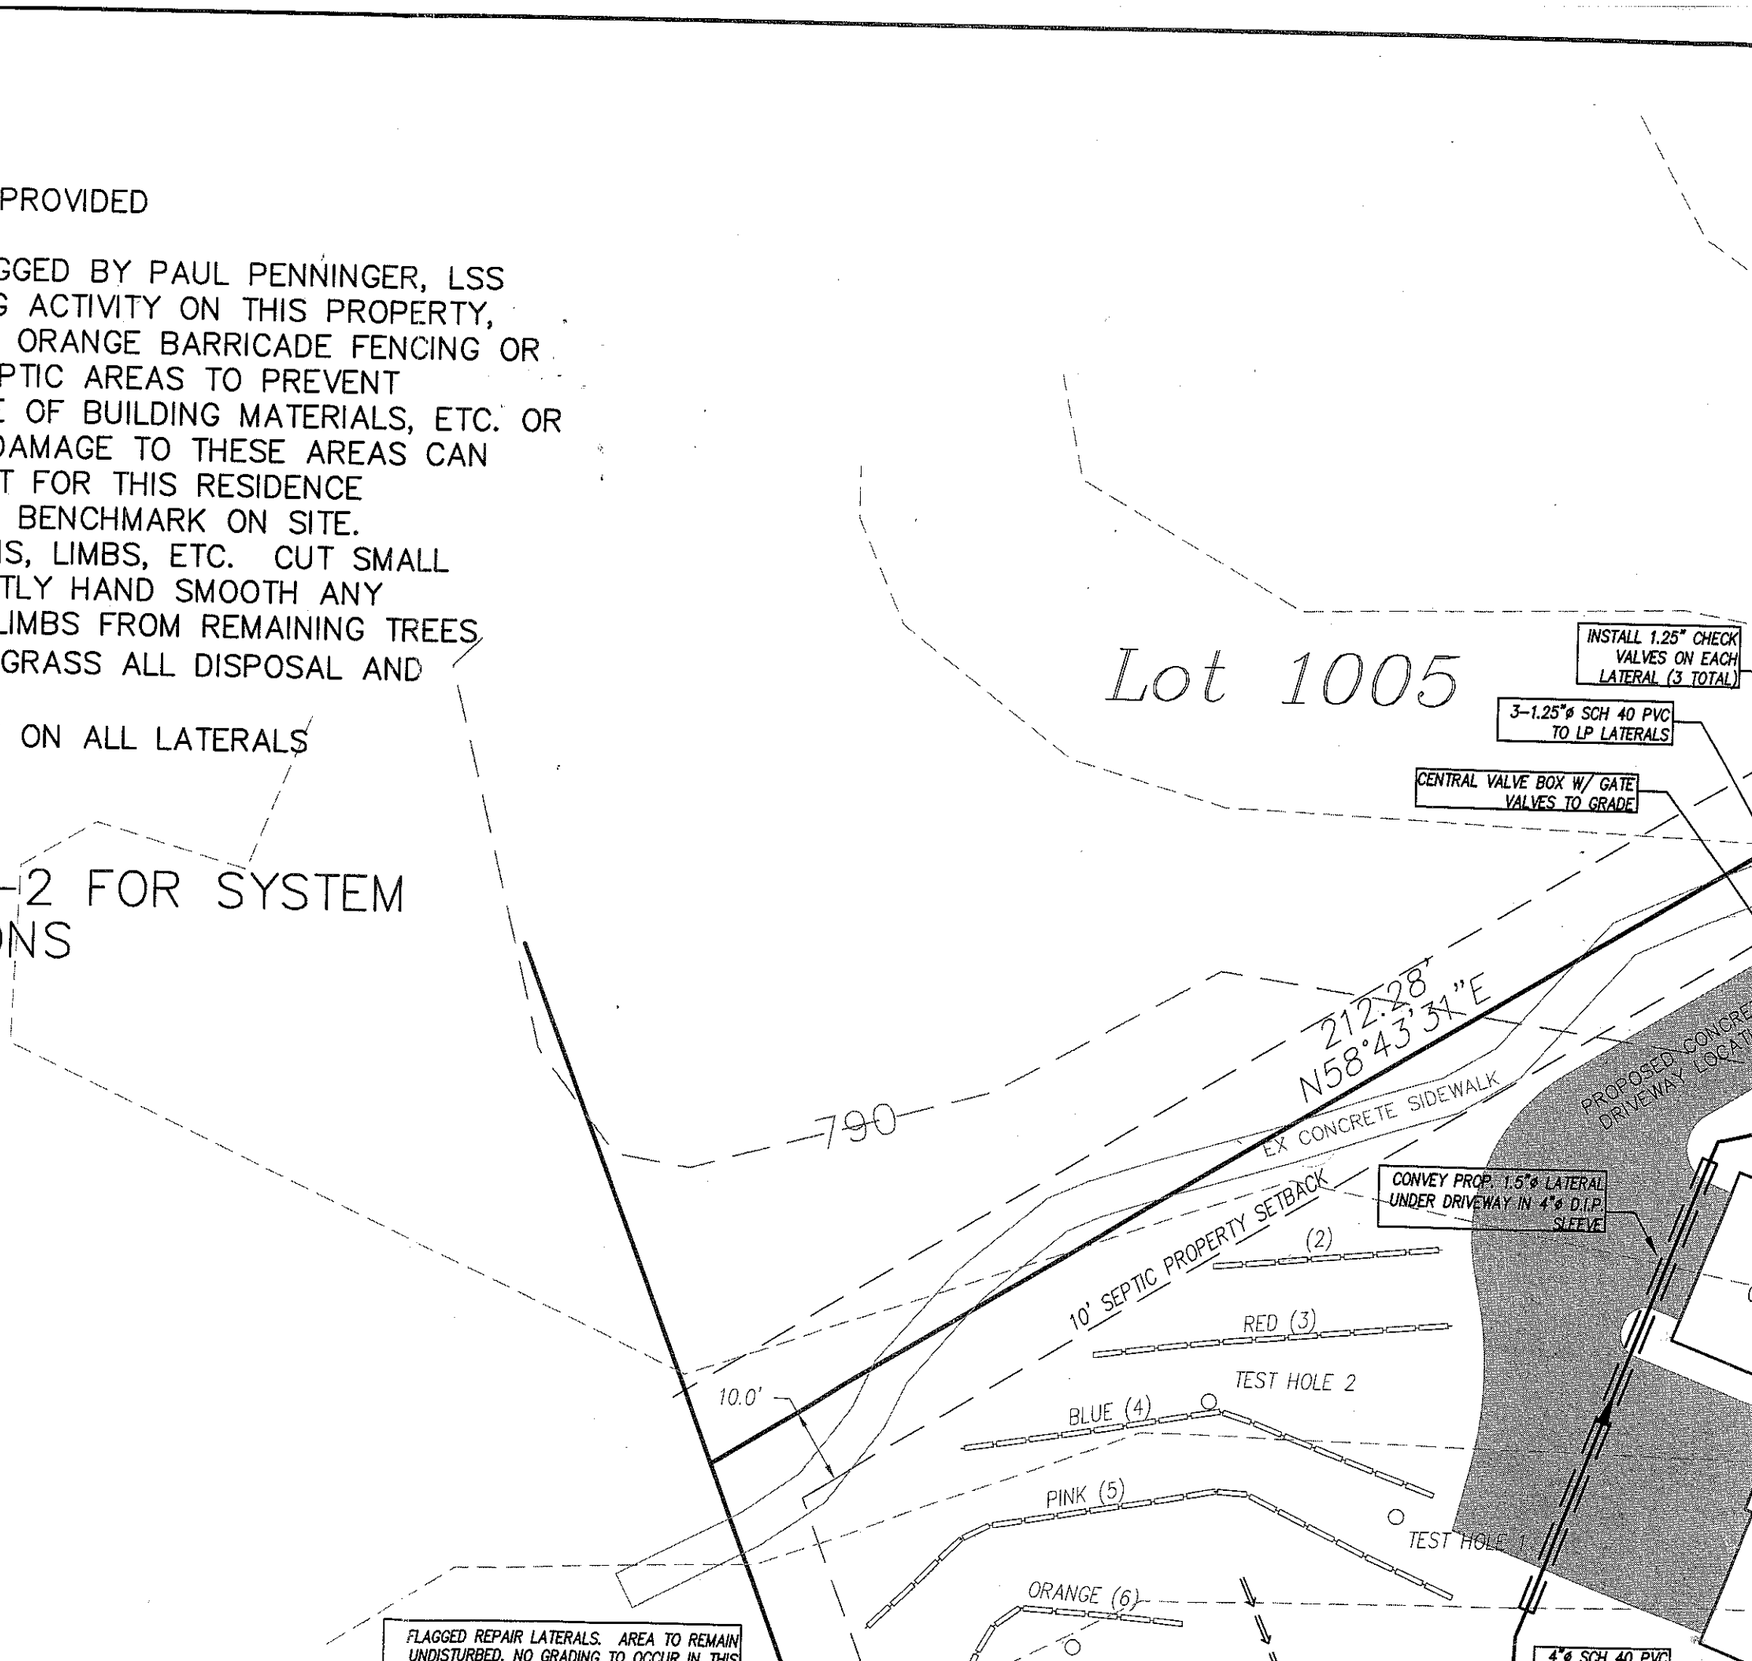


MAGNETIC

BEFORE YOU DIG !
CALL 1-800-632-4949
N.C. ONE-CALL CENTER
IT'S THE LAW !

IMPORTANT:

THE CONTRACTOR SHALL CONTACT THE APPROPRIATE AGENCY FOR THE EXACT FIELD LOCATIONS OF ALL THE WATER, SEWER, ELECTRIC, TELEPHONE, TELEVISION AND ANY OTHER UNDERGROUND OR OVERHEAD UTILITY BEFORE STARTING CONSTRUCTION. THE OMISSION FROM OR INCLUSION OF UTILITY LOCATIONS ON THE CONSTRUCTION DRAWINGS IS NOT TO BE CONSIDERED AS THE NON-EXISTENCE OF OR A DEFINITE LOCATION OF EXISTING UTILITIES. IT SHALL BE THE RESPONSIBILITY OF THE CONTRACTOR TO VERIFY THE LOCATION AND DEPTH OF ALL UNDERGROUND UTILITIES ALONG THE ROUTE OF THE WORK PRIOR TO CONSTRUCTION.

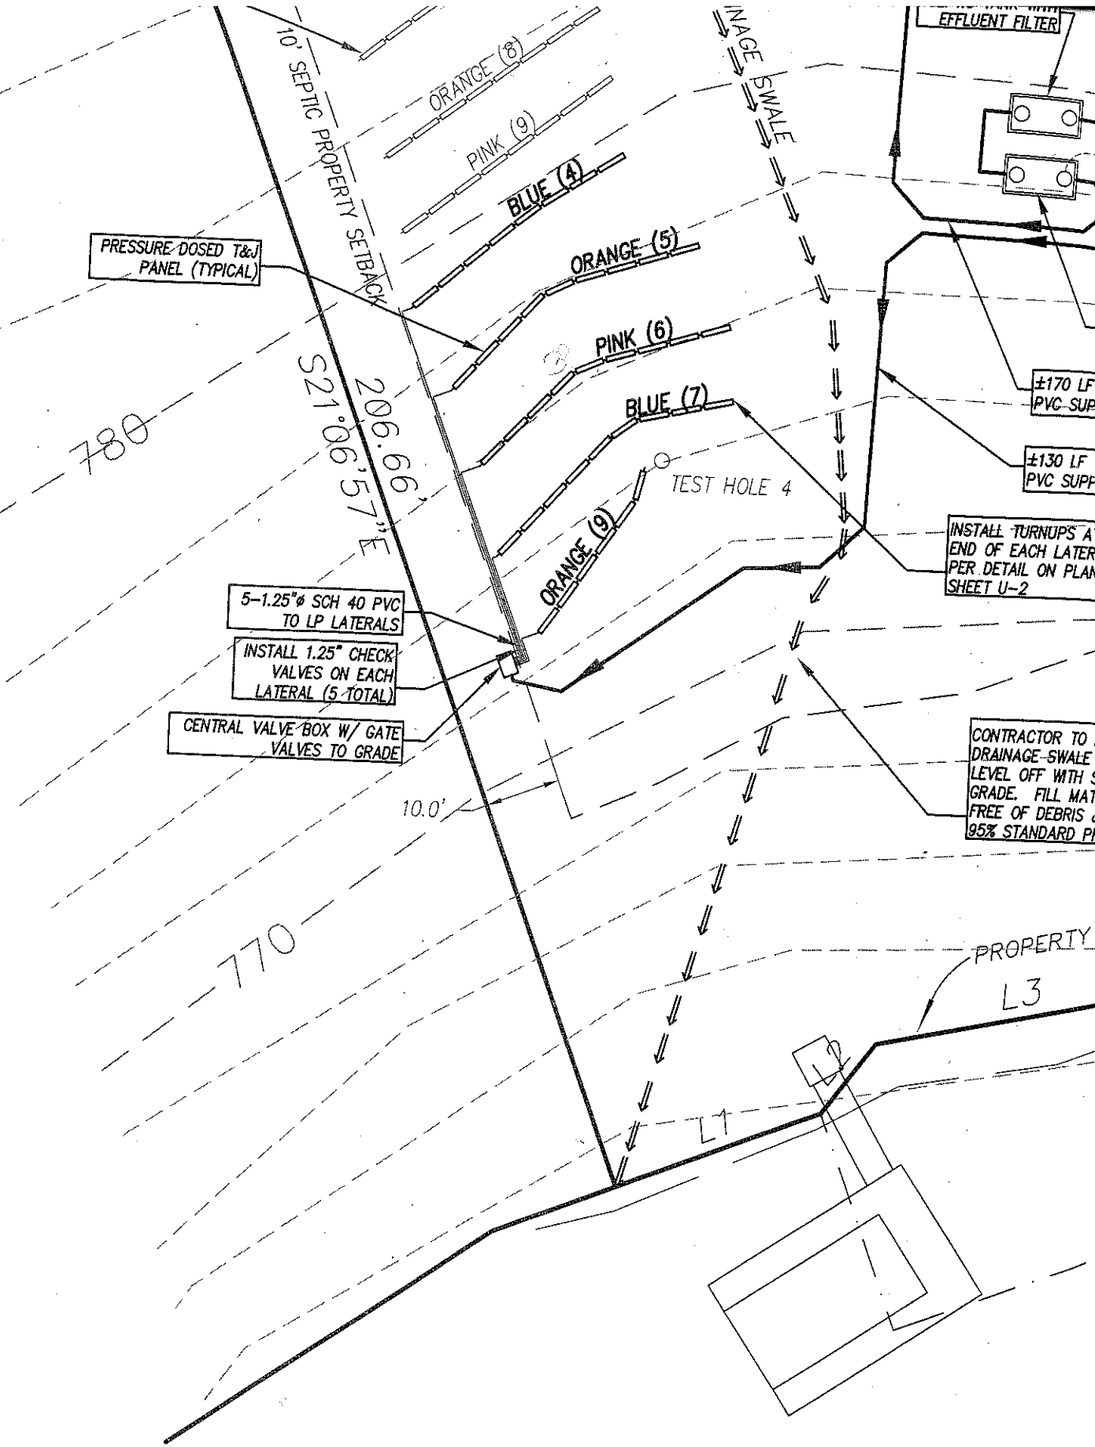

Lake Norman

Location: PR-31

PUBLICATION OR REUSE OF THE