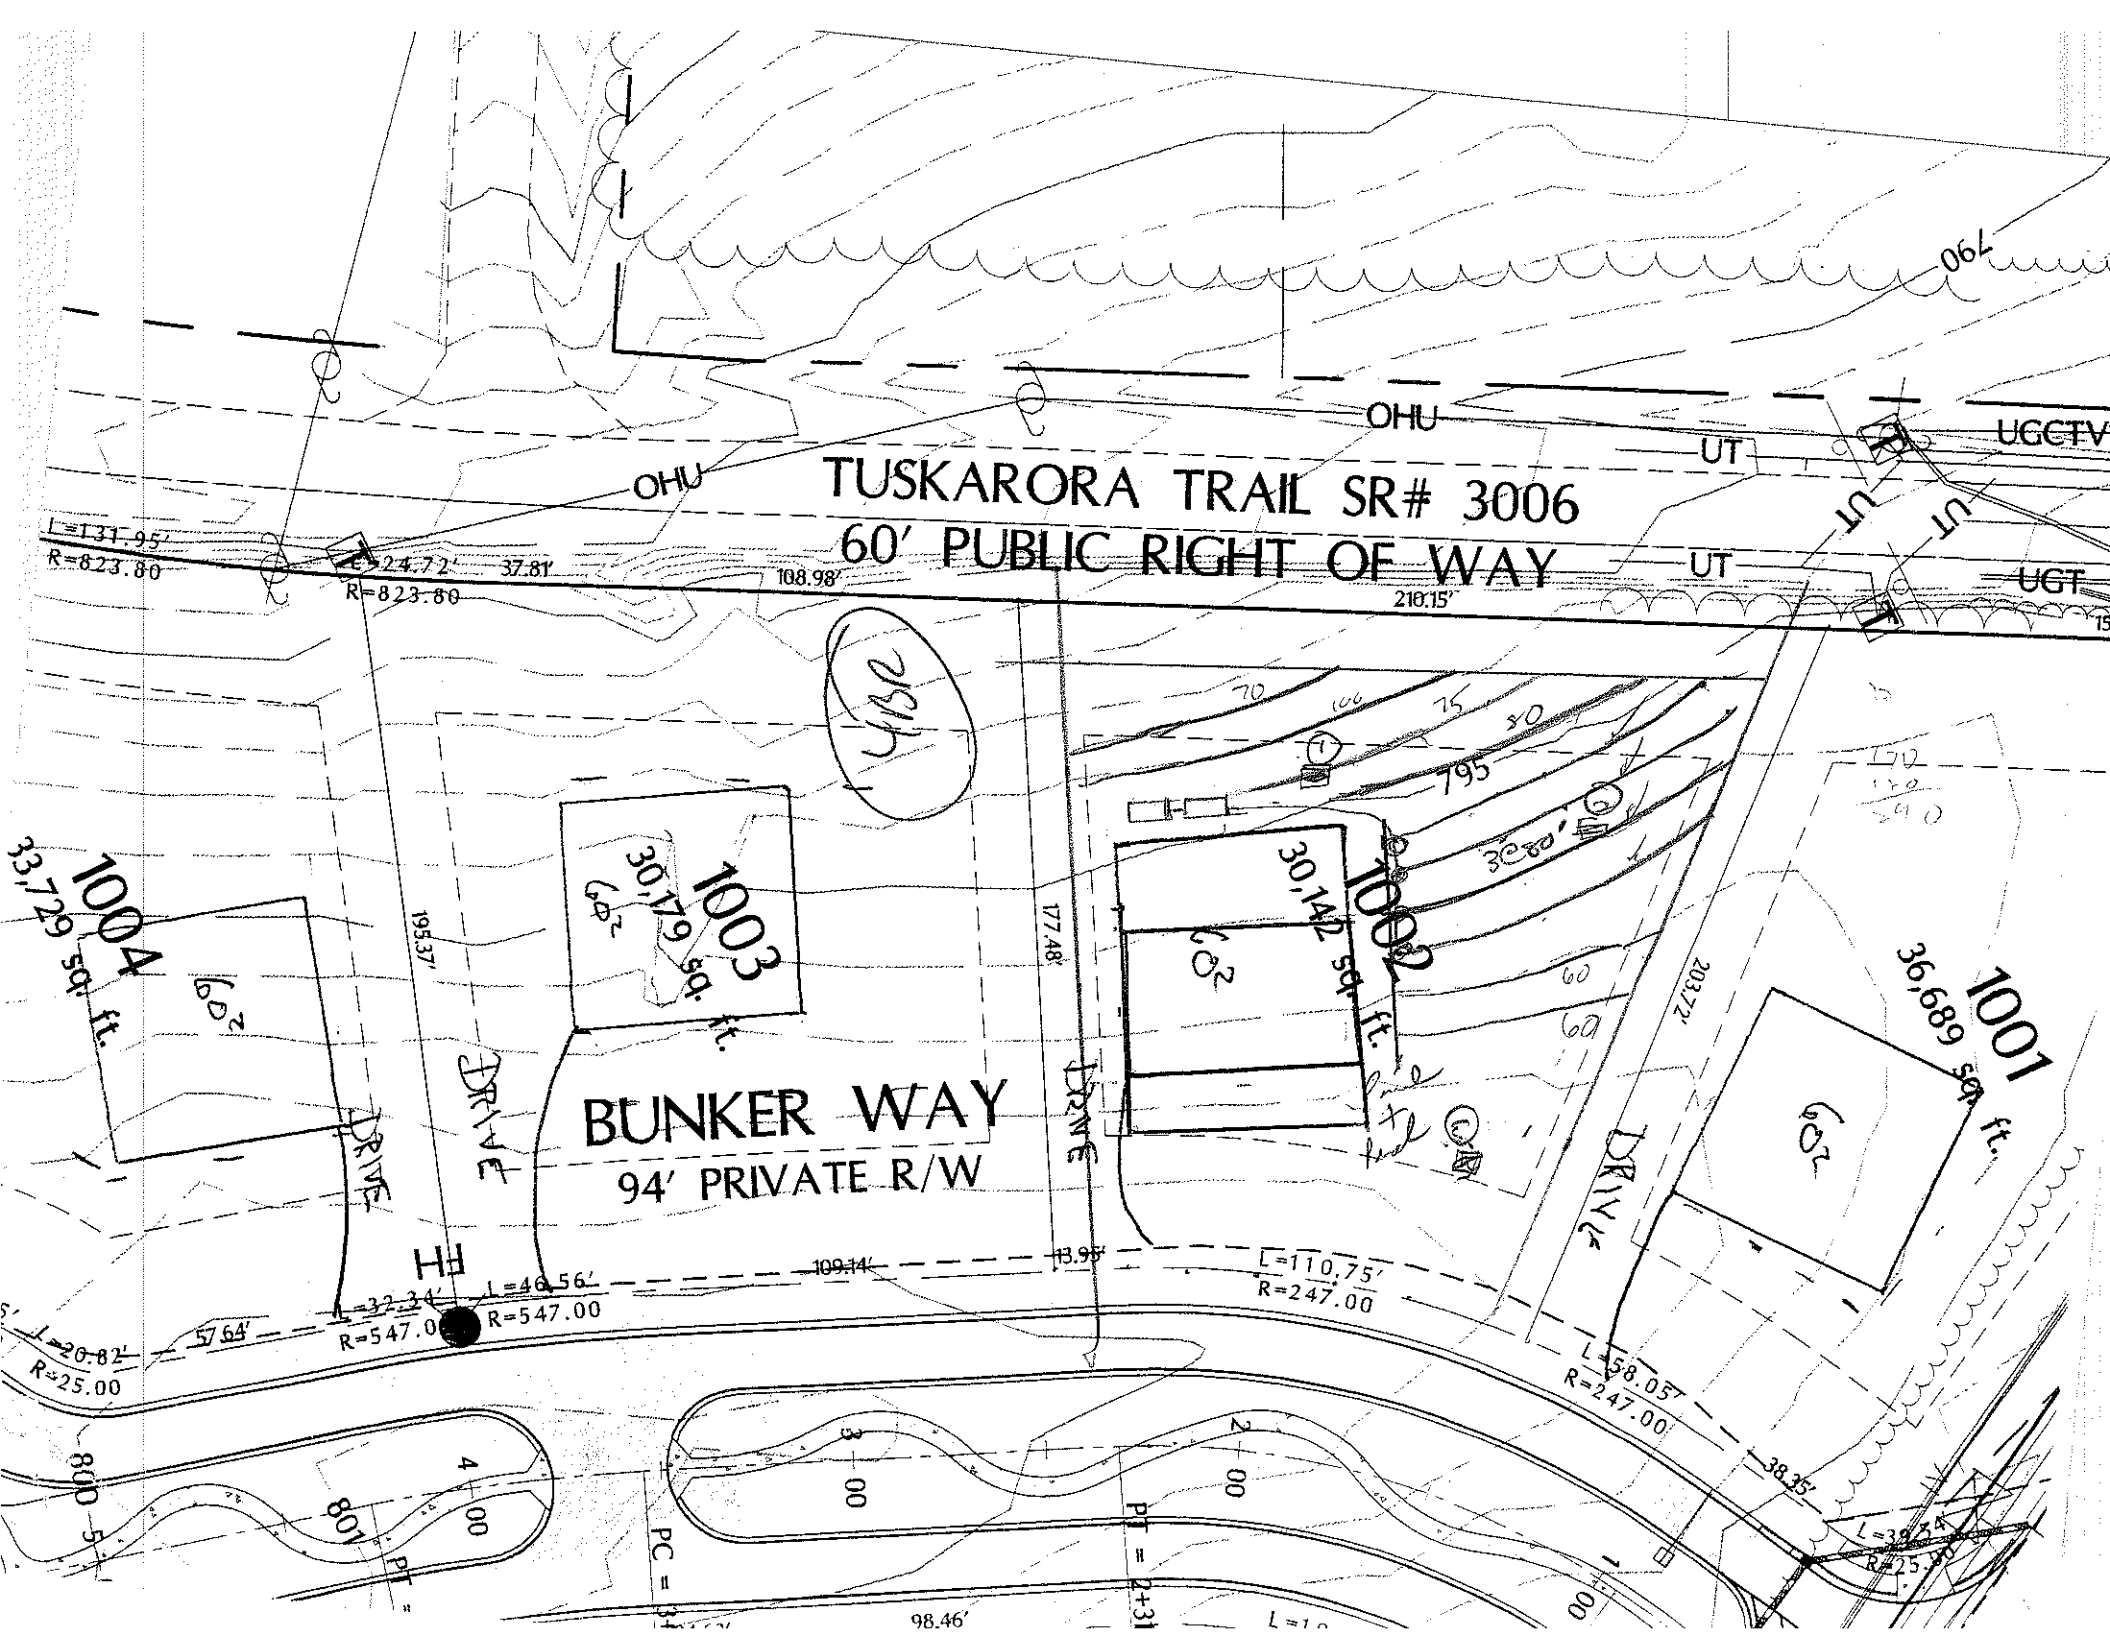

TUSKARORA TRAIL SR# 3006
60' PUBLIC RIGHT OF WAY
BUNKER WAY
94' PRIVATE R/W
1004
33,729 sq. ft.
1003
30,179 sq. ft.
1002
30,142 sq. ft.
1001
36,689 sq. ft.
DRIVE
OHU
UT
UGCTV
UGT
L=131.95'
R=823.80
L=24.72'
R=823.80
37.81'
108.98'
210.15'
195.37'
177.48'
109.14'
13.95'
L=46.56'
R=547.00
L=32.34'
R=547.00
L=20.82'
R=25.00
57.64'
L=110.75'
R=247.00
L=58.05'
R=247.00
38.35'
L=39.54'
R=25.00
203.72'
98.46'
PC =
PT =
790
795
800
801

ENVIRONMENTAL HEALTH
ON-SITE WASTEWATER SECTION

Sheet ____ of ____
PROPERTY ID #: ____
COUNTY: ____

SOIL/SITE EVALUATION
for ON-SITE WASTEWATER SYSTEM

OWNER: ____
ADDRESS: ____ APPLICANT: ____
PROPOSED FACILITY: ____ APPLICATION DATE: ____ DATE EVALUATED: ____
LOCATION OF SITE: ____ PROPOSED DESIGN FLOW (.1949): 1002 Point ph 10 PROPERTY SIZE: ____
WATER SUPPLY: ☐ Private ☐ Public ☐ Well ☐ Spring ☐ Other ____ PROPERTY RECORDED: ____
EVALUATION METHOD: ☐ Auger Boring ☐ Pit ☐ Cut
TYPE OF WASTEWATER: ☐ Sewage ☐ Industrial Process ☐ Mixed

PROFILE #	.1940 LAND-SCAPE POSITION/ SLOPE %	HORI-ZON DEPTH (IN.)	SOIL MORPHOLOGY (.1941) .1941 STRUCTURE/ TEXTURE	.1941 CONSISTENCE/ MINERALOGY	OTHER PROFILE FACTORS .1942 SOIL WETNESS/ COLOR	.1943 SOIL DEPTH	.1956 SAPRO CLASS	.1944 RESTR HORIZ	PROFILE CLASS & LTAR
1		0-6	BSL WR	fri SSSP					PS .35
		6-17	YBSCL WSM	fri SSSP					
		17-32	RCL SBK	fri SSSP					
		32-48	RCL WSM	fri SSSP - fmw SAP					
2		0-7	BSL MGR	fri SSSP	fmw commonly SAP				PS .3
		7-33	RCL BSK	fri SSSP					
		33-54	RCL WSM	fri SSSP					
3		0-7	BSL MGR	fri SSSP	fmw/fpe SAP				PS .3
		7-26	RCL SBK	fri SSSP					
		26-48	RCL WSM	fri SSSP					
4									

DESCRIPTION	INITIAL SYSTEM	REPAIR SYSTEM
Available Space (.1945)		
System Type(s)		
ite LTAR		

OTHER FACTORS (.1946): ____
SITE CLASSIFICATION (.1948): ____
EVALUATED BY: ____
OTHER(S) PRESENT: ____