DEPARTMENT OF ENVIRONMENT, HEALTH, AND NATURAL RESOURCES
DIVISION OF ENVIRONMENTAL HEALTH
ON-SITE WASTEWATER SECTION

Sheet ____ of ____
PROPERTY ID #: _____
COUNTY: _____

SOIL/SITE EVALUATION
for ON-SITE WASTEWATER SYSTEM

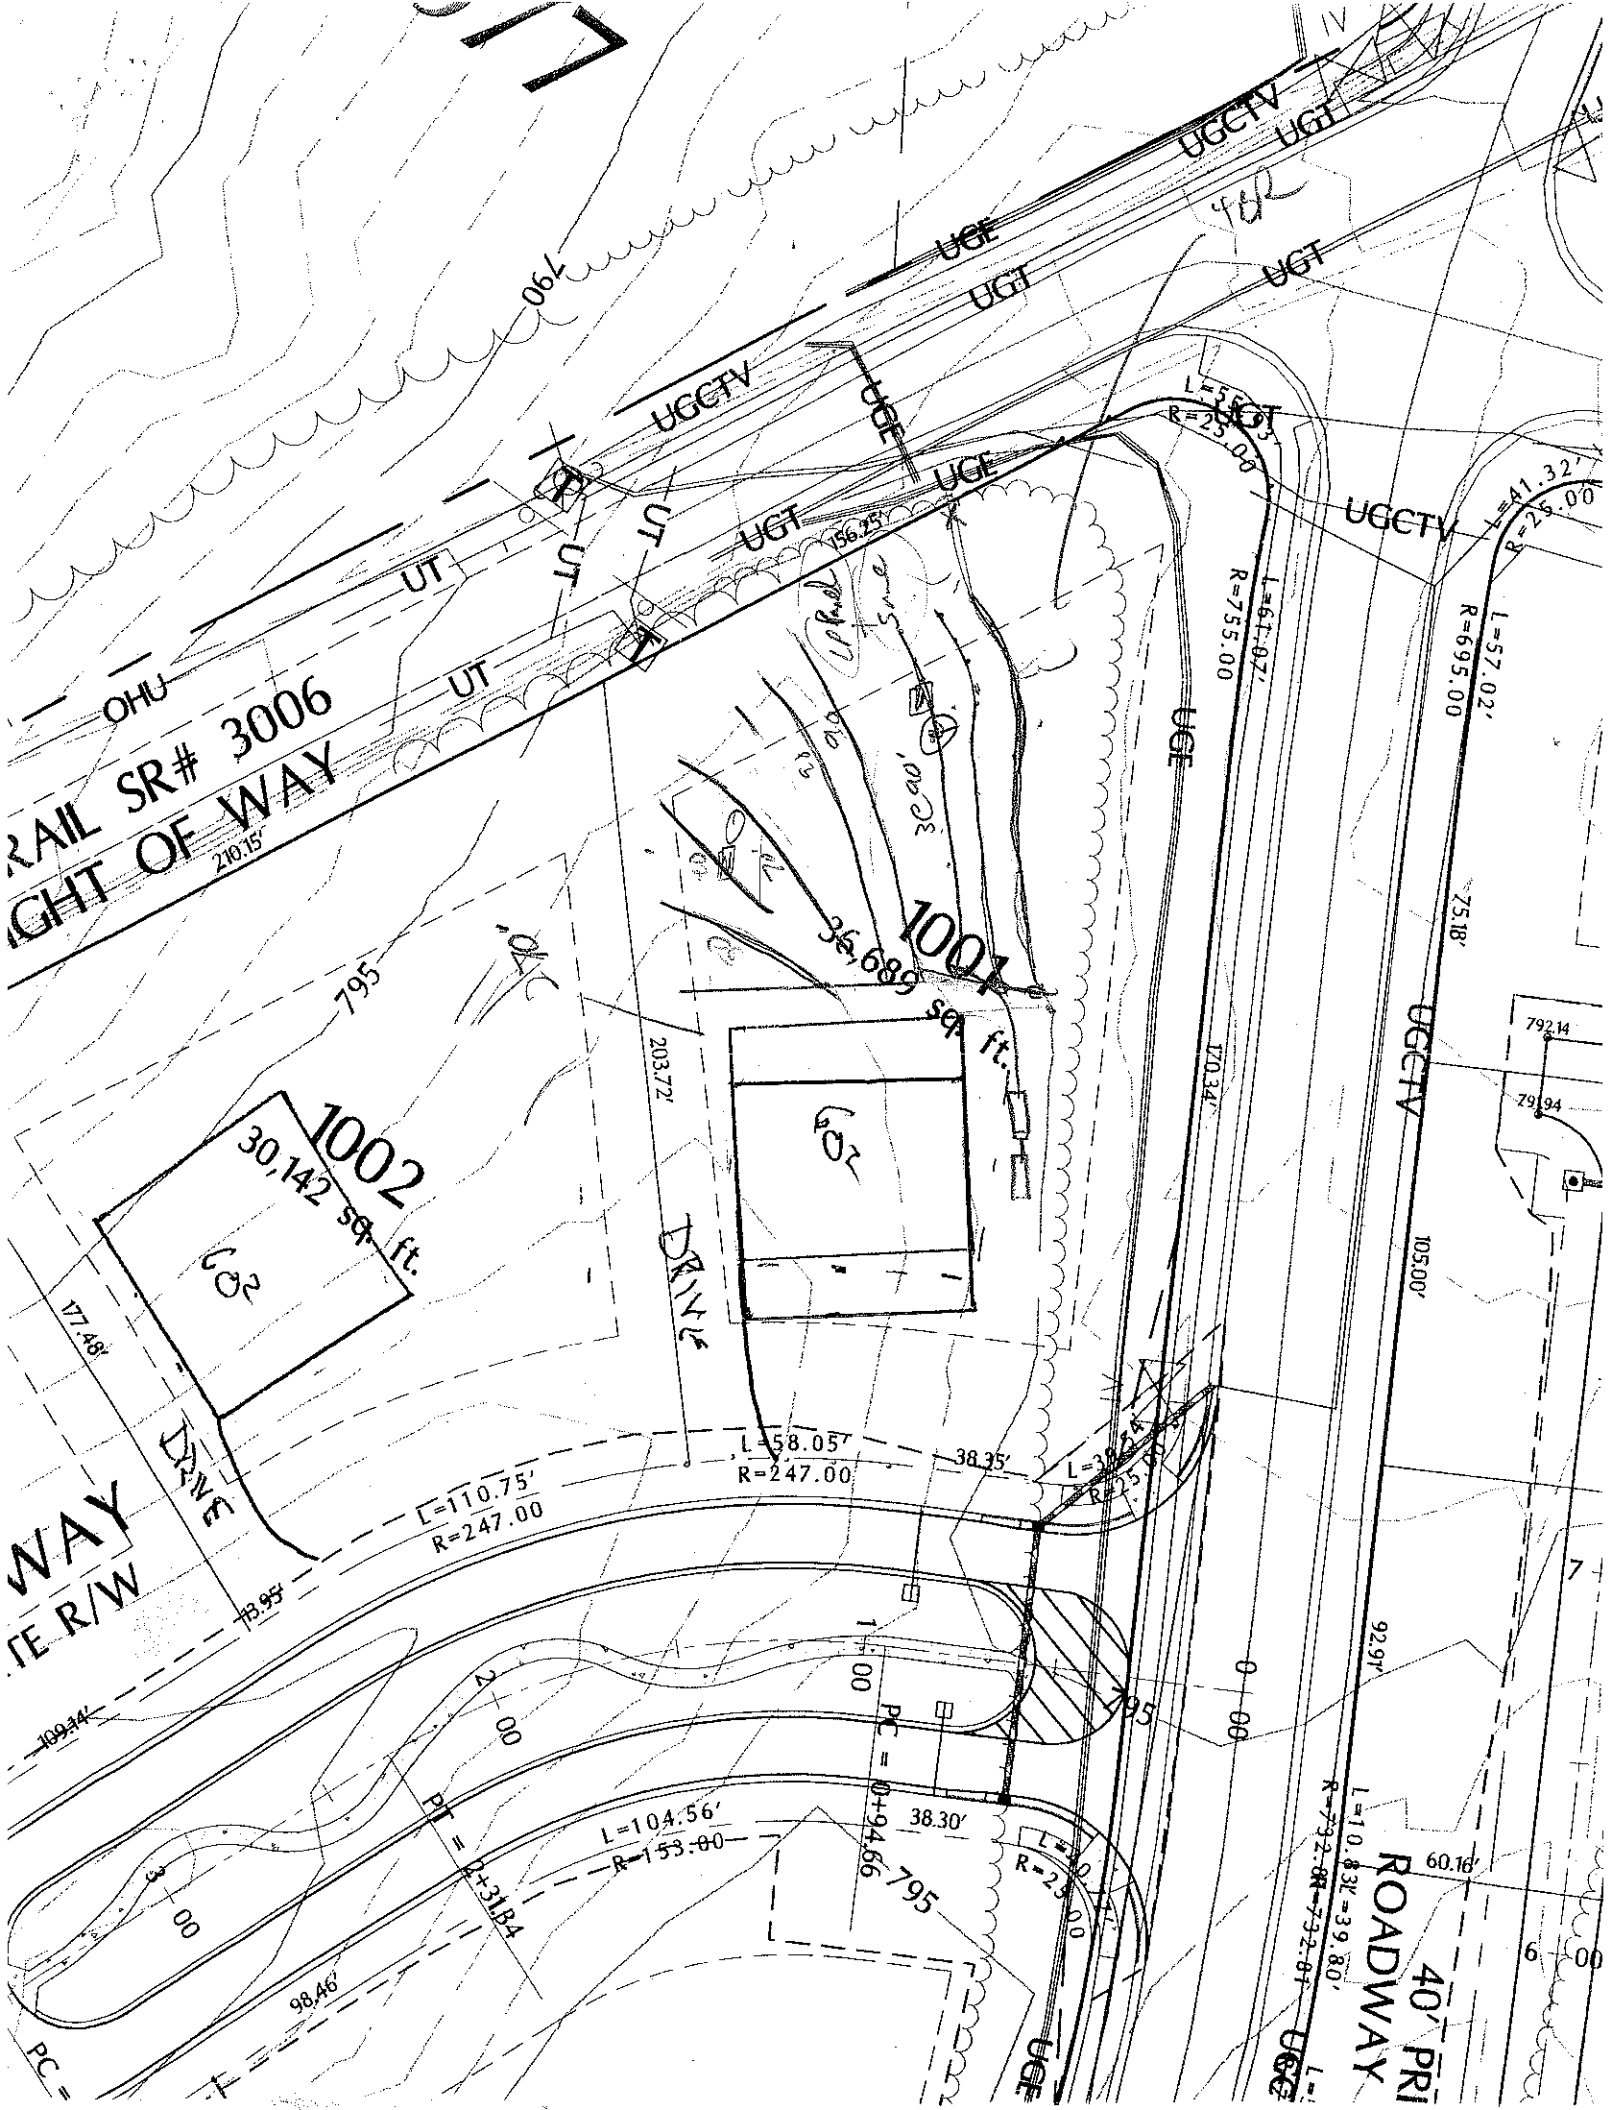
OWNER: _____ APPLICANT: _____
ADDRESS: _____ APPLICATION DATE: _____ DATE EVALUATED: _____
PROPOSED FACILITY: _____ PROPOSED DESIGN FLOW (.1949): _____ PROPERTY SIZE: _____
LOCATION OF SITE: 1001 Poplar pk 10 PROPERTY RECORDED: _____
WATER SUPPLY: ❑ Private ❑ Public ❑ Well ❑ Spring ❑ Other _____
EVALUATION METHOD: ❑ Auger Boring ❑ Pit ❑ Cut
TYPE OF WASTEWATER: ❑ Sewage ❑ Industrial Process ❑ Mixed

PROFILE #	.1940 LANDSCAPE POSITION/ SLOPE %	HORIZON DEPTH (IN.)	SOIL MORPHOLOGY (.1941) .1941 STRUCTURE/ TEXTURE	.1941 CONSISTENCE/ MINERALOGY	OTHER PROFILE FACTORS .1942 SOIL WETNESS/ COLOR	.1943 SOIL DEPTH	.1956 SAPRO CLASS	.1944 RESTR HORIZ	PROFILE CLASS & LTAR
1		0-7	1BSL MLR	fri SSSP	fw SAP				PS -3
		7-30	RL SBK	fri SSSP					
		30-54	RL WSBK	fri SSSP					
2		0-5	SL MLR	fri SSSP	fw +Relics fw SAP +Relics				PS -3
		5-34	RSC MSBK	fri SSSP					
		34-51	RL WSBK	fri SSSP					
3									
4									

DESCRIPTION	INITIAL SYSTEM	REPAIR SYSTEM
Available Space (.1945)		
System Type(s)		
Site LTAR		

OTHER FACTORS (.1946): _____
SITE CLASSIFICATION (.1948): _____

EVALUATED BY: _____
OTHER(S) PRESENT: _____


UGCTV
UGT
UGE
UT
OHU
RAIL SR# 3006
GHT OF WAY
210.15'
156.75'
L=35.63'
R=25.00'
L=41.32'
R=25.00'
L=57.02'
R=695.00'
L=61.07'
R=755.00'
75.18'
170.34'
105.00'
792.14
791.94
1001
36,689 sq. ft.
1002
30,142 sq. ft.
203.72'
177.48'
DRIVE
L=58.05'
R=247.00
38.35'
L=110.75'
R=247.00
13.95'
109.34'
PC = 0+94.66
PT = 2+31.84
L=104.56'
R=153.00
38.30'
98.46'
92.91'
60.16'
40' PRI
ROADWAY
795
790
C02