IREDELL COUNTY HEALTH DEPARTMENT


ENVIRONMENTAL HEALTH DIVISION

PAGE 2: *SITE PLAN WORKSHEET*

SEE THE "SAMPLE SITE PLAN" BELOW. *INCOMPLETE SITE PLANS WILL BE RETURNED TO YOU FOR COMPLETION AND MAY RESULT IN A DELAY IN THE ISSUANCE OF YOUR SEPTIC SYSTEM PERMIT!!!*

Place an (X) beside each item as you complete the site plan:

- ( ) **Property Line measurements are clearly identified**
- ( ) **All proposed structures are indicated**
- ( ) **Front and side setbacks from property line**
- ( ) **Preferred driveway location and well location**
- ( ) **Area you prefer your septic system to be placed**
- ( ) **North arrow, or other sufficient indicator of direction**

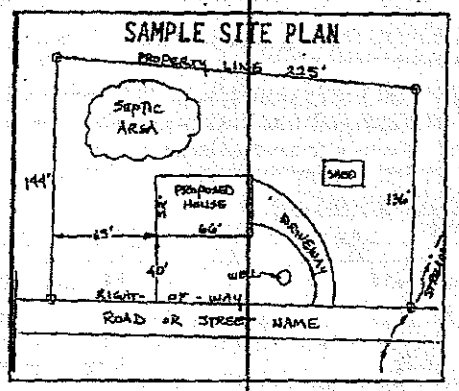

Circle N/A on the following if appropriate:

Location of septic systems and wells within 100' of your property	**N/A**
Location of easements and rights of ways on your property	**N/A**
Location of any designated wetlands on the property	**N/A**


USE THIS SPACE TO DRAW YOUR SITE PLAN

Show: proposed house or business footprint, wells, water lines, patios, pools and decks, and any other item that will occupy space on the site

See site plan

Signature: _____ 7/21/15

Property owner or owner's legal representative signature (SIGNATURE REQUIRED) **DATE**

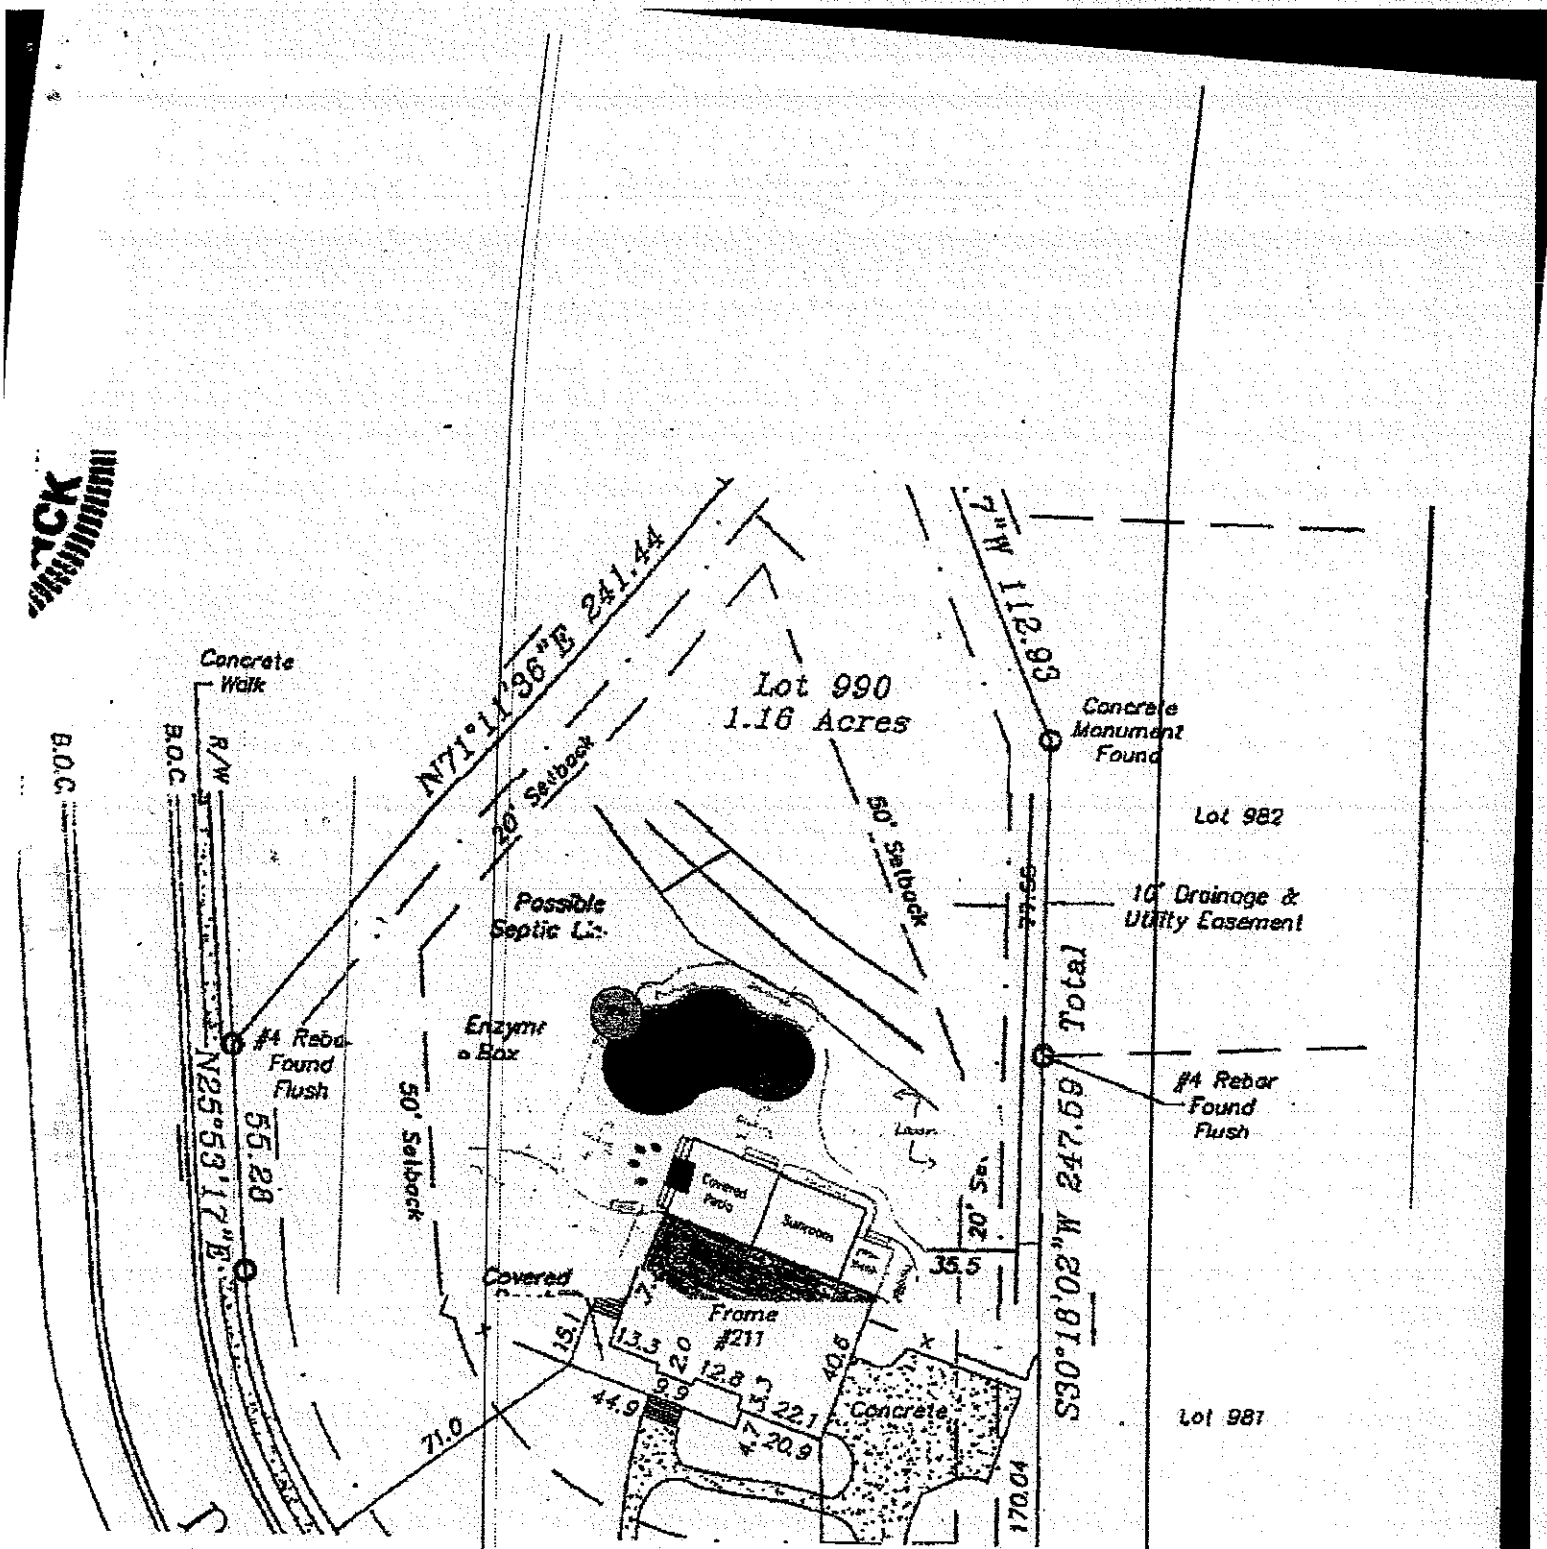
Concrete Walk
B.O.C.
R/W
N71°11'36"E 241.44
20' Setback
Lot 990
1.16 Acres
50' Setback
Possible Septic Lo.
Enzyme a Box
#4 Rebar Found Flush
N25°53'17"E 55.28
50' Setback
Covered Patio
Sunroom
Covered Frame #211
15.1
13.3
2.0
12.8
9.9
44.9
71.0
40.6
22.1
20.9
Concrete
Concrete Monument Found
Lot 982
10' Drainage & Utility Easement
Total
#4 Rebar Found Flush
S30°18'02"W 247.59
Lot 987
170.04