DIVISION OF ENVIRONMENT AND NATURAL RESOURCES
DIVISION OF ENVIRONMENTAL HEALTH
ON-SITE WASTEWATER SECTION

Sheet ___ of ___
PROPERTY ID #: ___
COUNTY: ___

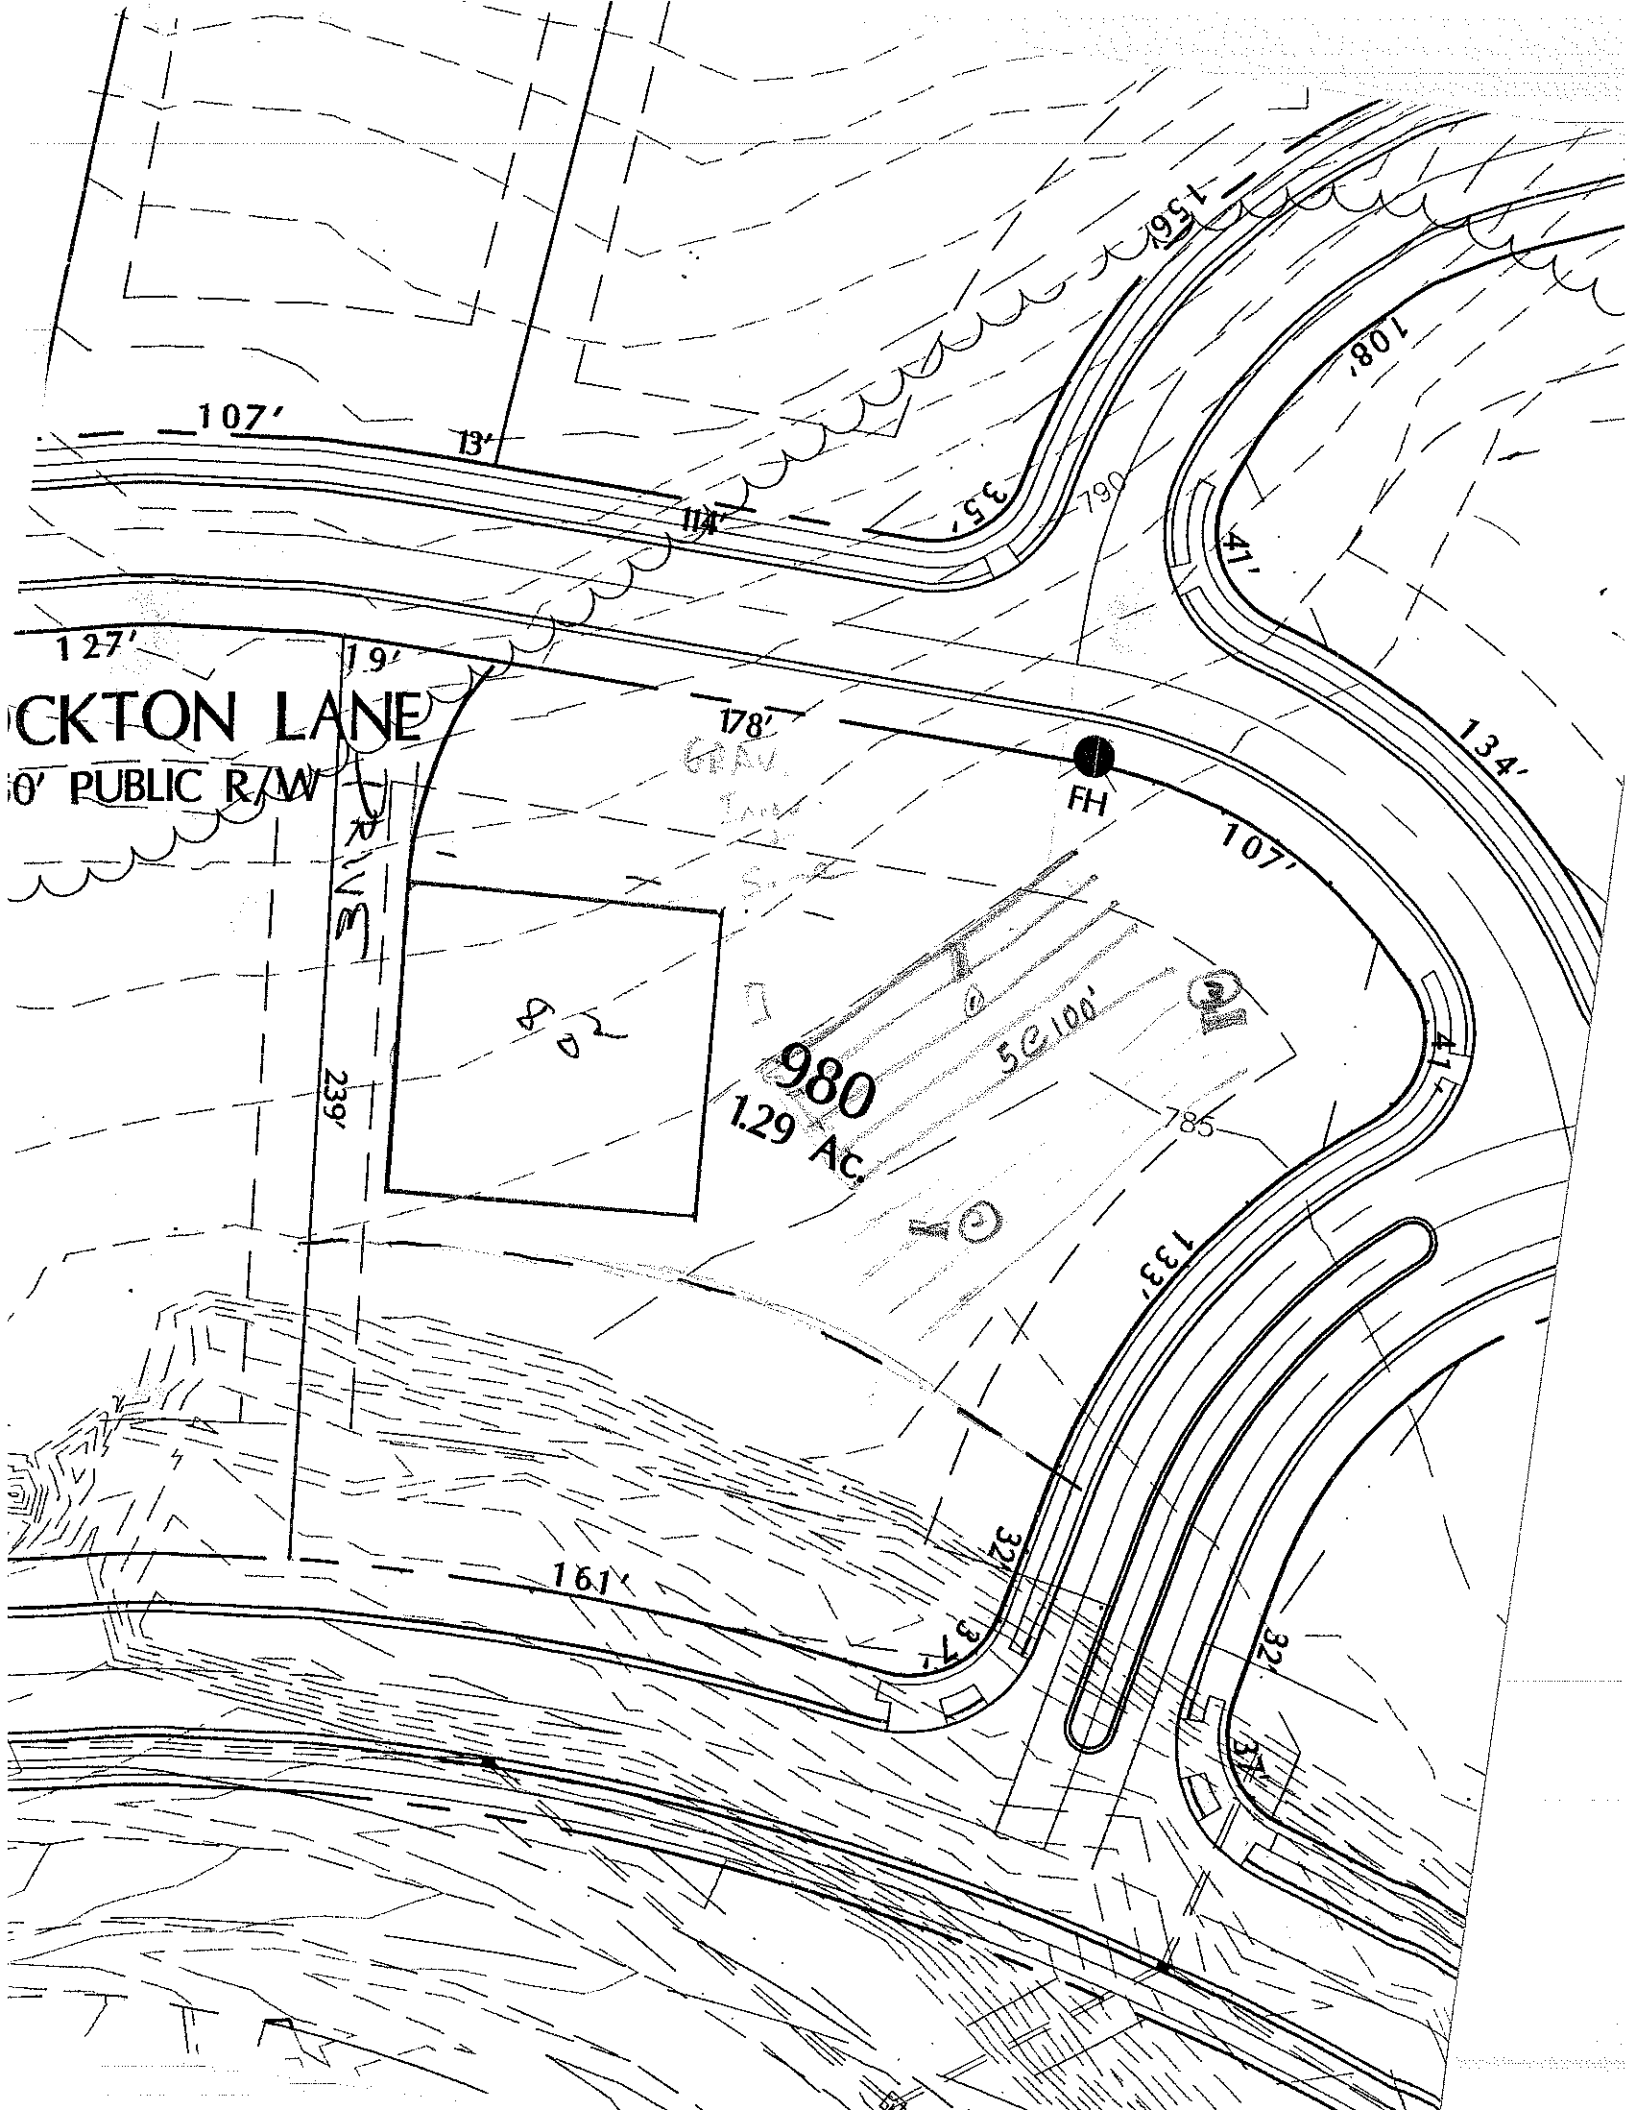
SOIL/SITE EVALUATION *for* ON-SITE WASTEWATER SYSTEM

OWNER: ___ APPLICATION DATE ___
ADDRESS: ___
PROPOSED FACILITY: ___ PROPOSED DESIGN FLOW (.1949): ___ DATE EVALUATED: ___
LOCATION OF SITE: 980 Point PROPERTY SIZE: ___
WATER SUPPLY: ☐ Private ☐ Public ☐ Well ☐ Spring ☐ Other ___ PROPERTY RECORDED: ___
EVALUATION METHOD: ☐ Auger Boring ☐ Pit ☐ Cut
TYPE OF WASTEWATER: ☐ Sewage ☐ Industrial Process ☐ Mixed

PROFILE #	.1940 LANDSCAPE POSITION/ SLOPE %	HORIZON DEPTH (IN.)	SOIL MORPHOLOGY (.1941) .1941 STRUCTURE/ TEXTURE	SOIL MORPHOLOGY (.1941) .1941 CONSISTENCE/ MINERALOGY	OTHER PROFILE FACTORS .1942 SOIL WETNESS/ COLOR	OTHER PROFILE FACTORS .1943 SOIL DEPTH	OTHER PROFILE FACTORS .1956 SAPRO CLASS	OTHER PROFILE FACTORS .1944 RESTR HORIZ	PROFILE CLASS & LTAR
1		0-10	BSCL GR	fr SS SP					
		10-20	BCL ABK	fi SP	— 4B's - Many.				
		20-40	RBCL MPRM	fri SP					
		40-60	C SAP	fri SS SP					.25
2		0-11	BSCL WSBK	fr SS SP					
		11-24	St BC ABK/MSBK	fr S P					
		24-59	YKCL MSBK	fr SS SP	— common SAP				.25
3		0-10	BSCL GR	fr SS SP					
		10-24	BC ABK	fi SP					
		24-43	RBCL MPRM	fr SS SP	— common SAP				
		43-53	C SAP	fr SS SP	— common CLAY				.25
4									

DESCRIPTION	INITIAL SYSTEM	REPAIR SYSTEM
vailable Space (.1945)		
ystem Type(s)		
e LTAR		

OTHER FACTORS (.1946): ___
SITE CLASSIFICATION (.1948): ___
EVALUATED BY: ___
OTHER(S) PRESENT: ___
MMENTS: ___


107'
13'
114'
35'
790
156'
108'
41'
134'
127'
19'
CKTON LANE
0' PUBLIC R/W
178'
FH
107'
239'
802
980
1.29 Ac.
5@100'
785
41'
133'
32'
37'
161'
32'
32'