Sheet ____ of ____

SOIL/SITE EVALUATION
for ON-SITE WASTEWATER SYSTEM

PROPERTY ID #: _____
COUNTY: _____

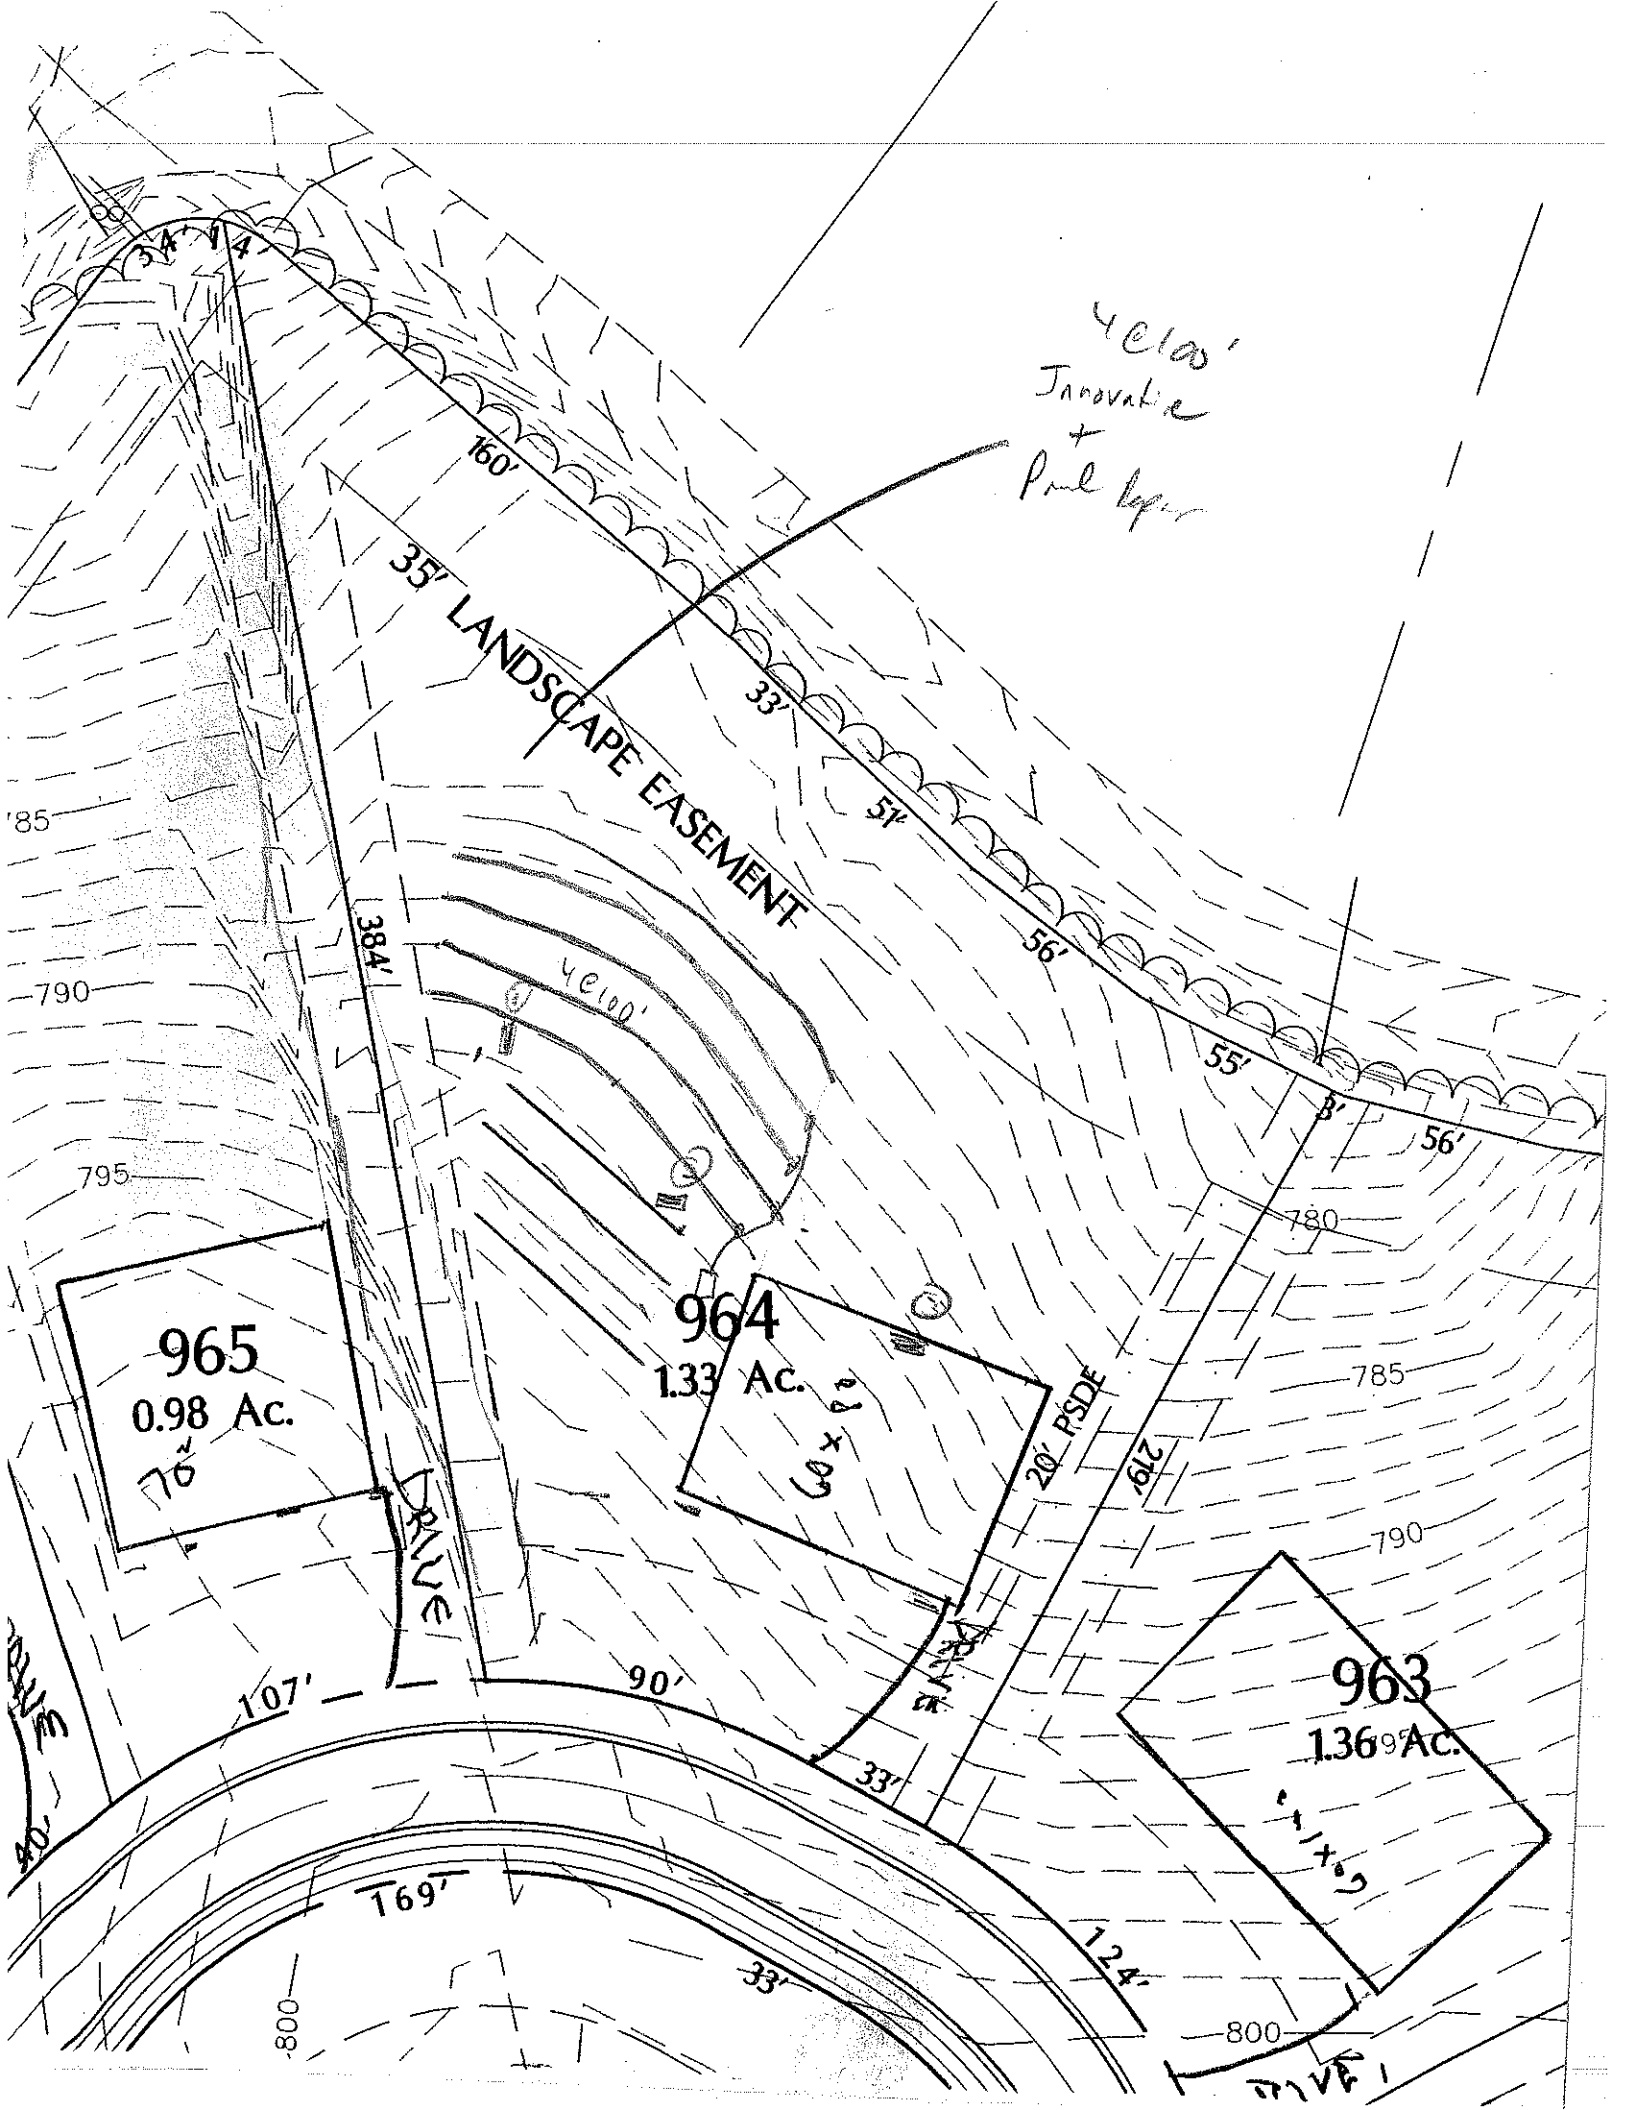
OWNER: _____
ADDRESS: _____ APPLICATION DATE _____
PROPOSED FACILITY: _____ PROPOSED DESIGN FLOW (.1949): _____ DATE EVALUATED: _____
LOCATION OF SITE: Lot 964 Point PROPERTY SIZE: _____
WATER SUPPLY: ☐ Private ☐ Public ☐ Well ☐ Spring ☐ Other _____ PROPERTY RECORDED: _____
EVALUATION METHOD: ☐ Auger Boring ☐ Pit ☐ Cut
TYPE OF WASTEWATER: ☐ Sewage ☐ Industrial Process ☐ Mixed

PROFILE #	.1940 LANDSCAPE POSITION/ SLOPE %	HORIZON DEPTH (IN.)	SOIL MORPHOLOGY (.1941) .1941 STRUCTURE/ TEXTURE	.1941 CONSISTENCE/ MINERALOGY	OTHER PROFILE FACTORS .1942 SOIL WETNESS/ COLOR	.1943 SOIL DEPTH	.1956 SAPRO CLASS	.1944 RESTR HORIZ	PROFILE CLASS & LTAR
1		0-25	RL MH/SrK	fr SP					PS
		25-46	RLA SrK	fr ssSP					3
2	# 24	0-7	SSL GR	fr ssSP					
		7-48	RL/LL mSrK	fr ssSP					PS 3
3	# 23	0-6	BLL GR	fr SSP					
		6-45	RL/LL mSrK	fr ssSP	mod fast				PS 3

DESCRIPTION	INITIAL SYSTEM	REPAIR SYSTEM
lable Space (.1945)		
m Type(s)		
TAR		

OTHER FACTORS (.1946): _____
SITE CLASSIFICATION (.1948): _____
EVALUATED BY: _____
OTHER(S) PRESENT: _____

ENTS: _____


965
0.98 Ac.
964
1.33 Ac.
963
1.36 Ac.
35' LANDSCAPE EASEMENT
160'
384'
107'
90'
169'
124'
33'
56'
55'
51'
785
790
795
780
800
20' PSDE
279'
DRIVE